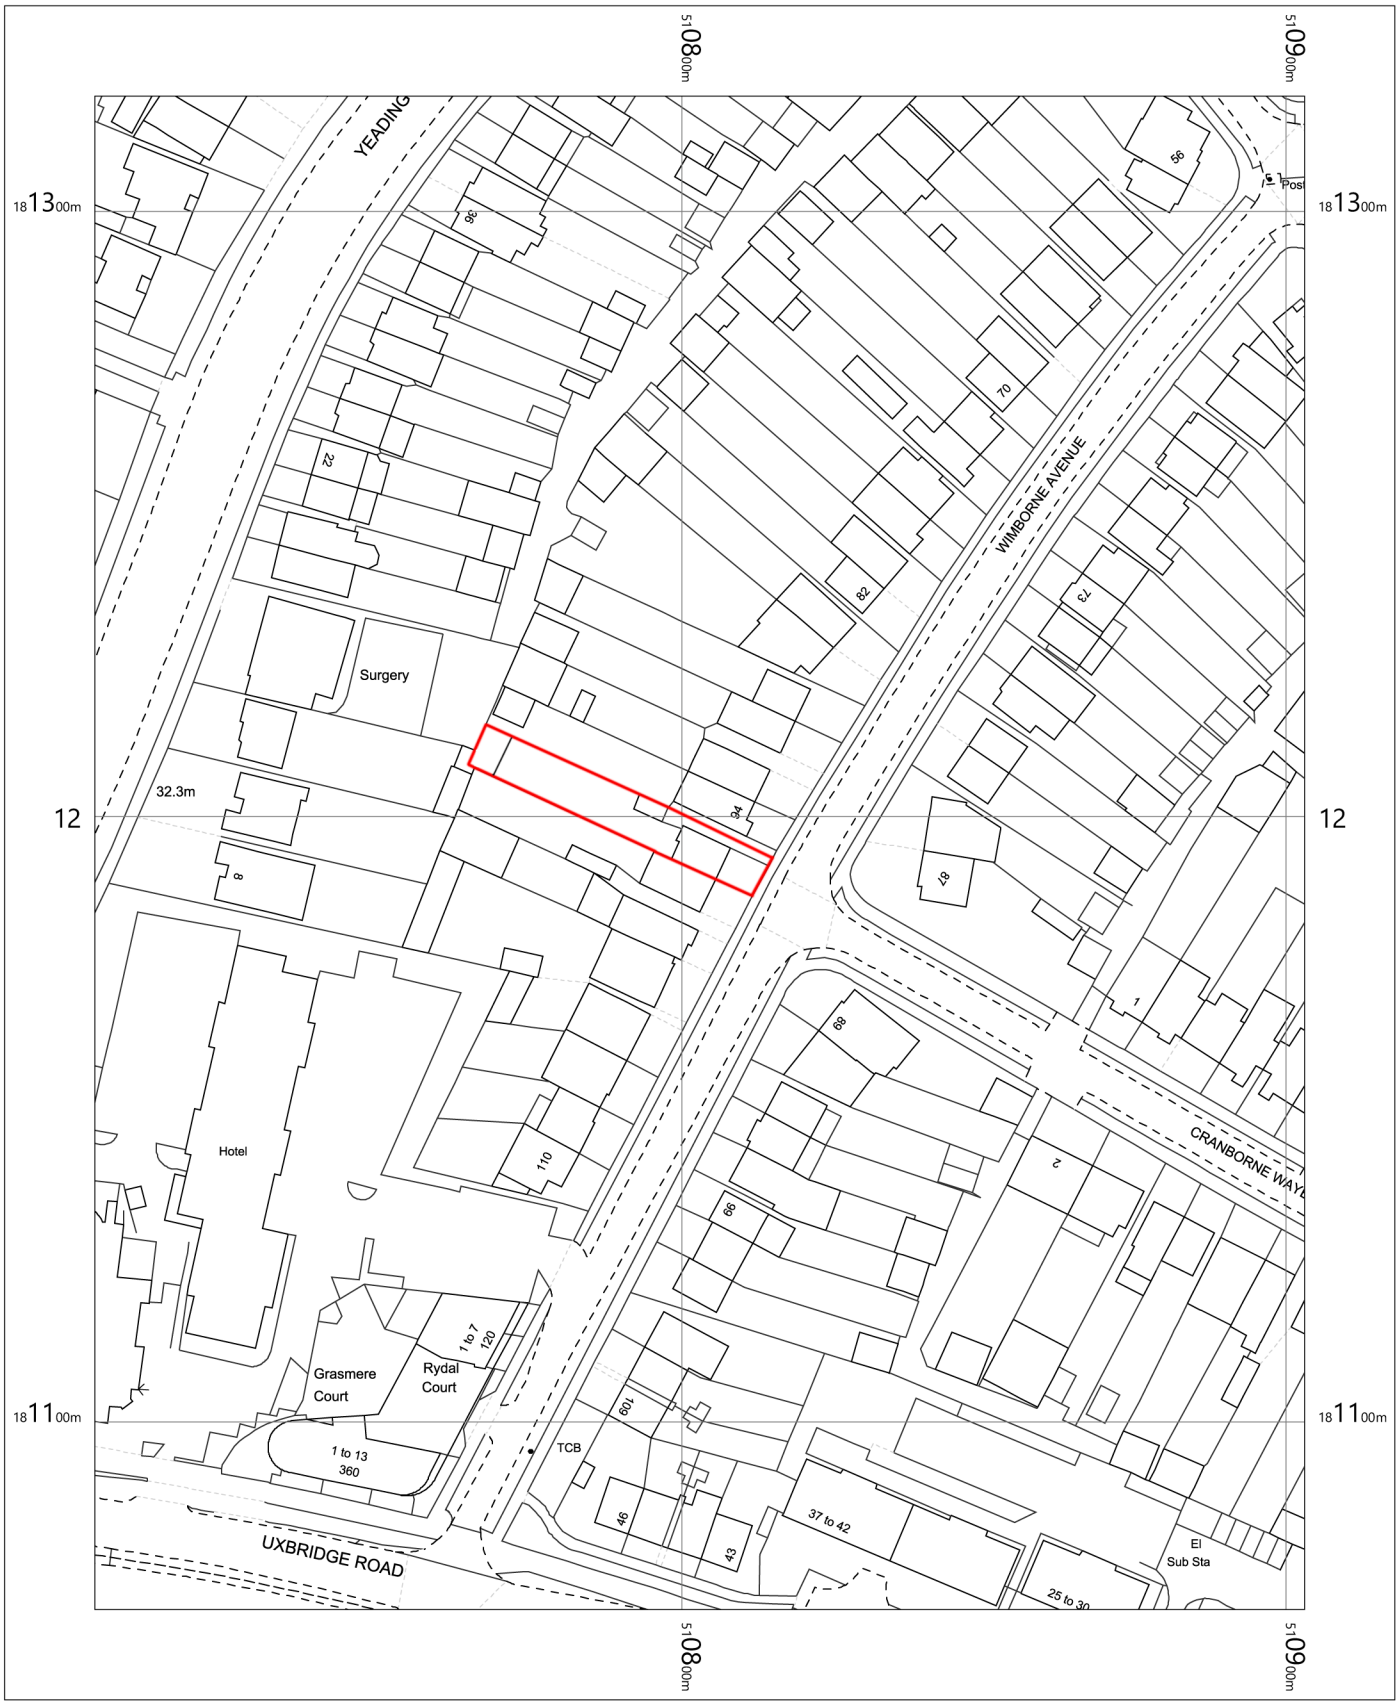


96 Wimborne Avenue
Hayes
Hillingdon
UB4 0HJ

OS MasterMap 1250/2500/10000 scale

1:1250 scale print at A4, Centre: 510803 E, 181194 N

©Crown Copyright Ordnance Survey. Licence no. 100057546

N