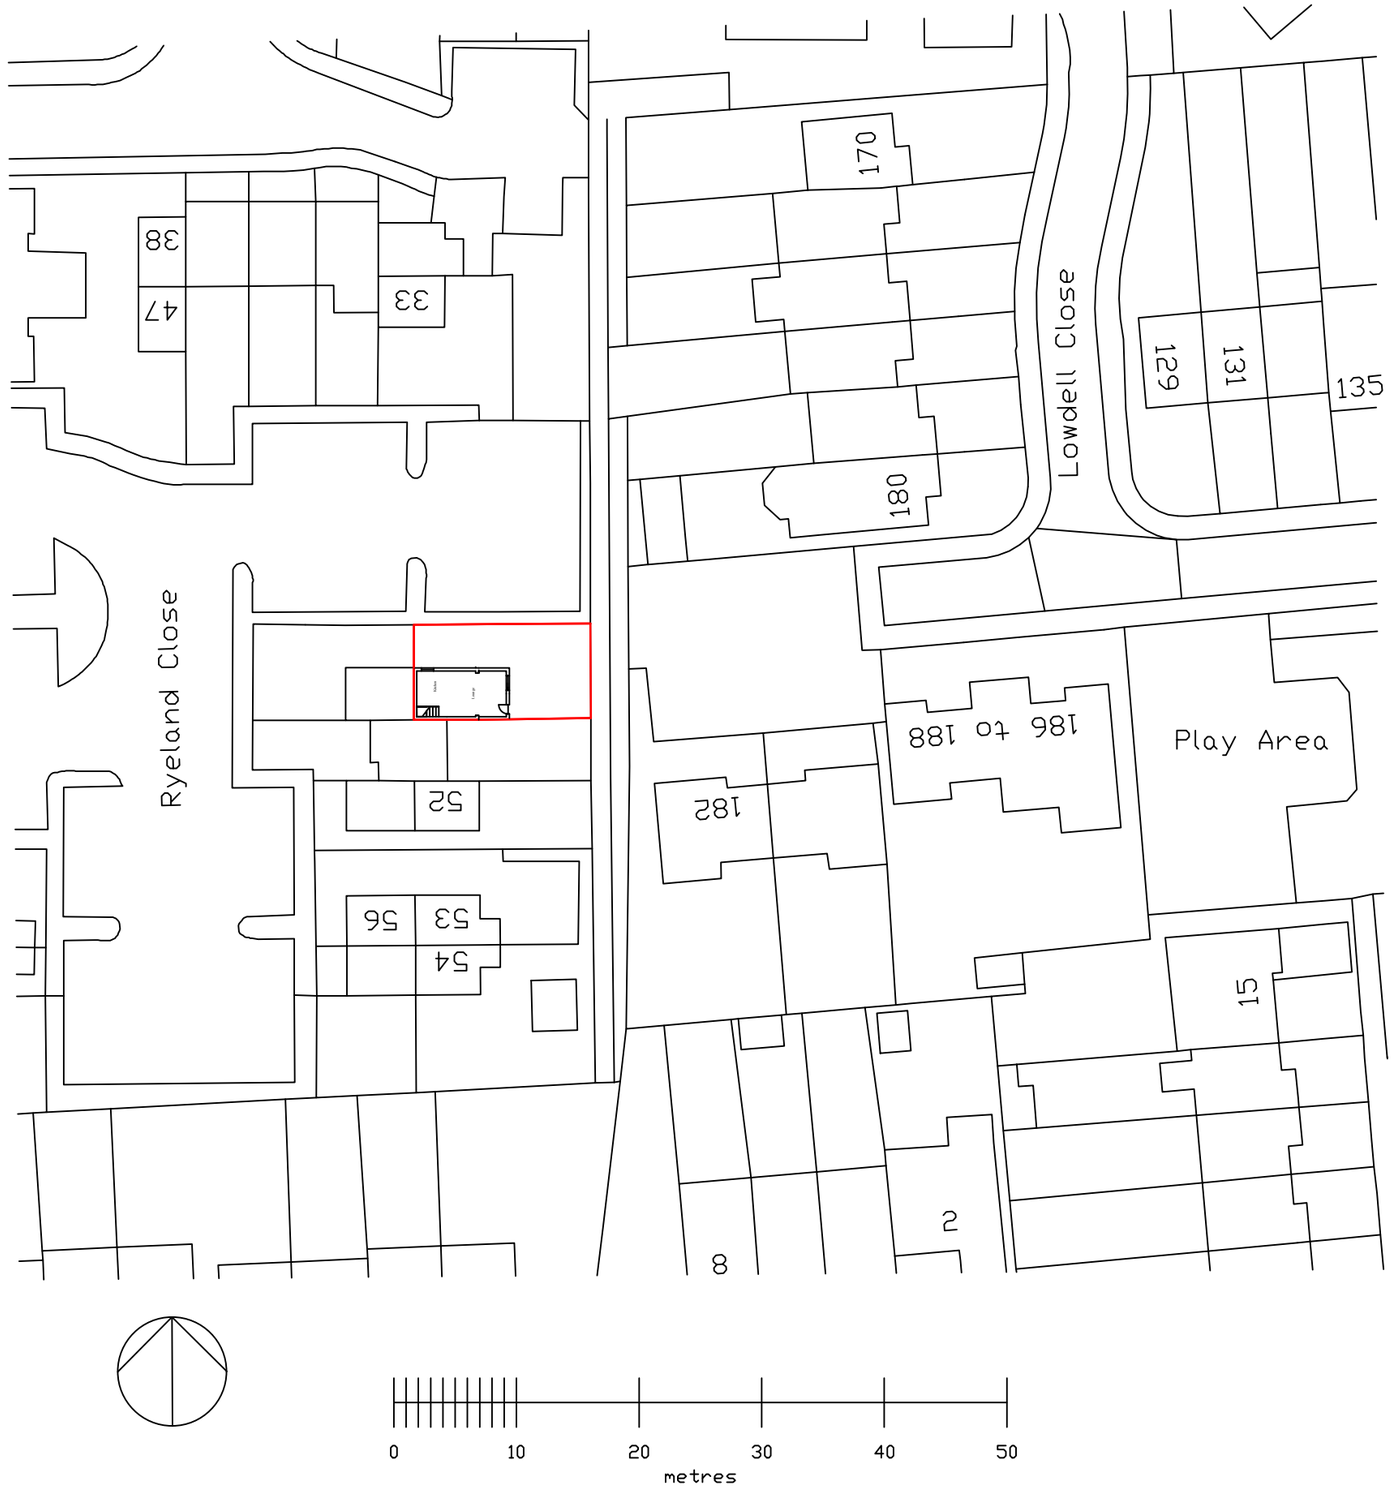


Block Plan 1: 500 48 Ryeland Close, West Drayton