




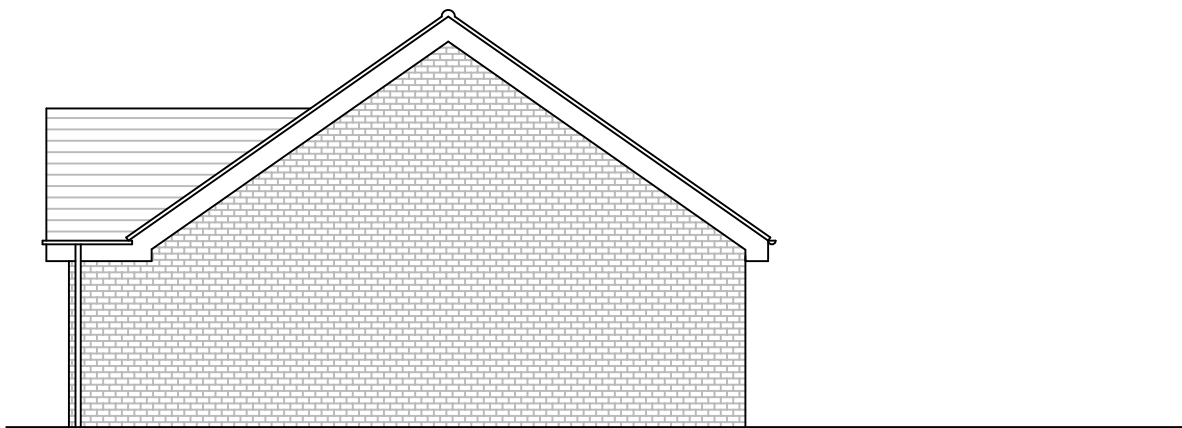

Side (South East) Elevation

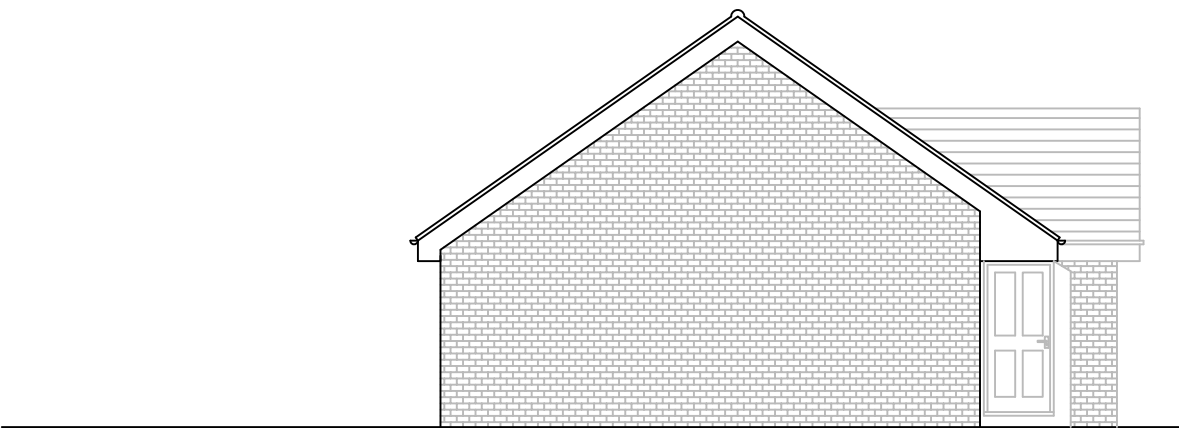

Side (North West) Elevation

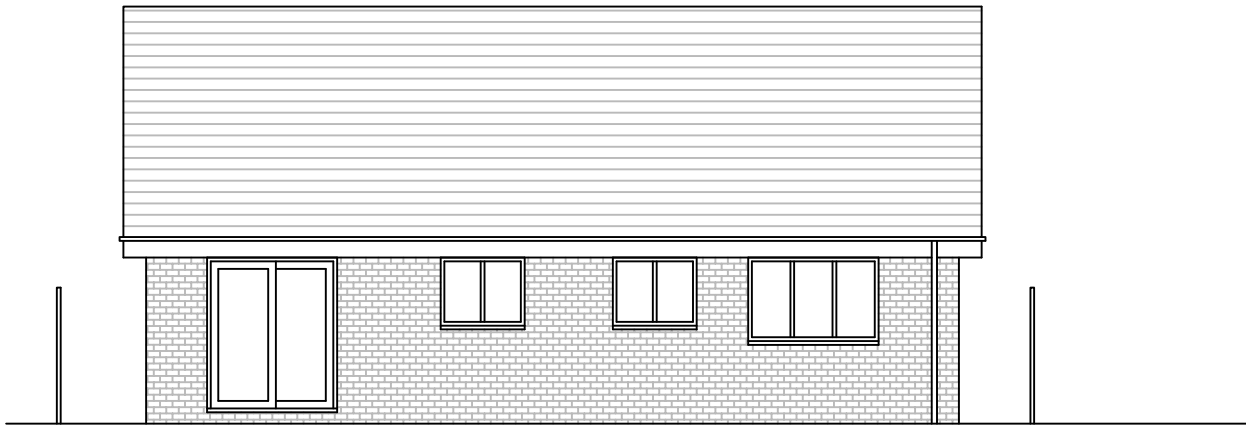

Rear (North East) Elevation

REVISIONS

**Dunphy
& Hayes**
LIMITED
SURVEYORS

T E L : 0 1 9 3 2 2 1 9 2 2 0
EMAIL: surveyors@dunphyhayes.co.uk

PROJECT
18 Horns End Place, HA5 2TL

TITLE
Existing Elevations

DWG NUMBER
19/001/02A

DATE 14.01.19	SCALE 1:100	SIZE A3
DESIGNER MH	CONSULTANT MH	

NOTE:
All dimensions must be checked on site and not scaled from this drawing.
© This drawing is the property of Dunphy & Hayes Limited and must not be reproduced in whole or part without prior written permission.