
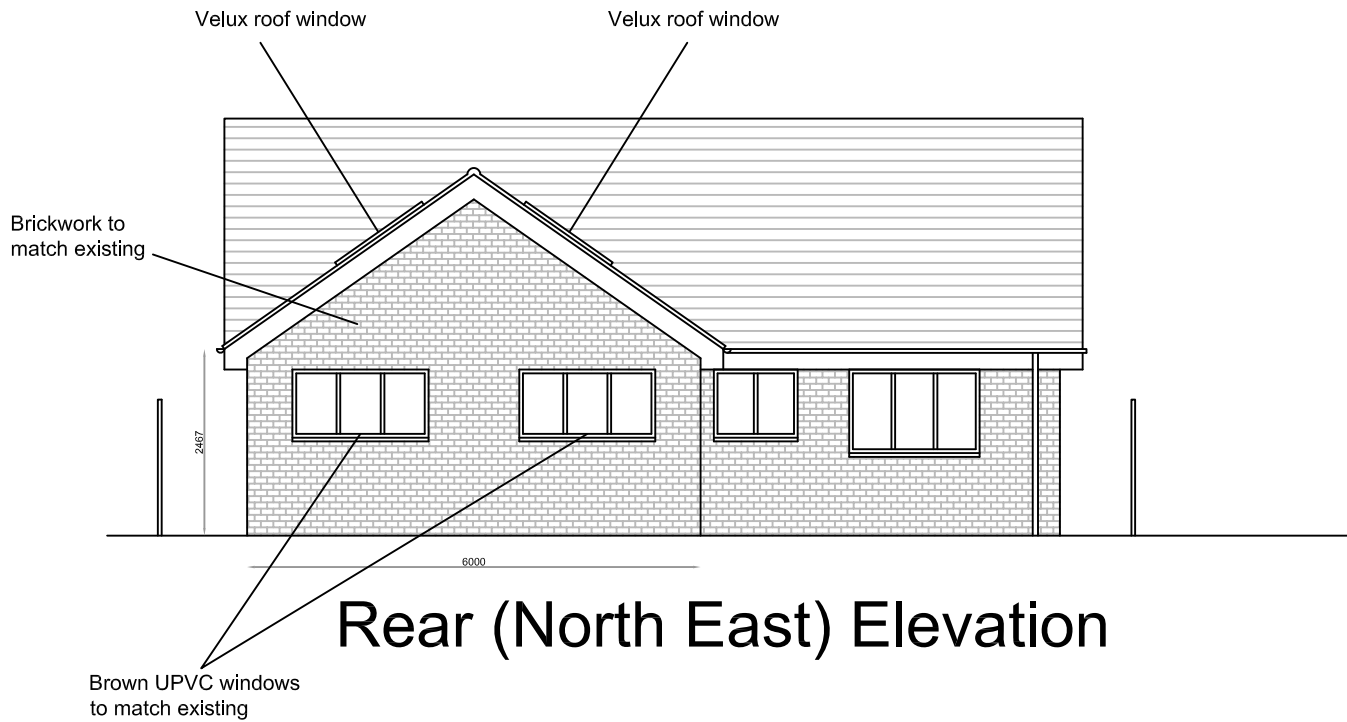


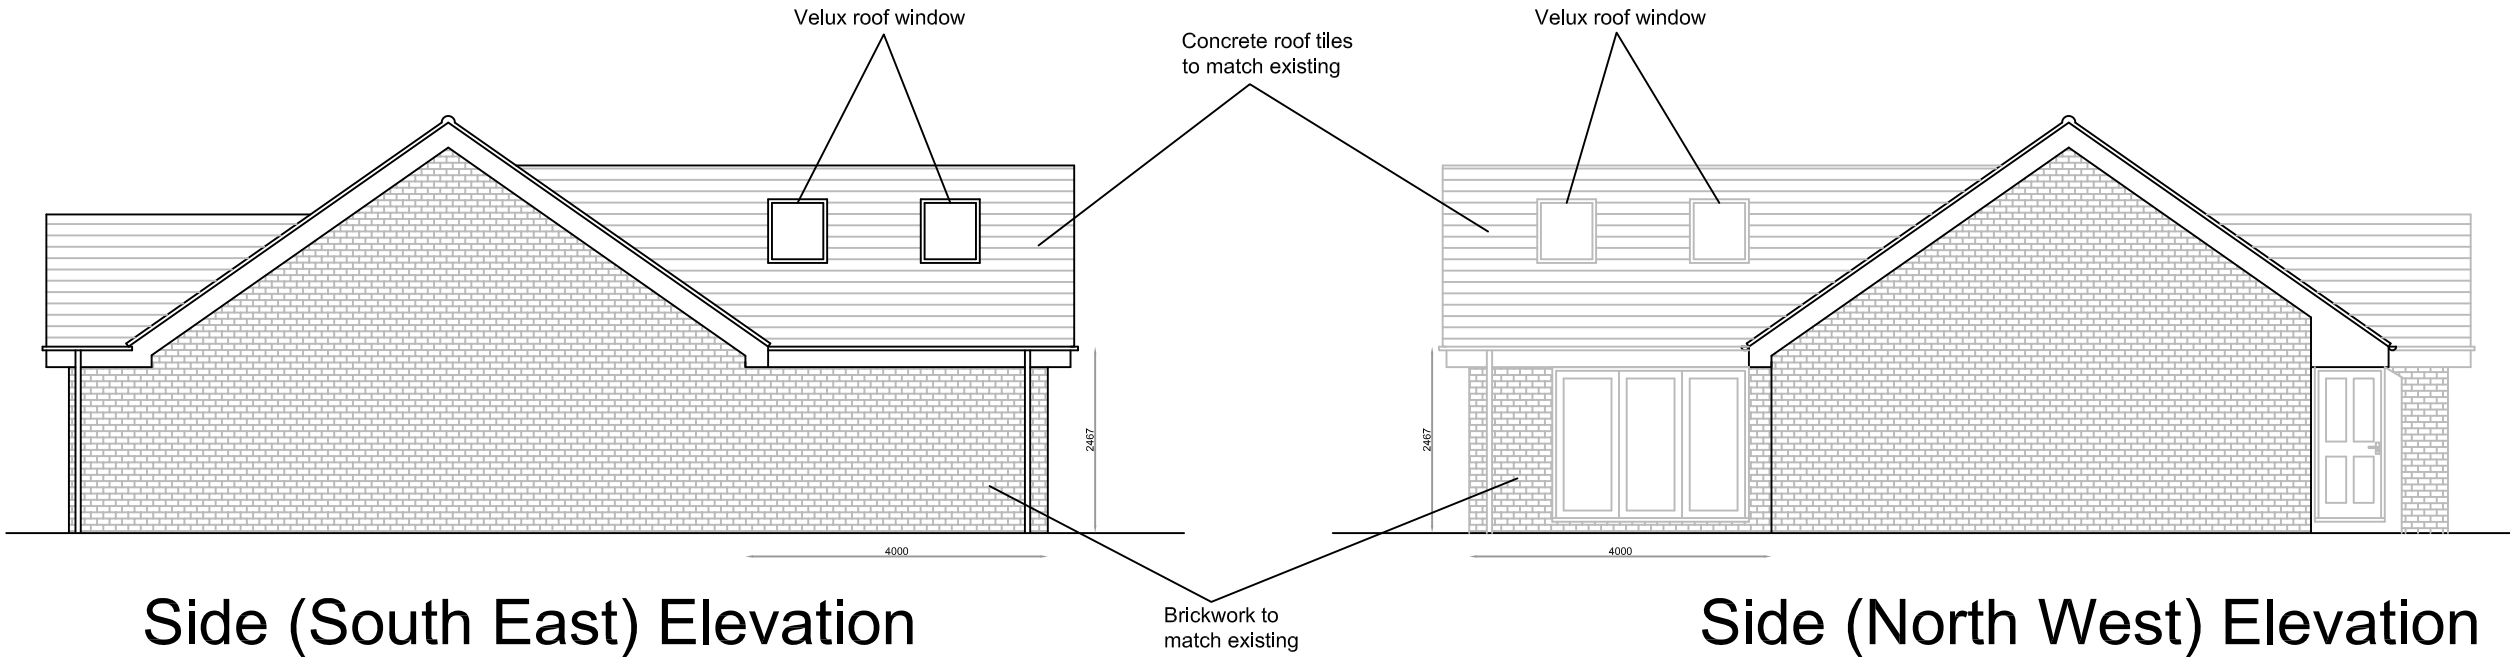

REVISIONS

**Dunphy
& Hayes**
LIMITED
SURVEYORS

TEL : 01932 219220
EMAIL: surveyors@dunphyhayes.co.uk

PROJECT
18 Horns End Place, HA5 2TL

TITLE
Proposed Elevations

DWG NUMBER
19/001/05A

DATE 14.01.19	SCALE 1:100	SIZE A3
DESIGNER MH	CONSULTANT MH	

NOTE:
All dimensions must be checked on site and not scaled from this drawing.
© This drawing is the property of Dunphy & Hayes Limited and must not be reproduced in whole or part without prior written permission.