


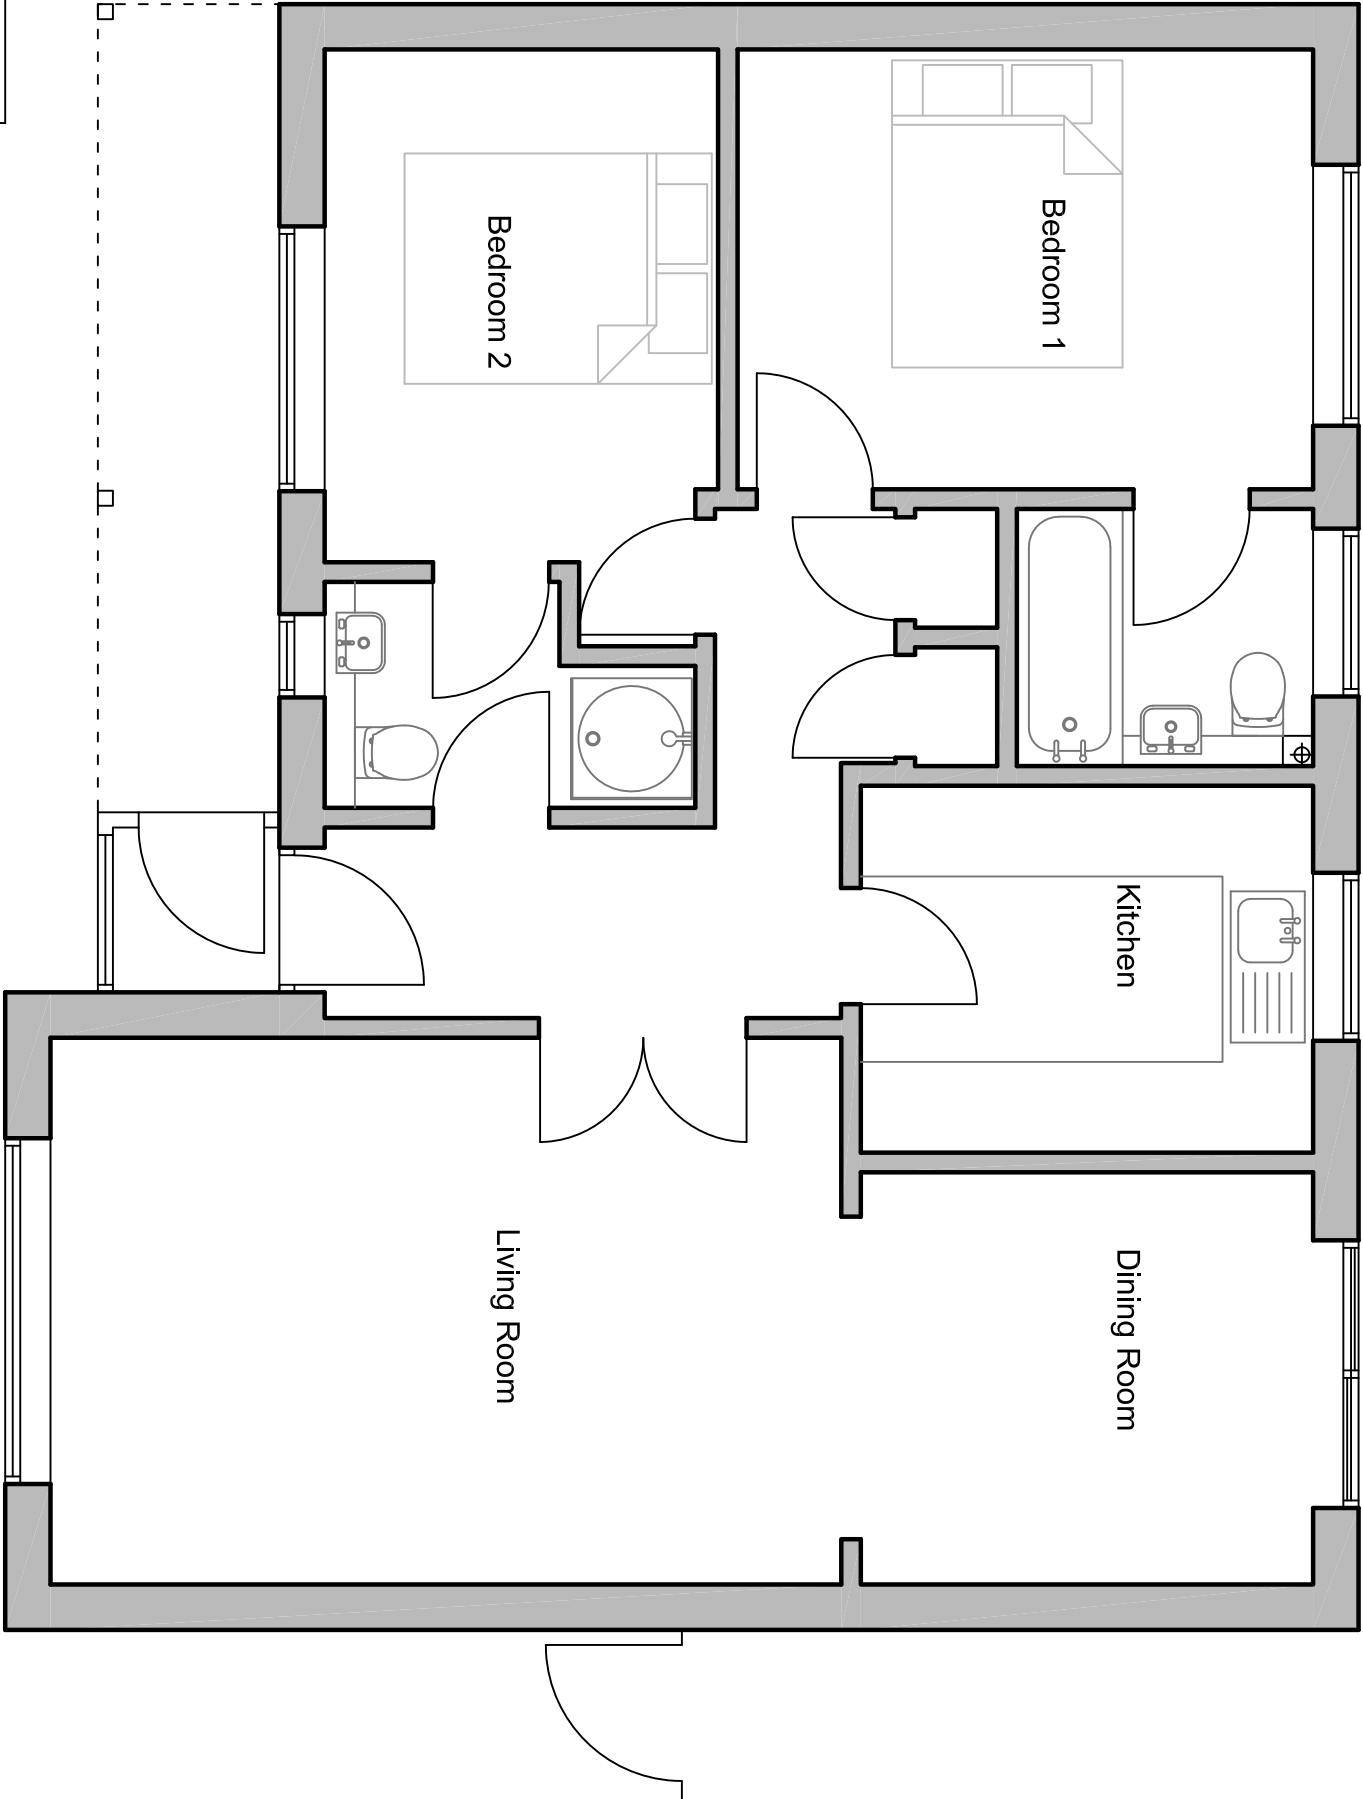

Garden



REVISIONS	

Dunphy

& Hayes

LIMITED

SURVEYORS

T E L :
0 1 9 3 2 2 1 9 2 2 0
E M A I L :
surveyors@dunphyhayes.co.uk

PROJECT
18 Horns End Place, HA5 2TL

TITLE
Existing Layout

DWG NUMBER
19/001/01

DATE
14.01.19

DESIGNER
MH

SCALE
1:50

CONSULTANT
MH

SHEET
A3

NOTE:
All dimensions must be checked on site and not scaled from this drawing.
© This drawing is the property of Dunphy & Hayes Limited and must not be reproduced in whole or part without prior written permission.