


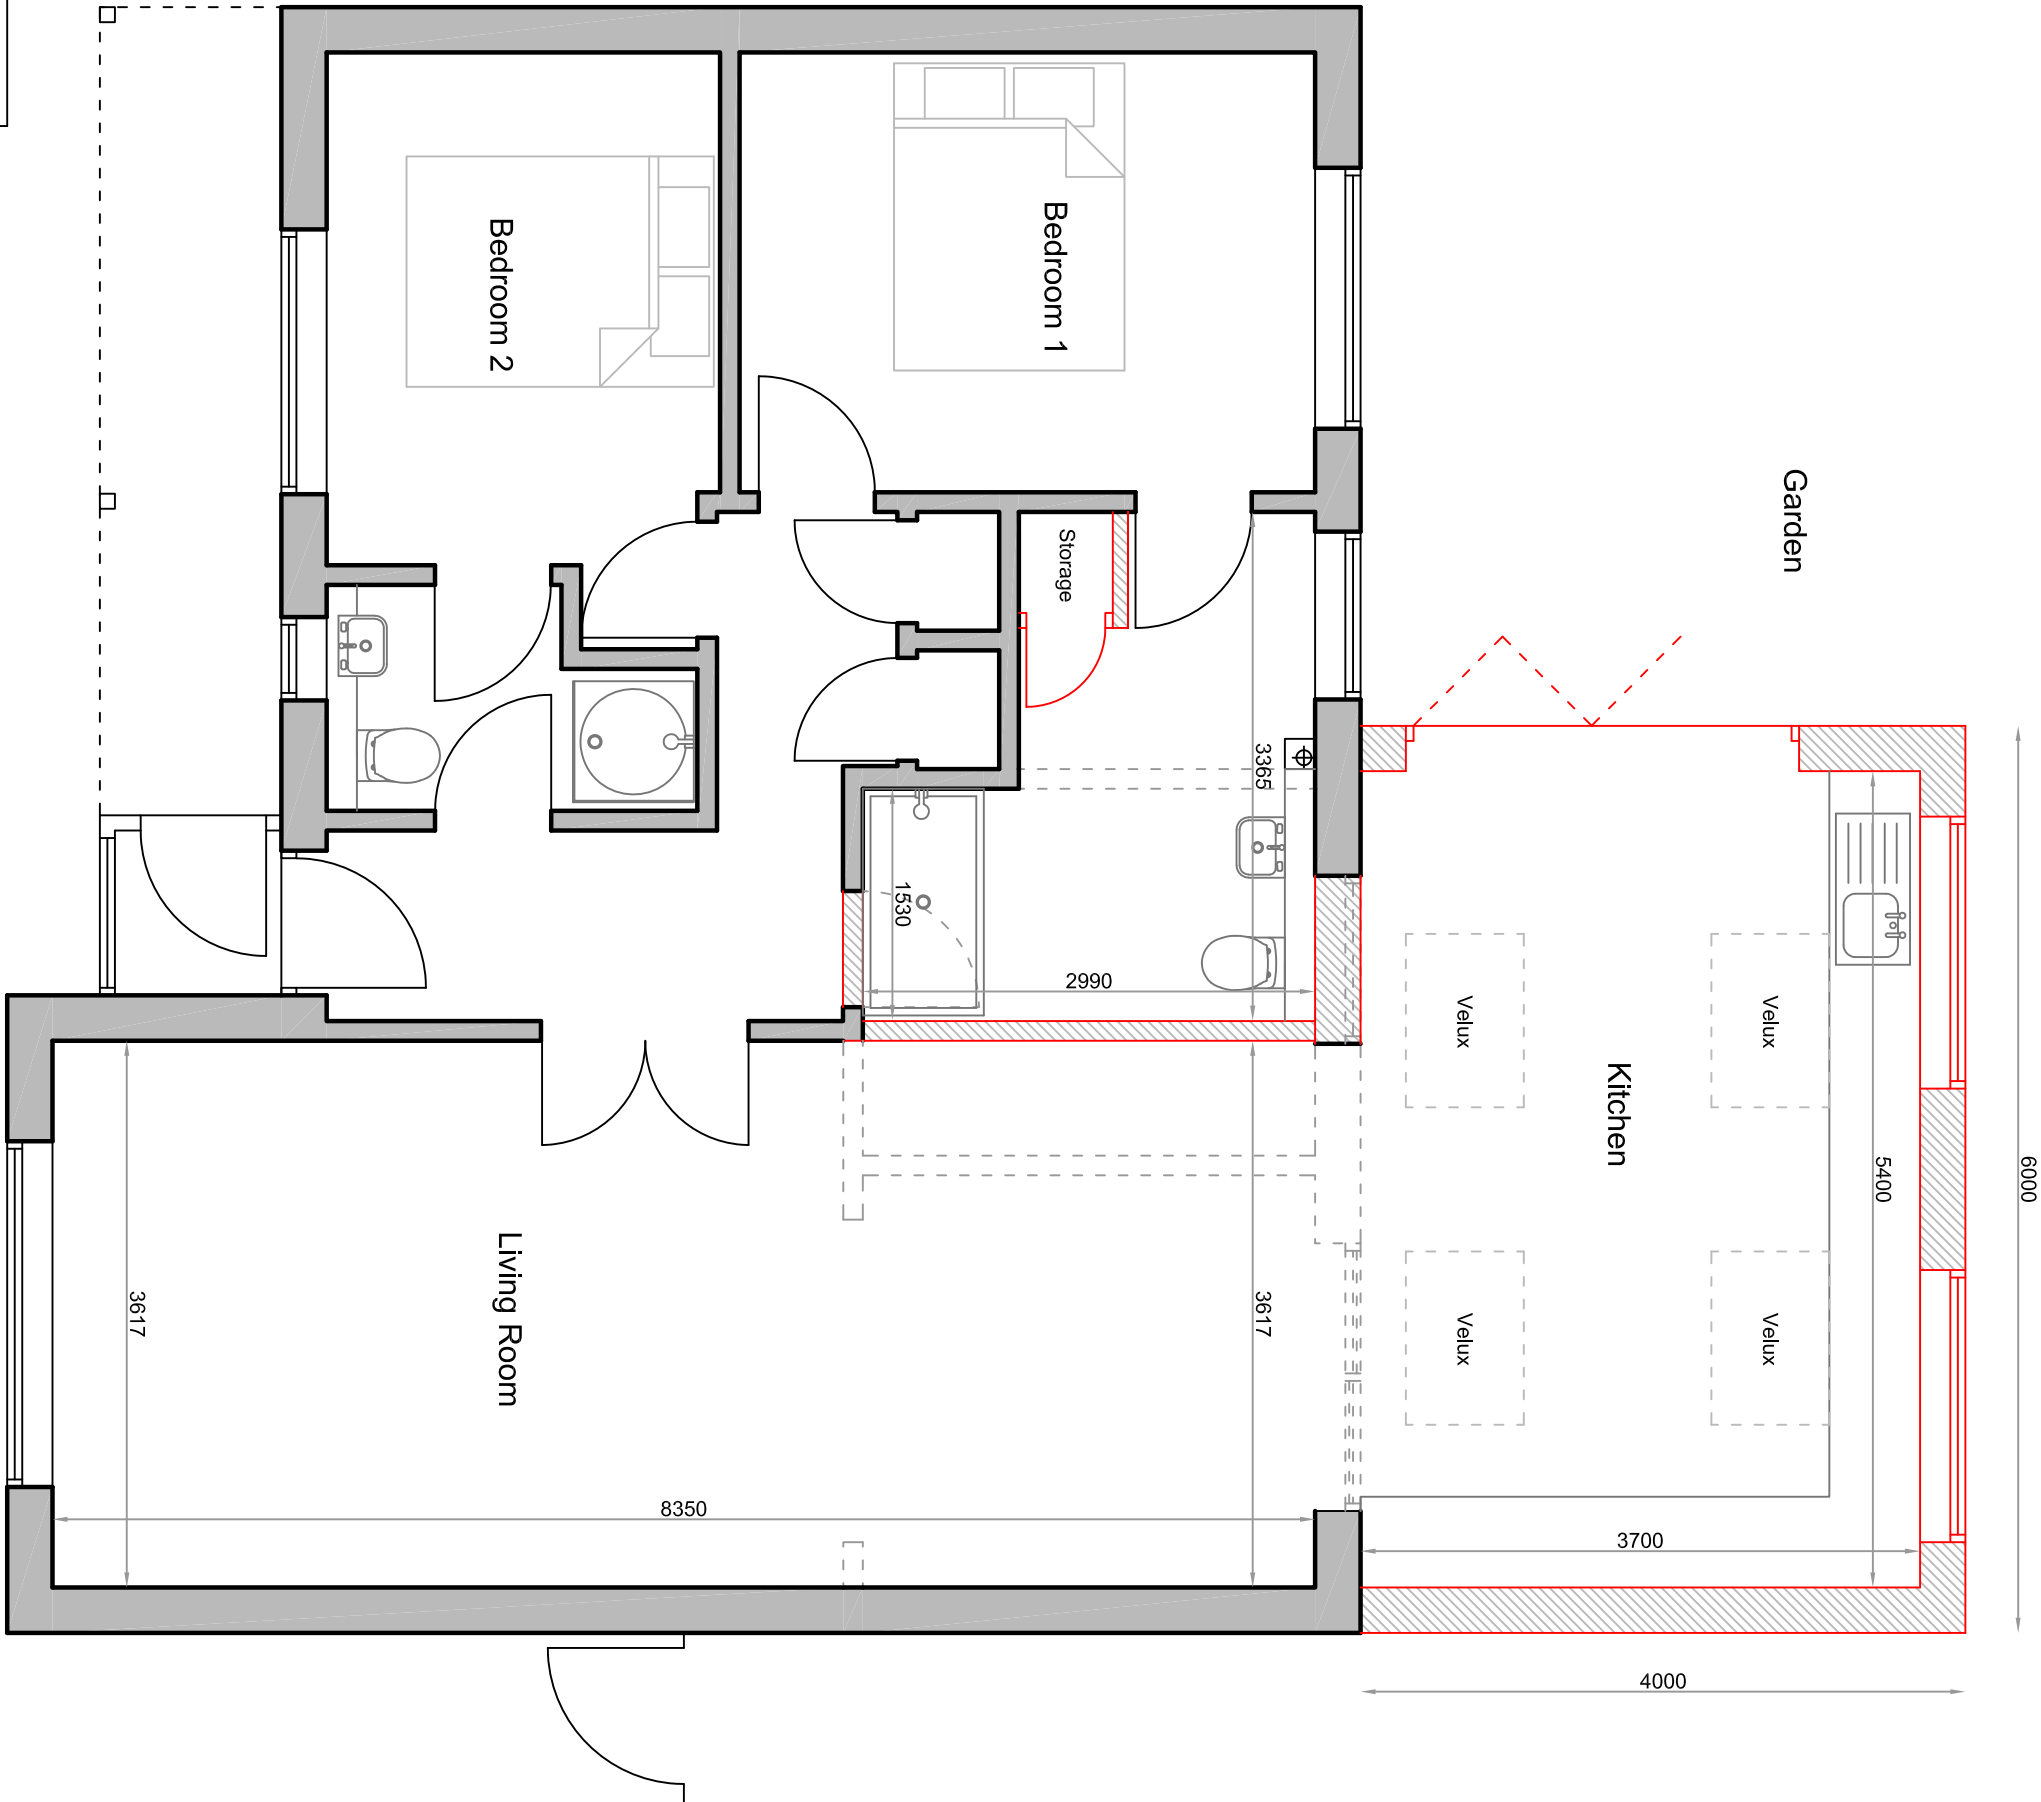

REVISIONS	

Dunphy

& Hayes

LIMITED

SURVEYORS

T E L : 0 1 9 3 2 2 1 9 2 2 0

E M A I L : surveyors@dunphyhayes.co.uk

PROJECT	18 Horns End Place, HA5 2TL
TITLE	Proposed Layout Option 1

DWG NUMBER		19/001/03	
DATE	14.01.19	SCALE	1:50
DESIGNER	MH	CONSULTANT	A3
		MH	

NOTE:
All dimensions must be checked on site and not scaled from this drawing.
© This drawing is the property of Dunphy & Hayes Limited and must not be reproduced in whole or part without prior written permission.