



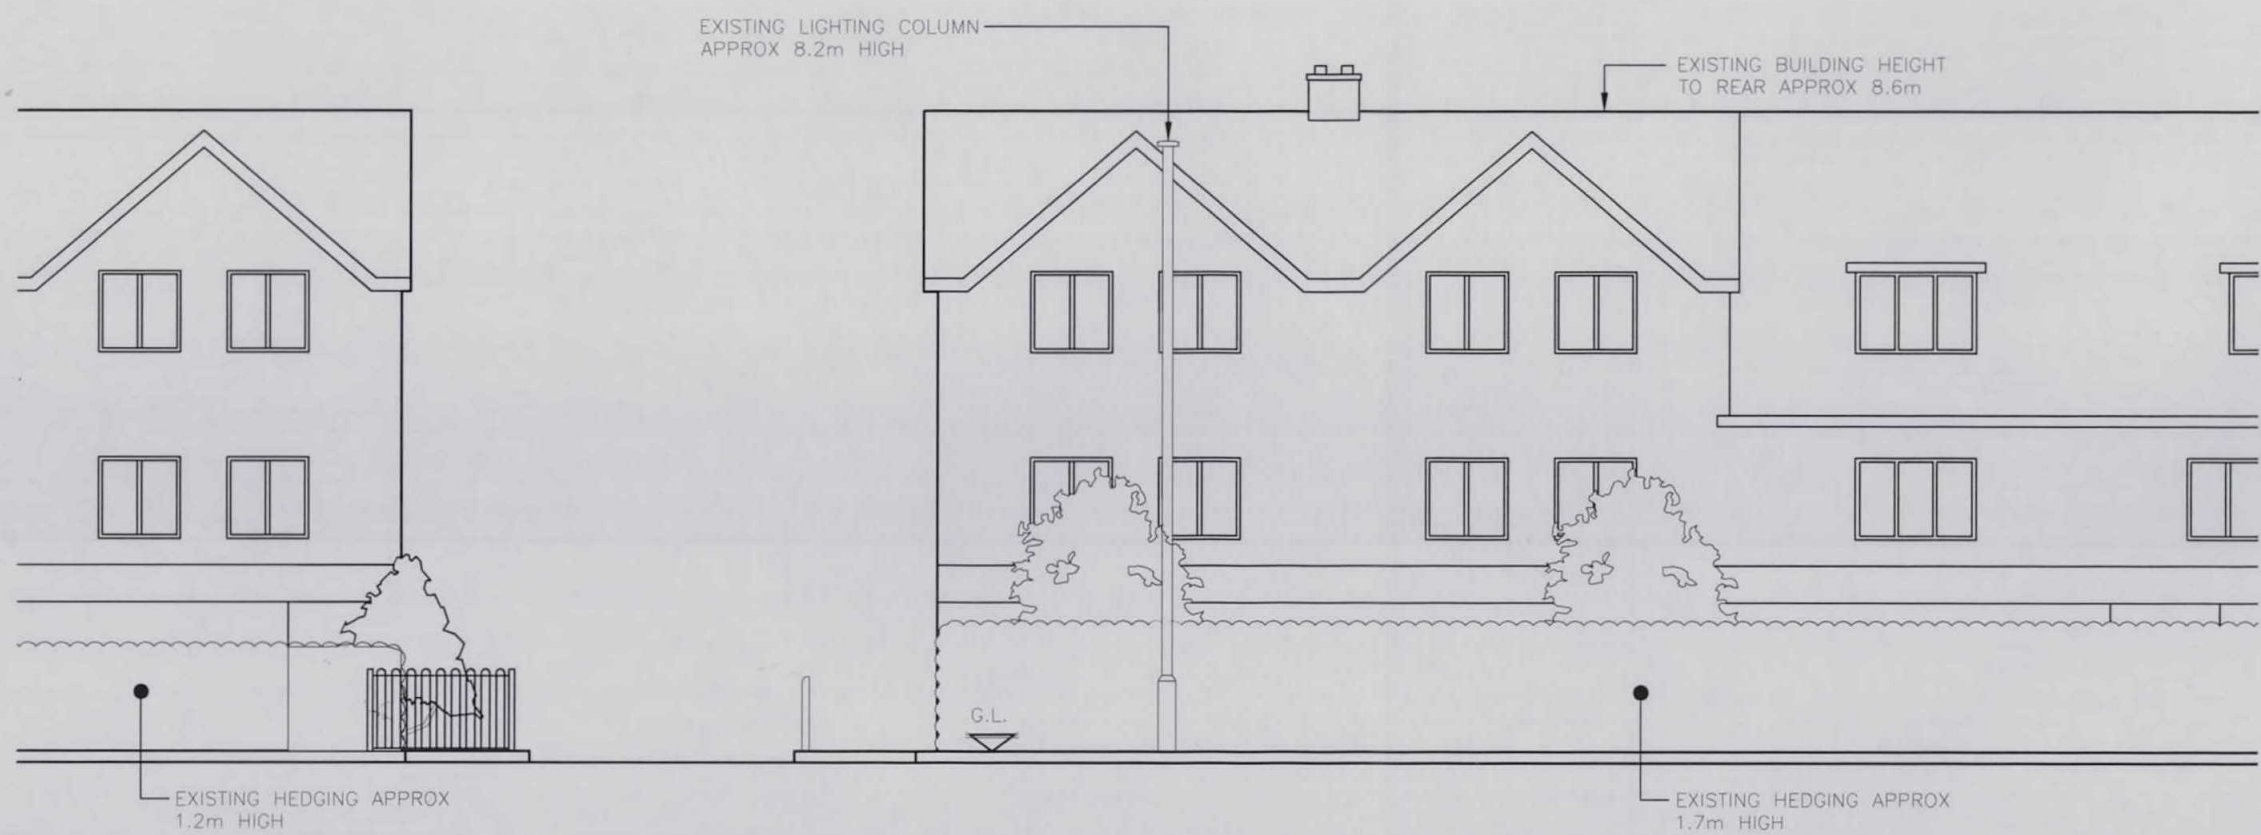

EXISTING SITE ELEVATION
(1:100)

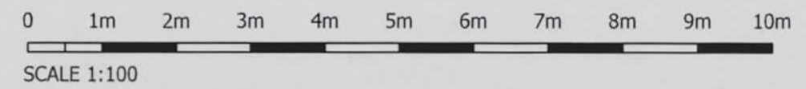

ALL DIMENSIONS ARE IN mm UNLESS NOTED OTHERWISE

N.G.R E: 509733 N: 180818

NOTES:

A	First Issue	GB	GD	04.10.18
REV	MODIFICATION	BY	CH	DATE

CTIL - LONDON

Cell Name		Opt.
CHURCH ROAD SW		-
Cell ID No		
CTIL	TEF	VF
234317	78784	N/A

Site Address / Contact Details

CHURCH ROAD
HAYES
MIDDLESEX
UB3 2LN

Drawing Title:
EXISTING SITE ELEVATION

Purpose of issue:	PLANNING	Dwg Rev:
Drawing Number:	300	A
Surveyed By:	JL	Original Sheet Size:
Drawn:	GB	A3
Date:	04.10.18	Pack Issue:
Checked:	GD	E
Date:	04.10.18	