

LEGEND:

CONSTRUCTION NOTES:

REV	DESCRIPTION	DATE
-----	-------------	------

1		
2		
3		
4		
5		
6		
7		
8		
9		
10		

Project	75 IVER LANE, UXBRIDGE, MIDDX. UB8 2JE
---------	---


Site	EXISTING FLOOR PLANS
------	----------------------

Client	Mr. & Mrs. Churchouse
--------	-----------------------


Scale	Date
1	50
1	19
1	02
1	19

Draw. No.	Revision
1079	A1
SU01	-

REN	3 HAVATON ROAD, L. 01883 461 866 COLETON, WILT. SN1 1JH DESIGN & PROJECT URBAN MANAGEMENT e: claudy@urban.com
-----	--

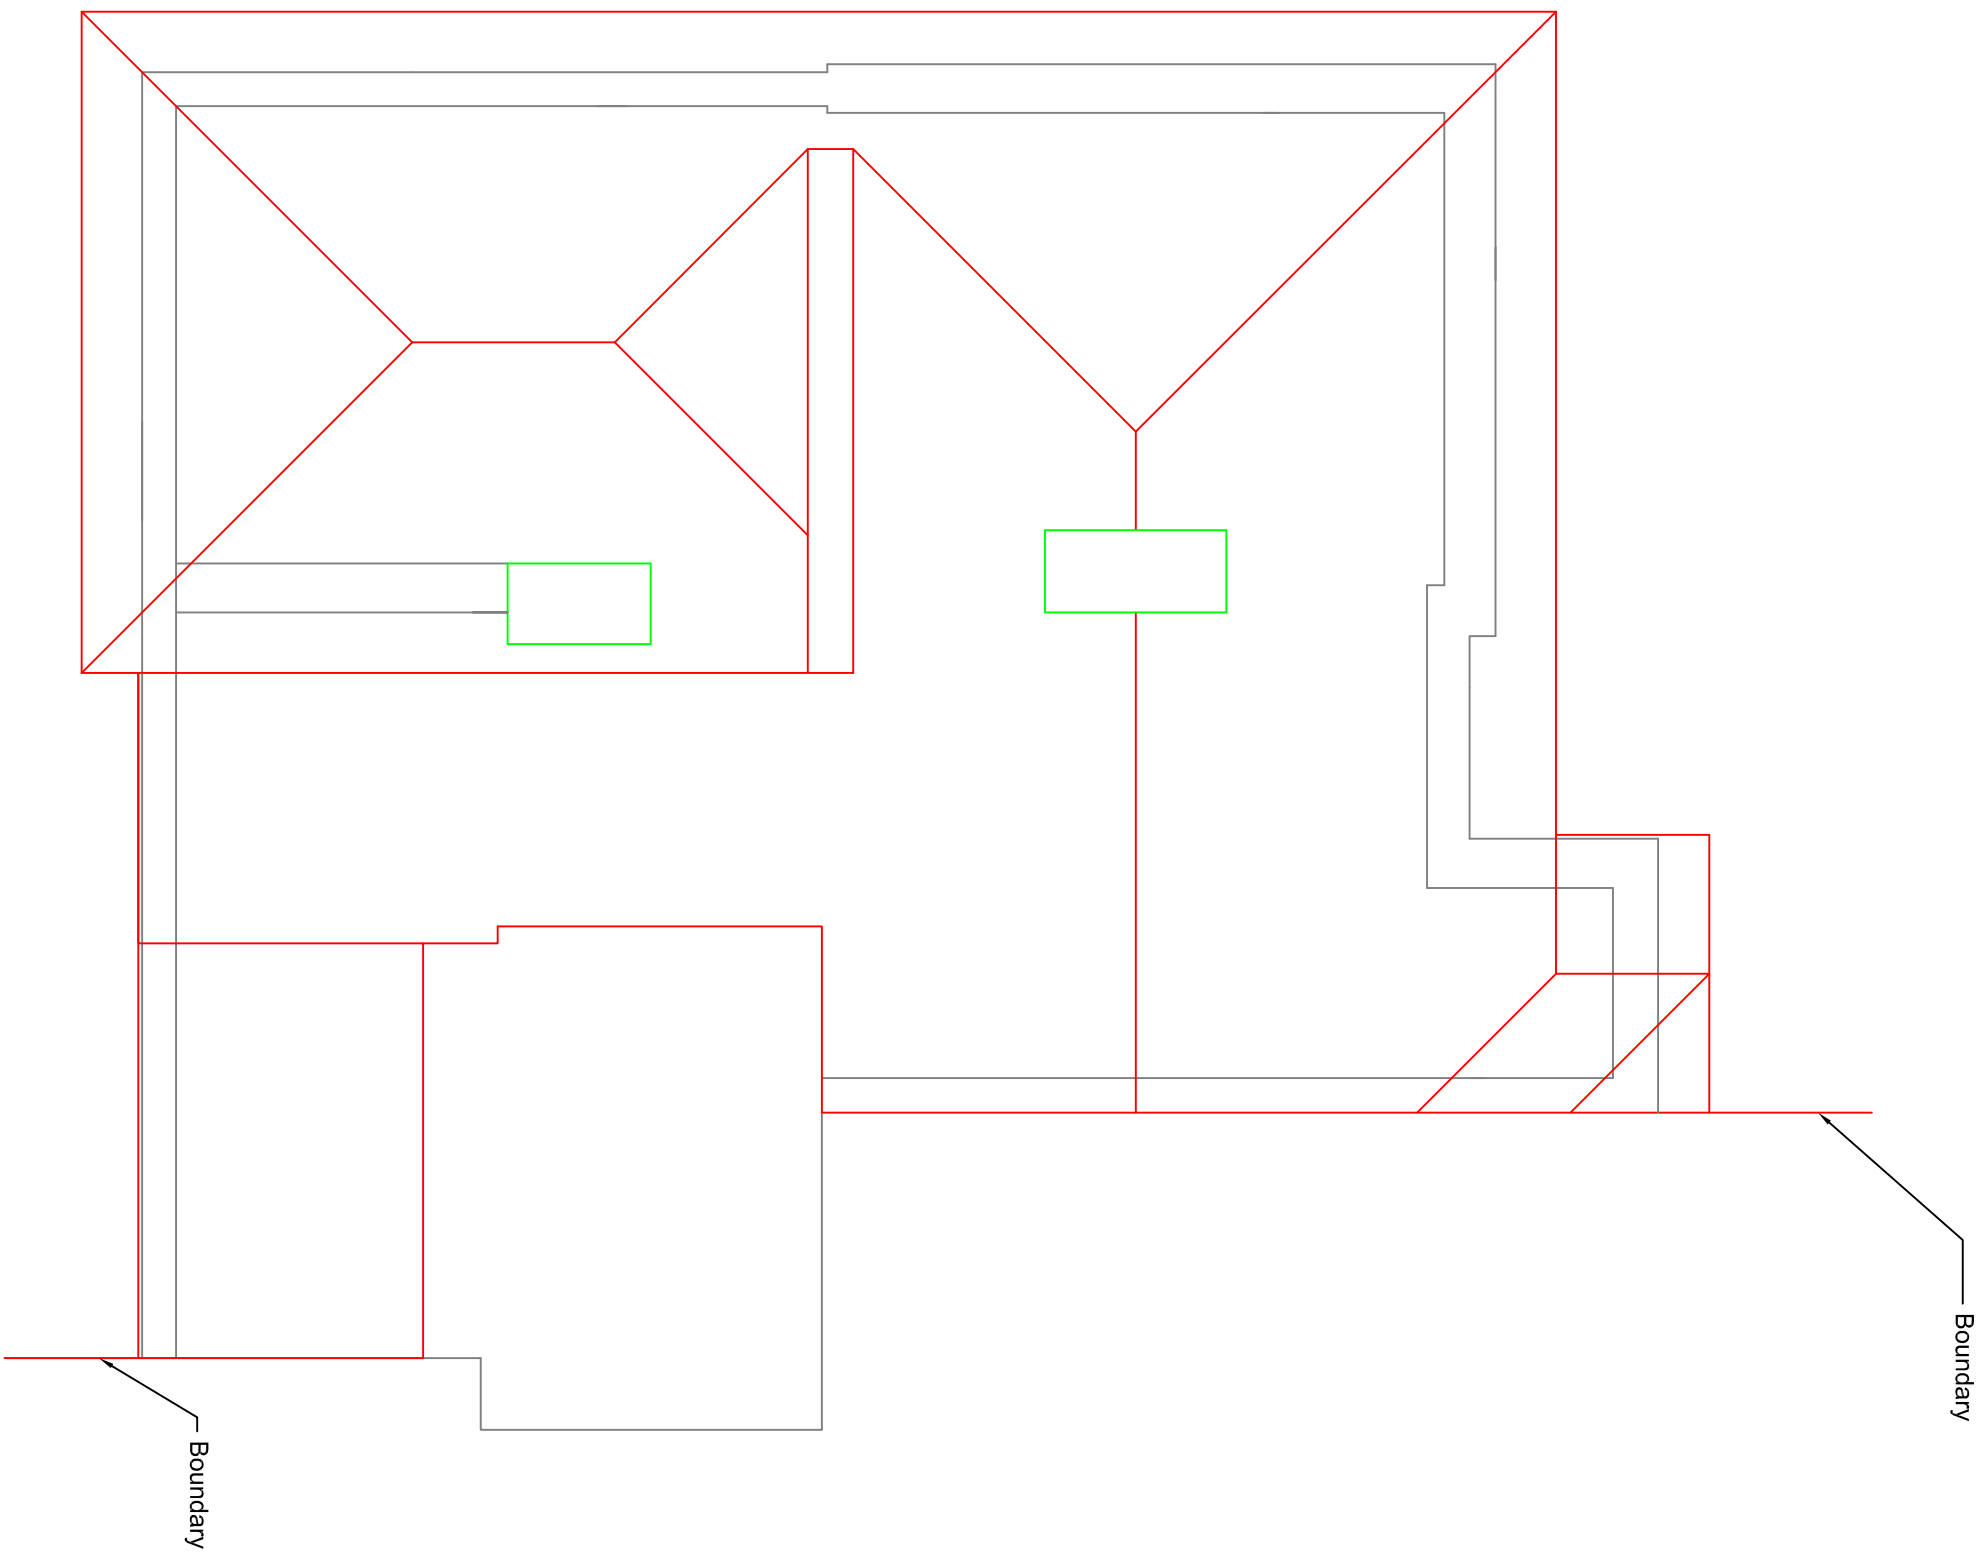

EXISTING UPPER GROUND FLOOR PLAN
1:50

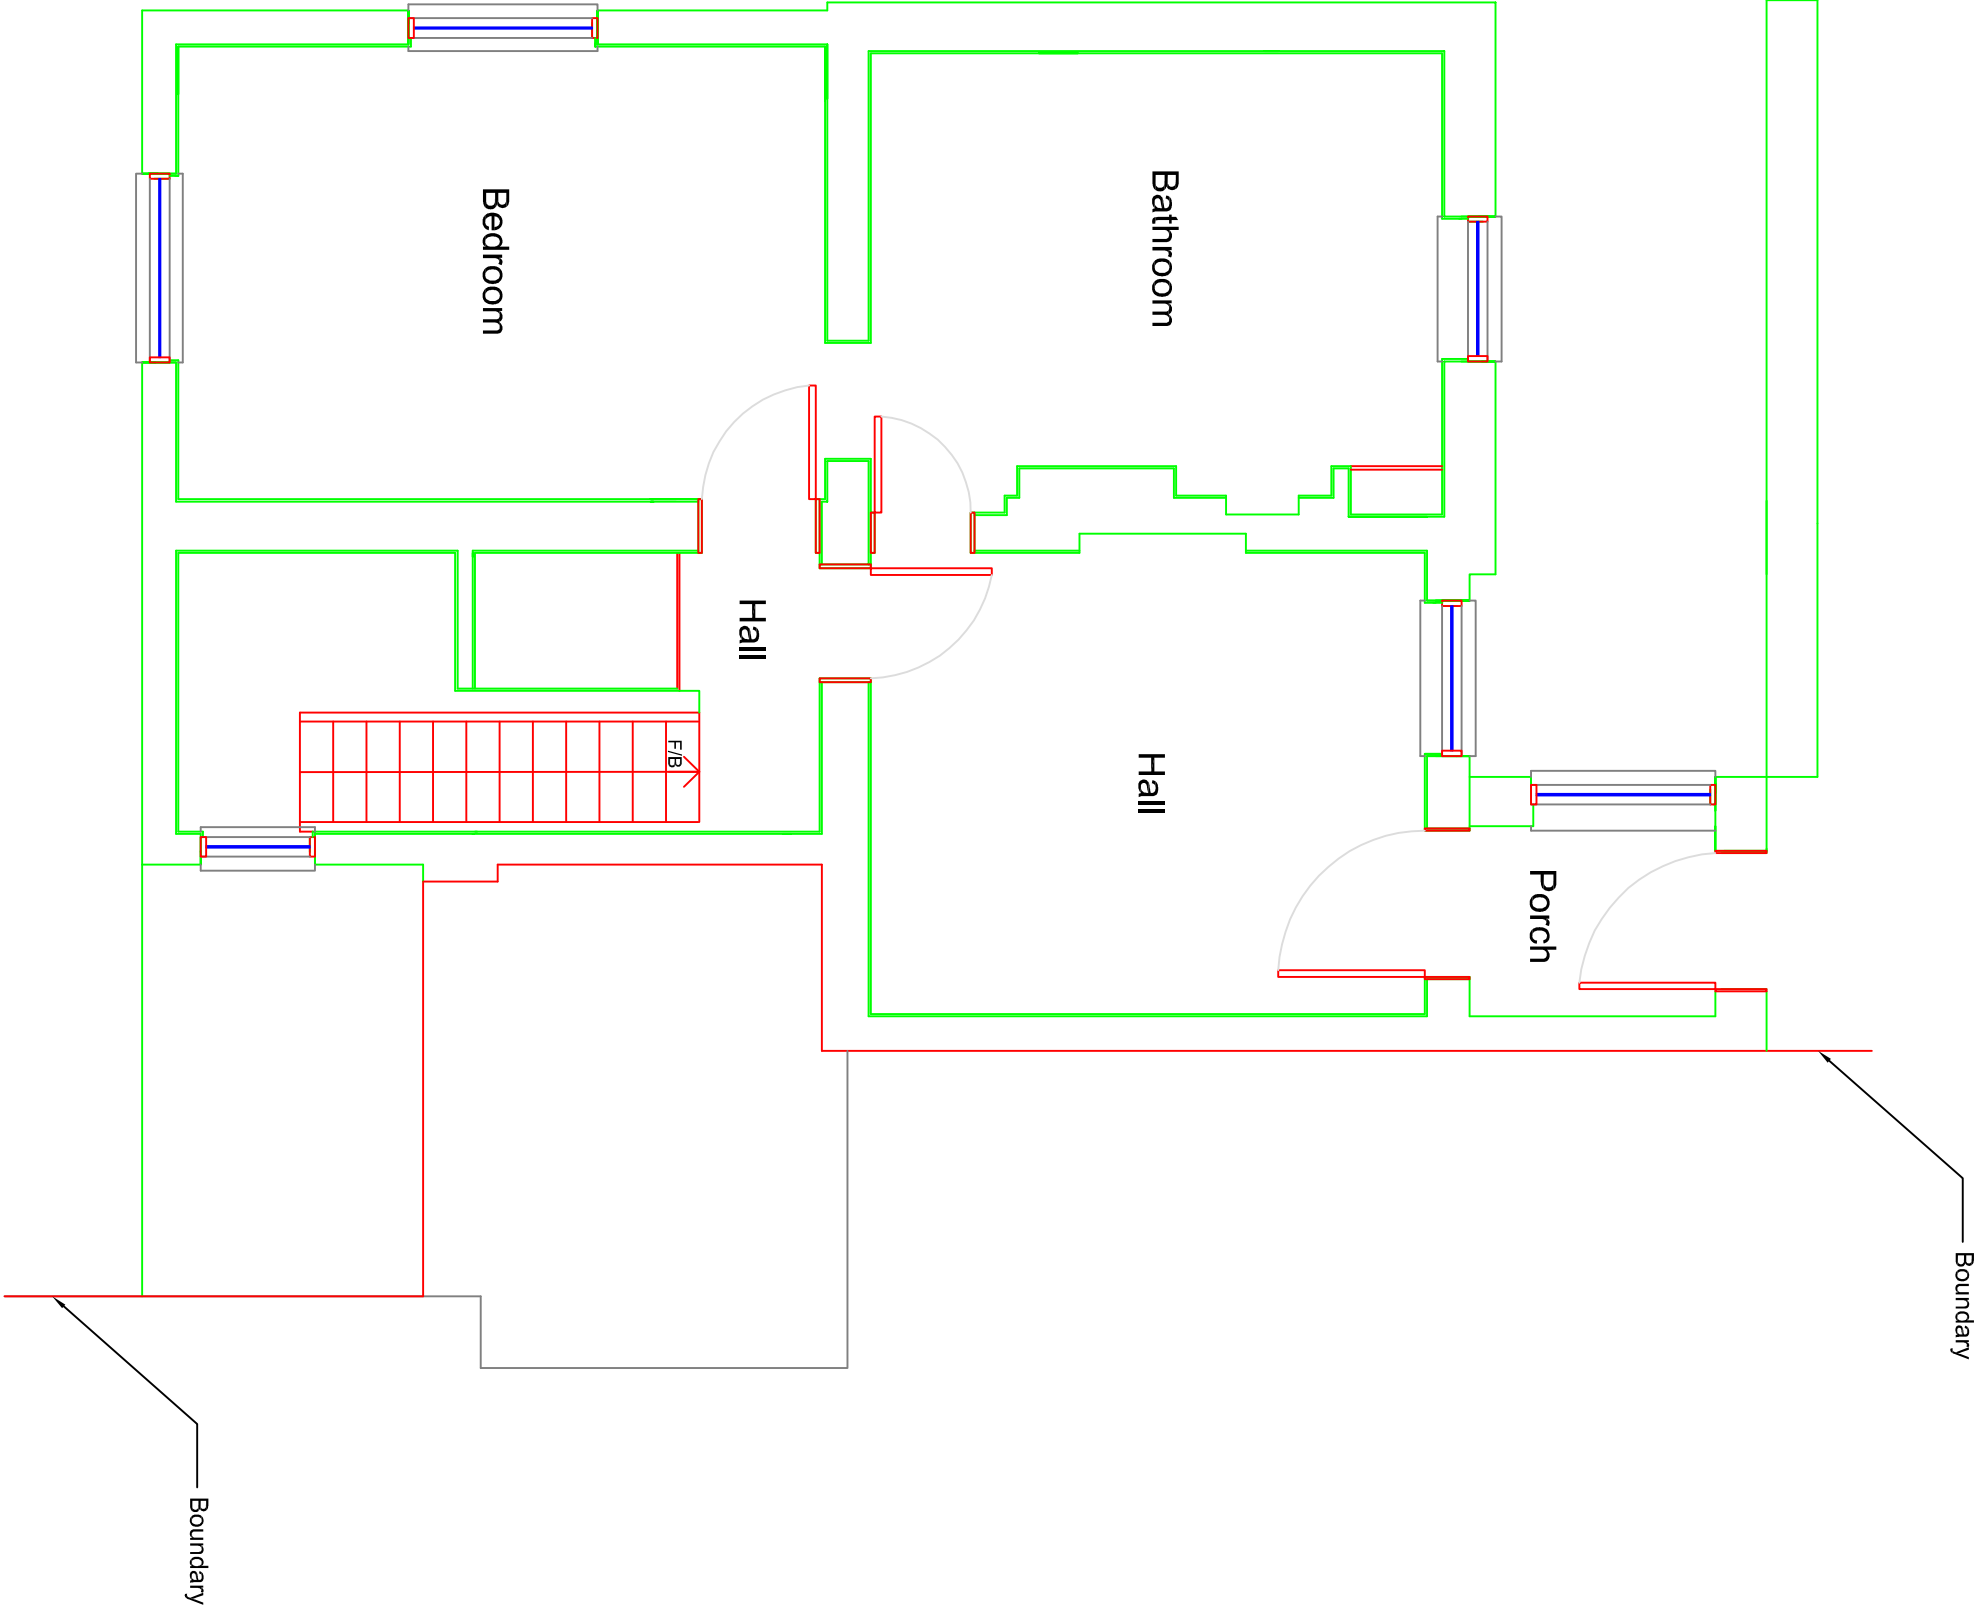

EXISTING LOWER GROUND FLOOR PLAN
1:50

