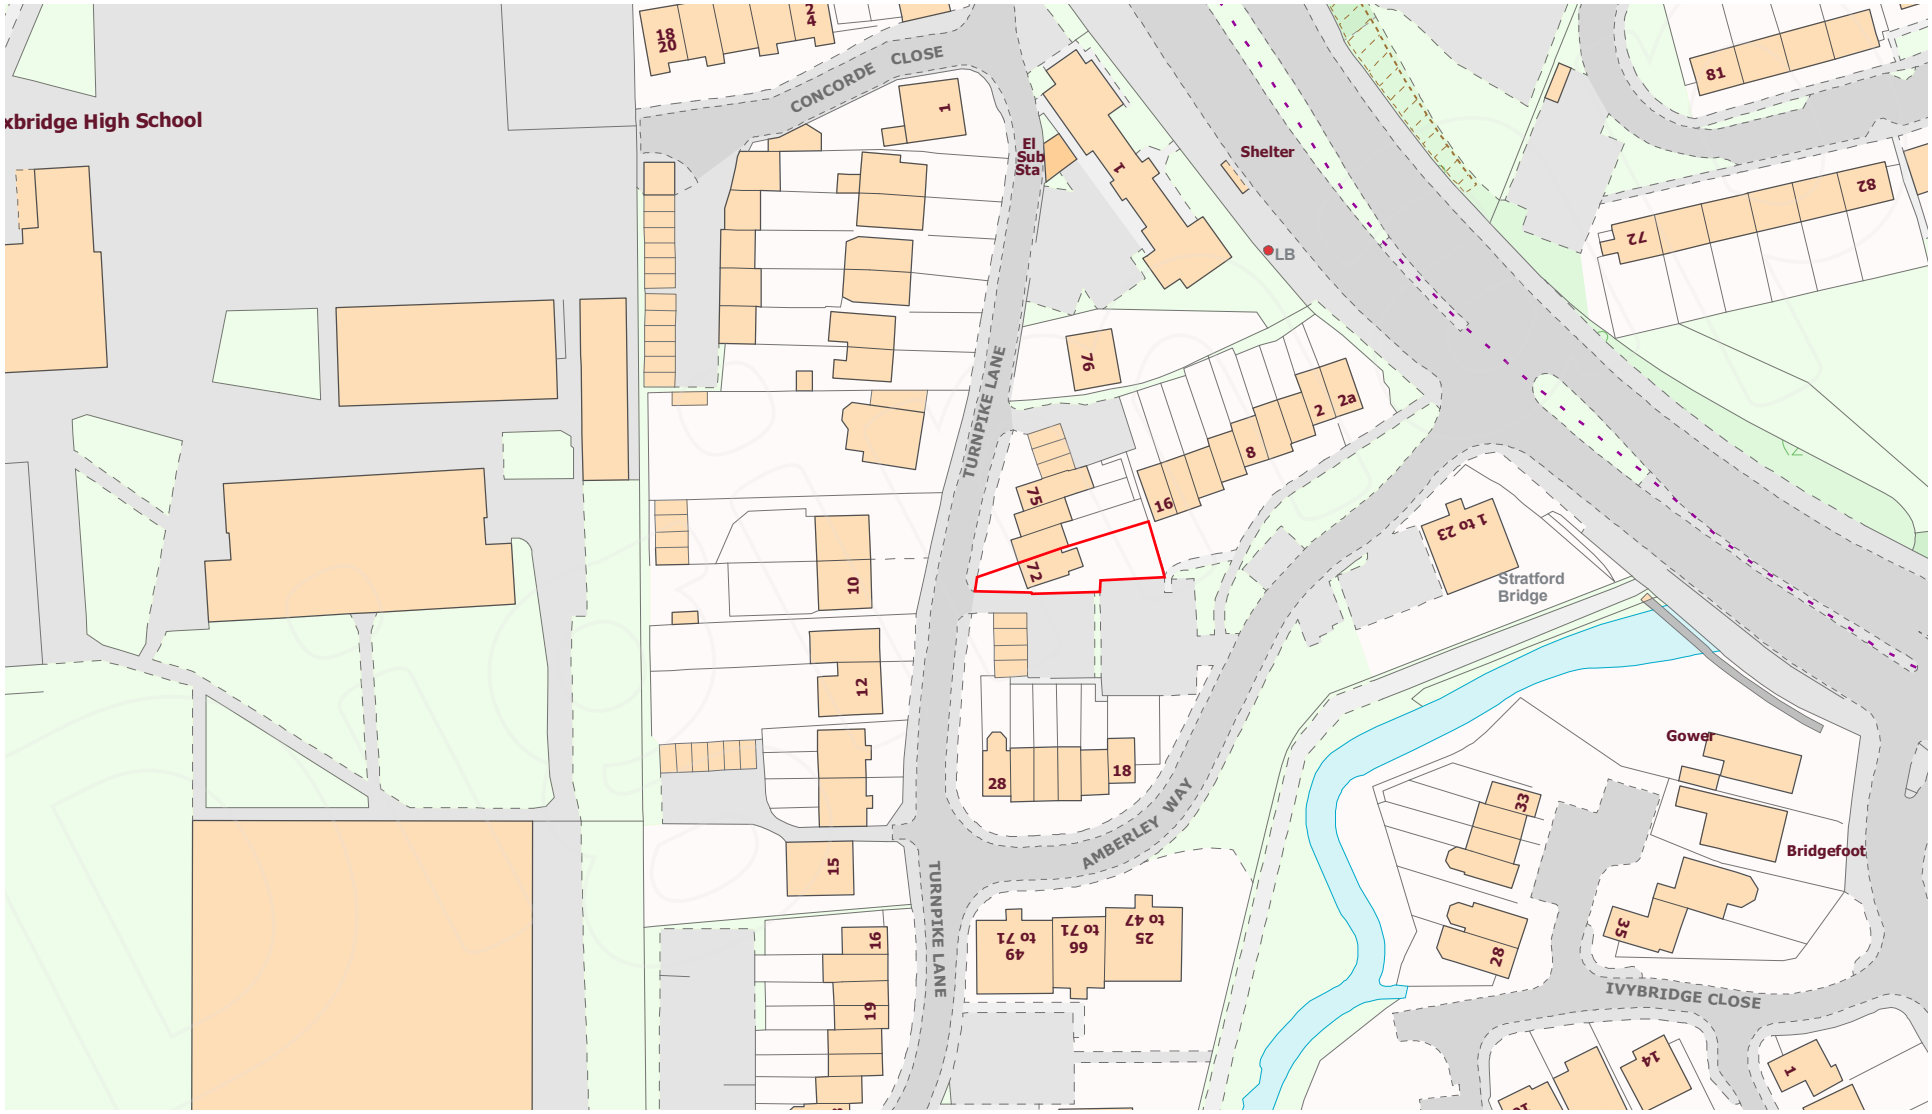


SITE LOCATION PLAN

Scale 1:1250

0 10 20 30 40 50 60 70 80 90 100 m

Projection: British National Grid