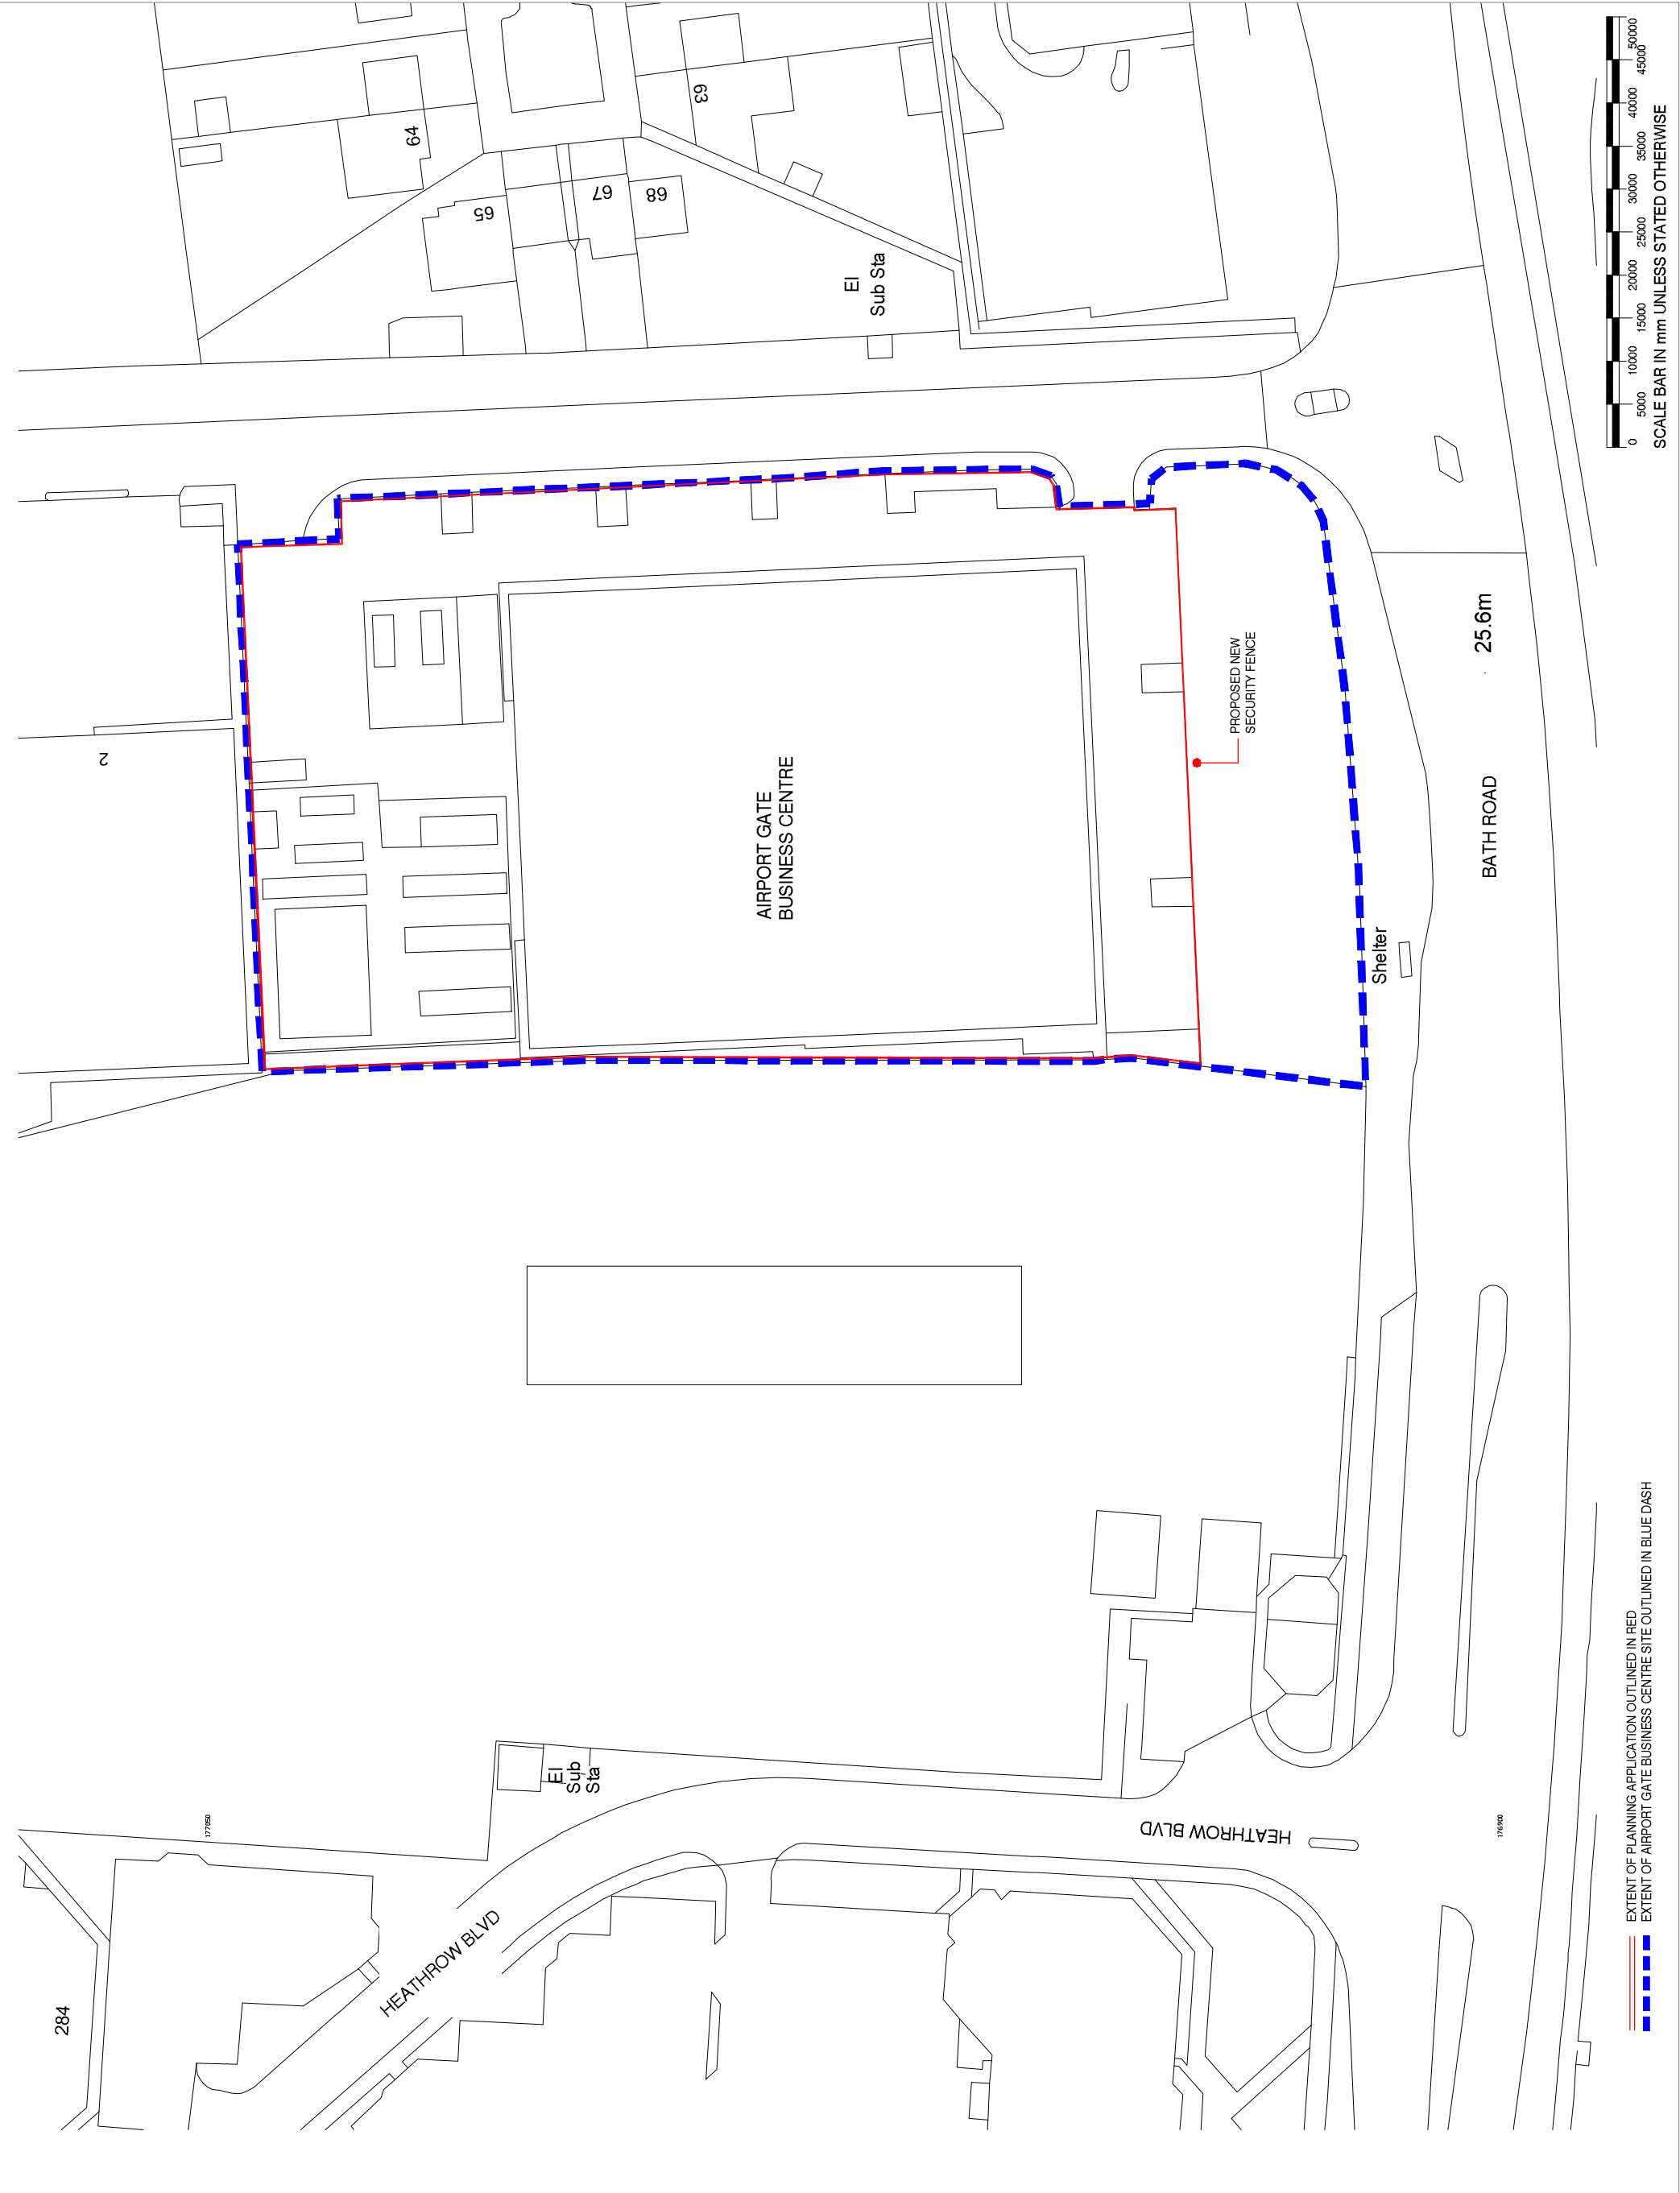


NOTES

PROJECT		DIGITAL REALTY	
TITLE:		LHR17 SECURITY GATE	
SITE BLOCK PLAN			
DRAWING NO:	19-018-AZ(P)-011	REV:	-
SCALE @ A2	1:500	BY:	AD
CHK:		DATE:	22.02.19
XREFS USED IN THIS DRAWING:			

CONSTRUCTION

B+R ARCHITECTS

20 Shepherdess Walk,
London N1 7LB
T 020 3227 0800 E design@bandr-arch.com
www.bandr-arch.com

EXTENT OF PLANNING APPLICATION OUTLINED IN RED
EXTENT OF AIRPORT GATE BUSINESS CENTRE SITE OUTLINED IN BLUE DASH