



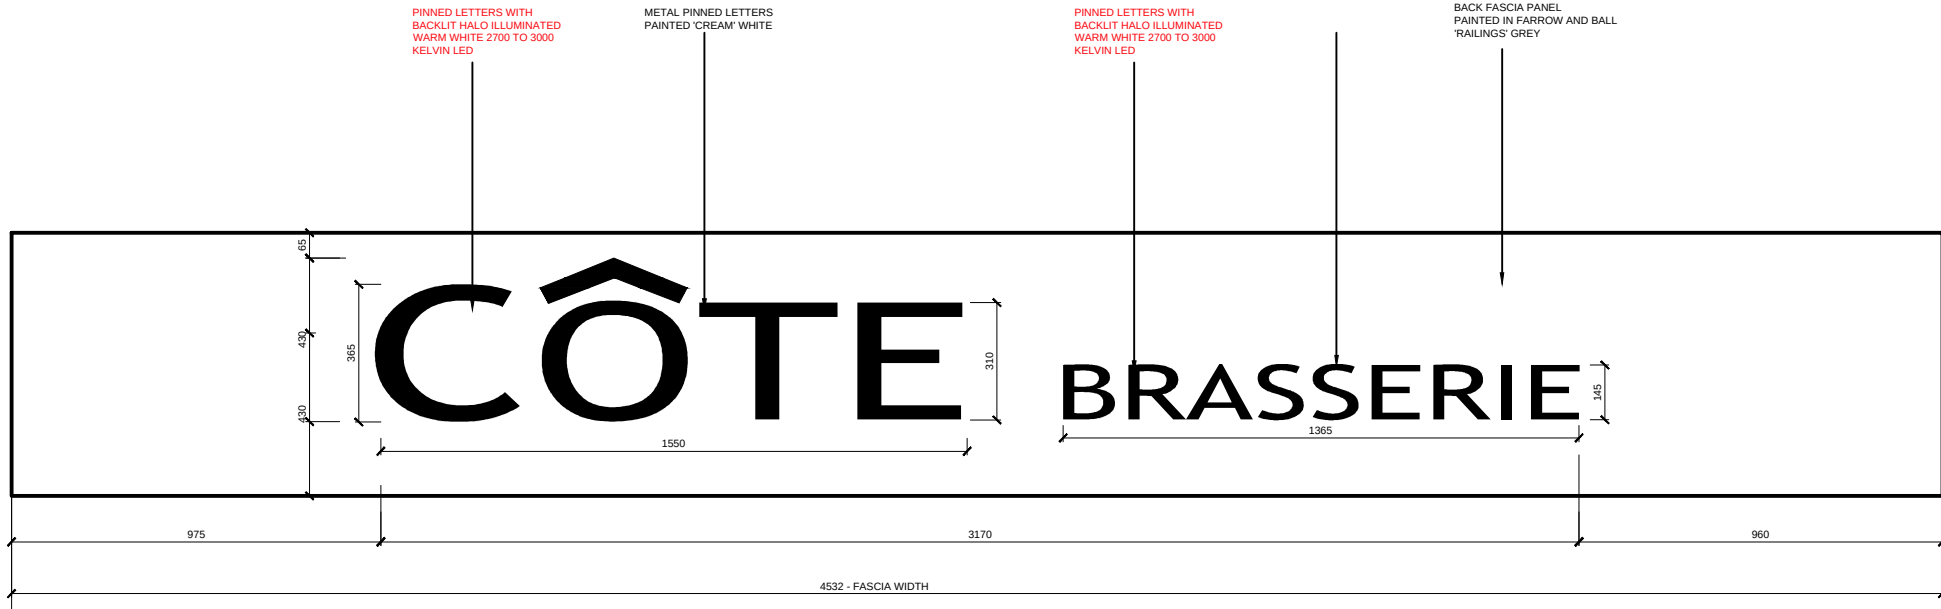


**A** TYPICAL PINNED LETTER SIGNAGE FASCIA- x1 No AT 5108mm WIDTH  
SCALE 1:10@A1 / 1:20@A3



FARROW AND BALL 'RAILINGS' GREY  
RAL 7016

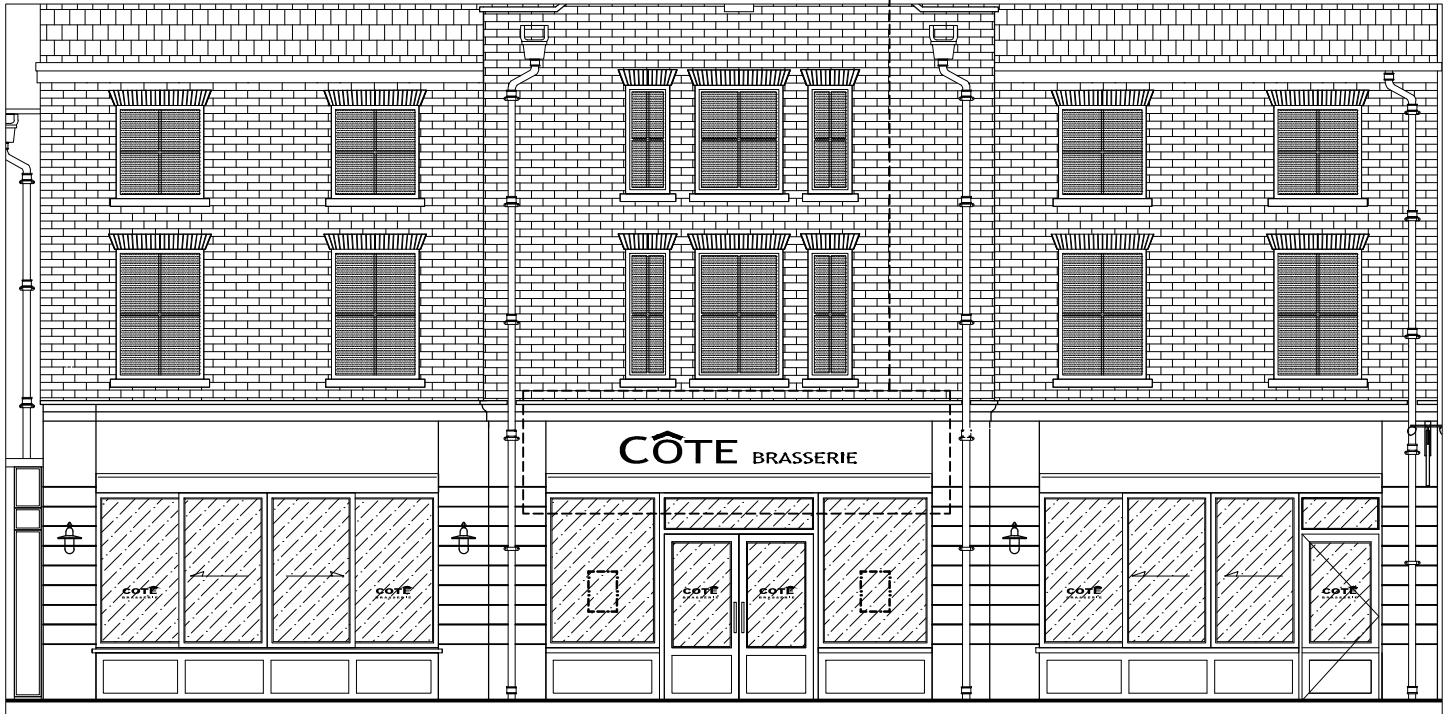

**B** PROPOSED ELEVATION  
SCALE 1:50@A1 / 1:100@A3

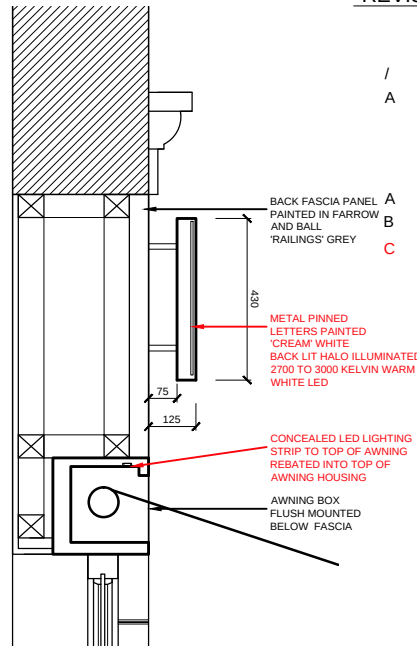

**B** SECTION THROUGH FASCIA AND AWNING BOX  
SCALE 1:10@A1 / 1:20@A1

#### PLEASE NOTE:

REFER TO ADVERTISING APPLICATION -  
74688/ADV/2019/23

| REVISION | DATE     | DESCRIPTION   |
|----------|----------|---|
| /        | 12/04/19 | PRELIMINARY   |
| A        | 26/04/19 | FASCIA SIGNAGE REVISED TO ABOVE MAIN ENTRANCE ONLY<br>AWNING BOX RE-LOCATED BELOW FASCIA SIGN                                                                            |
| A        | 13/05/19 | PLANNING   |
| B        | 17/05/19 | PRELIMINARY ISSUE   |
| C        | 23/05/19 | 1.SIGNAGE SPOTLIGHTS DELETED.<br>2.SIGNAGE PINNED LETTERS TO HAVE BACK LIT HALO ILLUMINATION.<br>LED WARM WHITE 2700 to 3000 KELVIN<br>3.AWNING SWAN NECK LIGHTS DELETED |

PRELIMINARY

CANTOR  MASTERS  
INTERIOR DESIGN

No1 The Colour House  
7 Bell Yard Mews  
London SE1 3UA  
Tel: +44(0)20 7407 5434  
e: info@cantormasters.com  
www.cantormasters.com

|                                                             |          |             |
|-------------------------------------------------------------|----------|-------------|
| CLIENT                                                      |          |             |
| COTE RESTAURANTS                                            |          |             |
| PROJECT                                                     |          |             |
| INTU UXBRIDGE<br>240a THE CHIMES CENTRE<br>UXBRIDGE UB8 1GB |          |             |
| TITLE                                                       |          |             |
| TYPICAL SHOPFRONT DETAILS<br>SIGNAGE                        |          |             |
| JOB No                                                      | SCALE    | DATE        |
| 23219                                                       | AS SHOWN | 11.04.19    |
| DRAWING No                                                  | REVISION |             |
| AD.07                                                       | C        | A1/A3 SHEET |

© Copyright is reserved by CantorMasters Ltd.  
This drawing is the property of CantorMasters Ltd and is issued on condition that it is not copied in any manner or issued to third parties without the written consent from CantorMasters Ltd. CantorMasters Ltd does not warrant the accuracy of the measurements or other information contained on the drawing and all parties using this drawing and the information contained within must check and verify and satisfy themselves as to the accuracy or otherwise of such measurements or other information.  
Do not scale from this drawing. All figured measurements are indicated as a general guide only. All discrepancies or omissions must be reported to CantorMasters Ltd for their comments or approval prior to commencing work.  
This drawing to be read in conjunction with all other consultants information and any anomalies reported to CantorMasters Ltd prior to commencement on site.  
This drawing is subject to approval by statutory authorities and as such is subject to revision as required.



**E** TYPICAL SHOPFRONT PINNED SIGNAGE - REFERENCE ONLY