



FARROW AND BALL
RAILINGS GREY

ALL EXISTING WINDOW FRAMES TO BE PAINTED
IN FARROW AND BALL 'RAILINGS'
OPAQUE FILM TO WINDOWS

EXISTING BRICKWORK FACADE

ALL EXISTING WINDOW FRAMES TO BE PAINTED
IN FARROW AND BALL 'RAILINGS'
OPAQUE FILM TO WINDOWS

FASCIA PANELS
DI-BOND
COLOUR - FARROW AND BALL 'RAILINGS'
RAL - 7016

EXISTING STONEWORK RETAINED


SIGNAGE
DETAILS
AD.07
PINNED METAL LETTERS WITH
BACKLIT HALO ILLUMINATION

CLEAR GLAZING

NEW EXTERNAL WALL LIGHT

VINYL DECALS - 'CÔTE BRASSERIE'
NEW SHOPFRONT SLIDING WINDOW PANELS
COLOUR - FARROW AND BALL 'RAILINGS'
RAL - 7016
NEW ESCAPE DOOR
NEW SHOPFRONT STALL RISER
COLOUR - FARROW AND BALL 'RAILINGS'
RAL - 7016

A PROPOSED - EXTERNAL ELEVATION - AWNINGS RETRACTED
SCALE 1:50@A1 / 1:100@A3

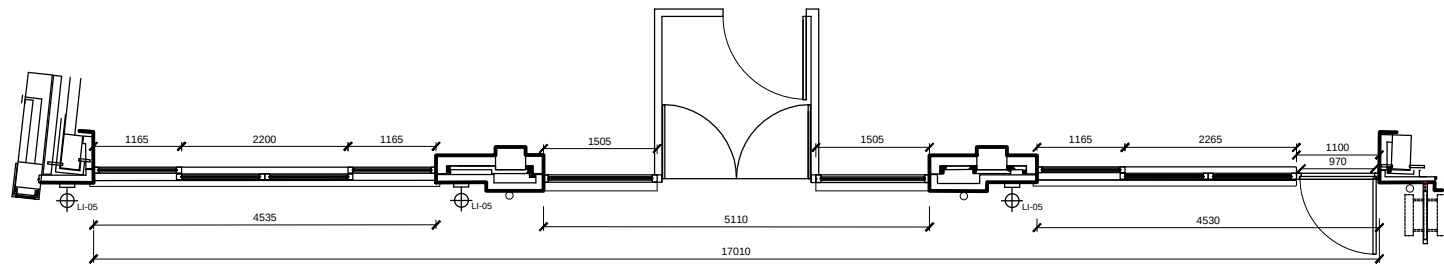

B PROPOSED - FACADE PLAN SECTION
SCALE 1:50@A1 / 1:100@A3

PLEASE NOTE:
REFER TO PLANNING APPLICATION - 74688/APP/2019/1643
REFER TO ADVERTISING APPLICATION -
74688/ADV/2019/23

NOTE:
ALL DIMS TBC ON SITE



REVISION	DATE	DESCRIPTION
/	12.04.19	PRELIMINARY ISSUE
A	24.04.19	EMERGENCY ESCAPE DOOR ADDED TO FRONT FACADE
B	25.04.19	REVISED TO LL COMMENTS AWNINGS DROPPED BELOW FASCIA. HANGING SIGNS LOWERED TO COLUMNS FASCIA SIGNAGE REDUCED TO ABOVE DOOR ONLY A BOARD DELETED WINDOW VINYL LOCATIONS REVISED ESCAPE DOOR - REVISED TO FIT UNDER NEW AWNING HEIGHT
C	30.04.19	X1 HANGING SIGN DELETED
C	13.05.19	PLANNING
D	17.05.19	PRELIMINARY ISSUE PAINT EXISTING WINDOW FRAMES IN RAILINGS
E	23.07.19	1.AWNING OVER LIGHTING DELETED 2.FASCIA SIGNAGE SPOTLIGHTS DELETED 3.SIGNAGE LETTERS TO HAVE LED HALO BACK ILLUMINATION 4.AWNINGS TO HAVE LED STRIP LIGHTING CONCEALED INTO INSIDE TOP OF AWNING HOUSING BOX

PRELIMINARY

CANTOR  MASTERS
INTERIOR DESIGN

No1 The Colour House
7 Bell Yard Mews
London SE1 3UA
Tel: +44(0)20 7407 5434
e: info@cantormasters.com
www.cantormasters.com

CLIENT	COTE RESTAURANTS	
PROJECT	INTU UXBRIDGE 240a THE CHIMES CENTRE UXBRIDGE UB8 1GB	
TITLE	PROPOSED EXTERNAL ELEVATION AWNINGS RETRACTED	
JOB No	SCALE	DATE
23219	AS SHOWN	19.02.19
DRAWING No	REVISION	
EL.1.01	E	A1/A3 SHEET

© Copyright is reserved by CantorMasters Ltd.
This drawing is the property of CantorMasters Ltd and is issued on condition that it is not copied
in any manner or issued to third parties without the written consent from CantorMasters Ltd.
CantorMasters Ltd does not warrant the accuracy of the measurements or other information
contained on the drawing and all parties using this drawing and the information contained within
must check and verify and satisfy themselves as to the accuracy or otherwise of such
measurements or other information.
Do not scale from this drawing. All figured measurements are indicated as a general guide only.
All discrepancies or omissions must be reported to CantorMasters Ltd for their comments or
approval prior to commencing work.
This drawing to be read in conjunction with all other consultants information and any anomalies
reported to CantorMasters Ltd prior to commencement on site.
This drawing is subject to approval by statutory authorities and as such is subject to revision as
required.