



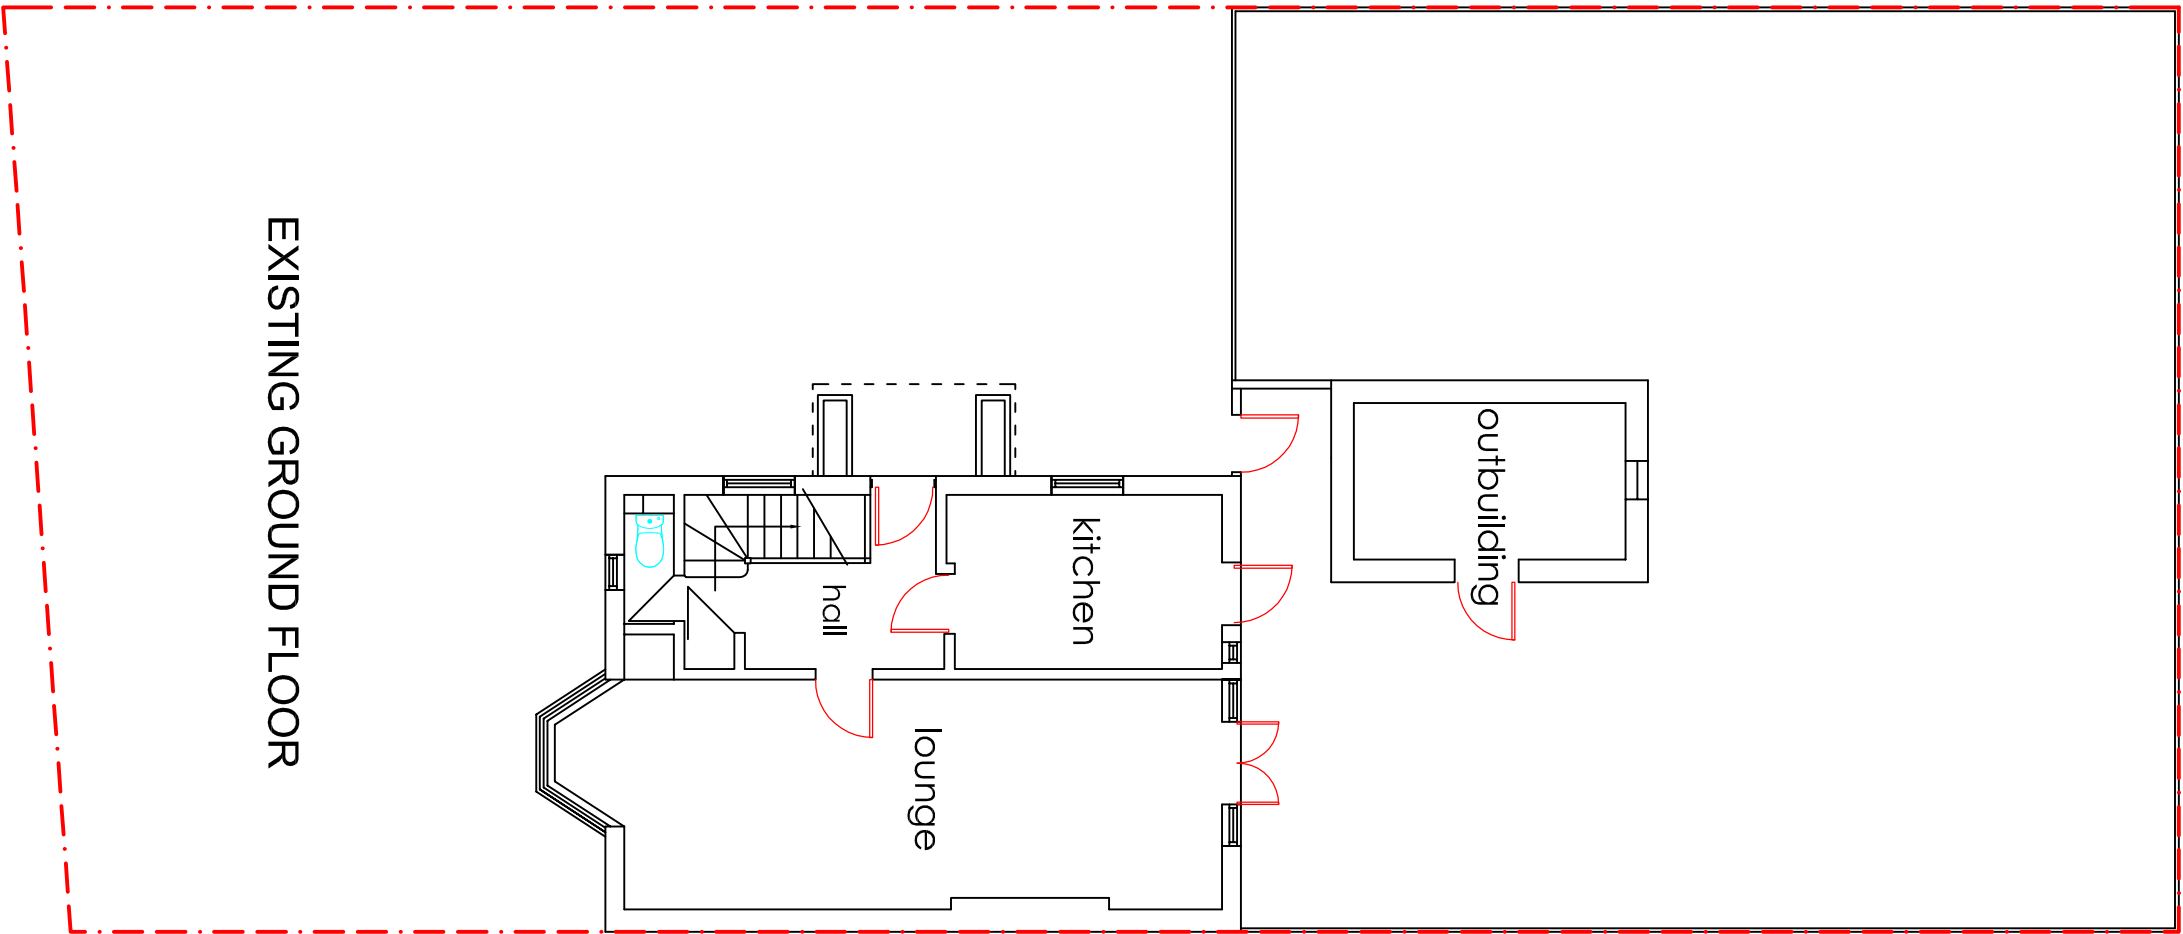

EXISTING GROUND FLOOR

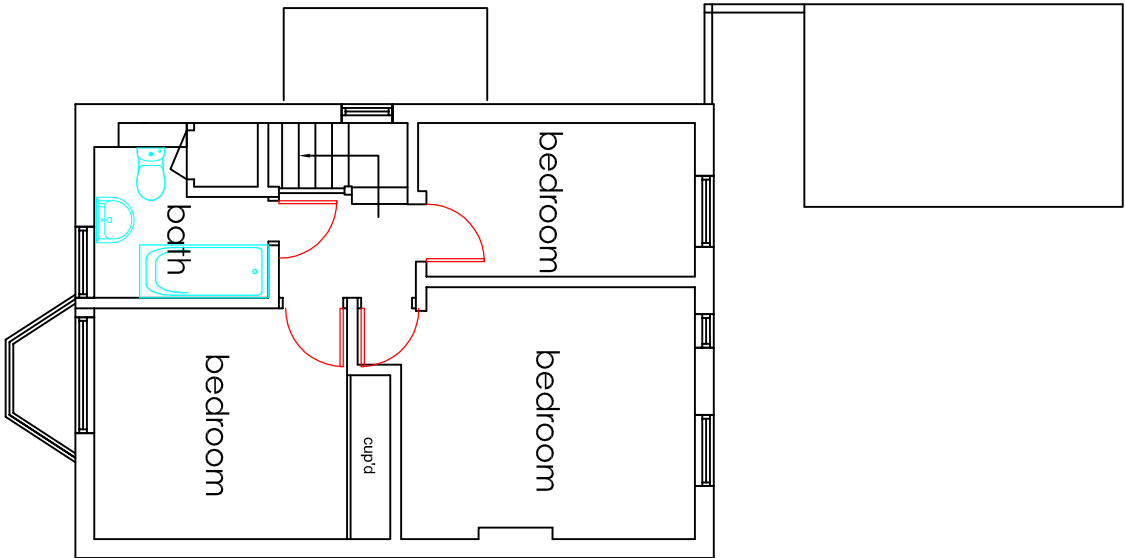

EXISTING FIRST FLOOR

EXISTING FLOOR PLANS

SINGLE STOREY FRONT EXTENSION, SINGLE STOREY SIDE EXTENSION,
PART TWO STOREY PART SINGLE STOREY REAR EXTENSIONS @ 24 OAK GROVE, RUISLIP HA4 8UF

