


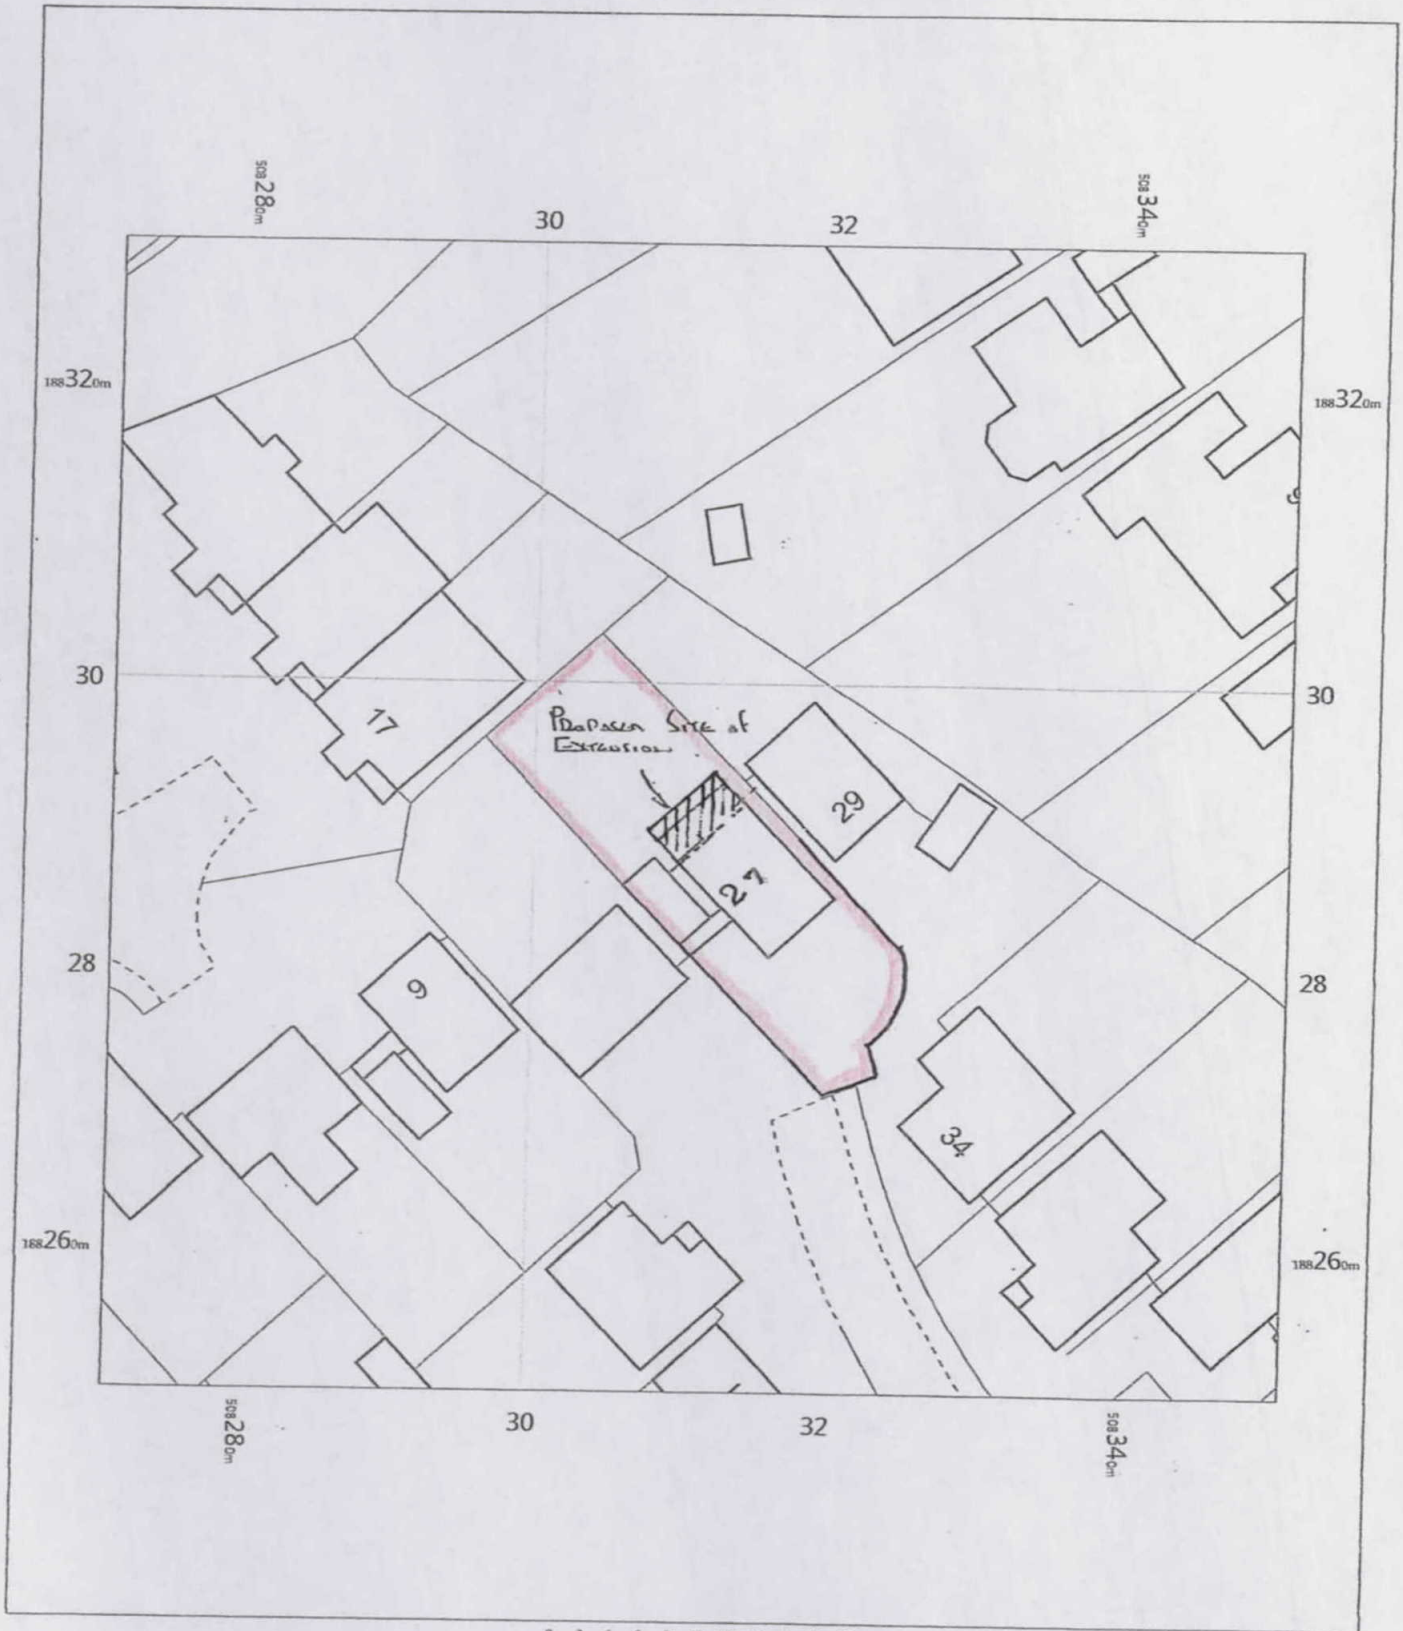

27 Thames Drive,
Ruislip,
Hillingdon
HA4 7AY

OS MasterMap 1250/2500/10000 scale
Sunday, January 27, 2019, ID: MPMBW-00773046
www.blackwellmapping.co.uk

1:500 scale print at A4, Centre: 508311 E, 188291 N

© Crown Copyright Ordnance Survey. Licence no. 100041041



**BLACKWELL'S
MAPPING SERVICES**
PLANNING & DEVELOPMENT CONSULTING
www.blackwellmapping.co.uk

TEL: 0800 151 2612
maps@blackwell.co.uk