



APPLICATION SITE
EDGED IN RED

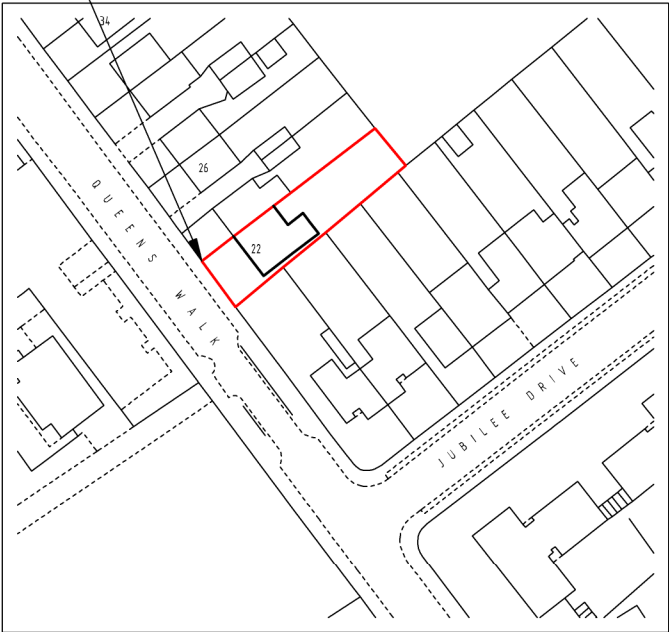

Ordnance Survey (c) Crown Copyright 2019. All rights reserved. Licence number 100053143

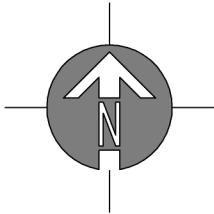

SITE LOCATION PLAN

SCALE 1 : 1250

© Copyright Dusek Ltd

drawing: SITE LOCATION PLAN		scale: 1 : 1250 A4		date: 08 / 05 / 19		JACK DUŠEK BOULIQUE ARCHITECTURAL DESIGN	D
		drawing no: 360 / P1 / 2		drawn: SC			
project: 22 QUEENS WALK RUISLIP, HA4 0LT		client: LJ REFURBISHMENTS					