



APPLICATION SITE
EDGED IN RED

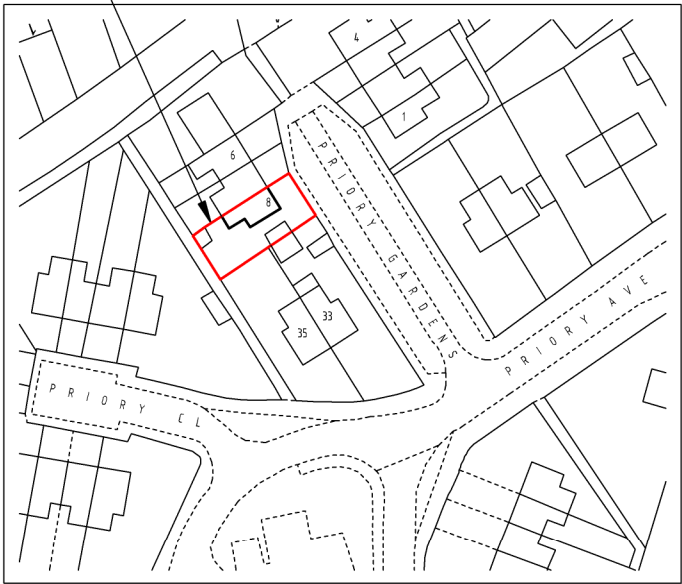

Ordnance Survey (c) Crown Copyright 2019. All rights reserved. Licence number 100053143

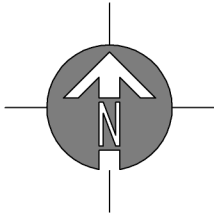

SITE LOCATION PLAN

SCALE 1 : 1250

© Copyright Dusek Ltd

drawing:	SITE LOCATION PLAN	scale:1 : 1250	A4	date: 10 / 07 / 19	JACK DUŠEK BOULIQUE ARCHITECTURAL DESIGN	D
		drawing no:	348 / P2 / 2			
project:	8 PRIORY GARDENS HAREFIELD, UB9 6AN	client: MR & MRS BARMETA				