


Brunel University Solar (Joseph Lowe Building)

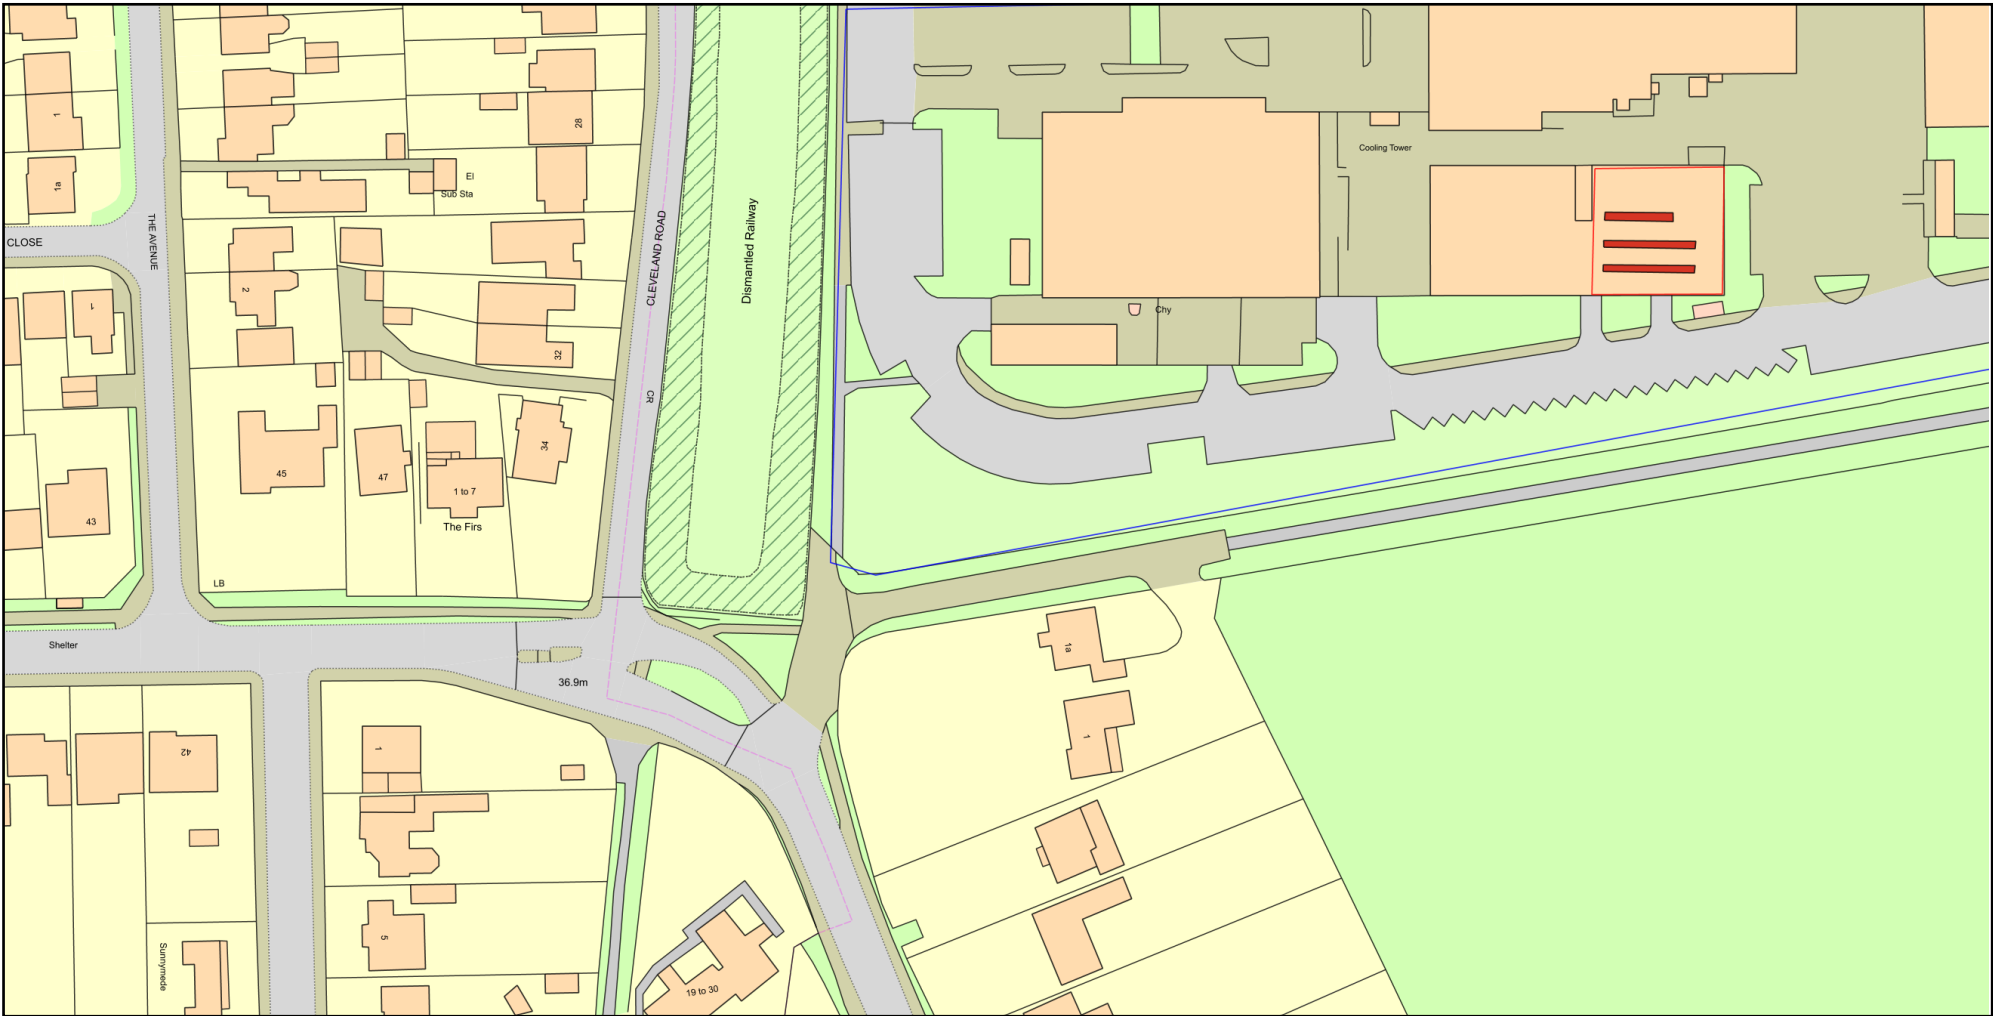

Plan Produced for: Hillingdon Planning Dept
Date Produced: 12 Mar 2019
Plan Number/Project ID: TQRQM19071143317855
Scale: 1:1250 @ A4