




Note: This Drawing is for planning purpose and should not be used for construction.
All dimensions should be confirmed on site and any deviation should be reported back to designer.

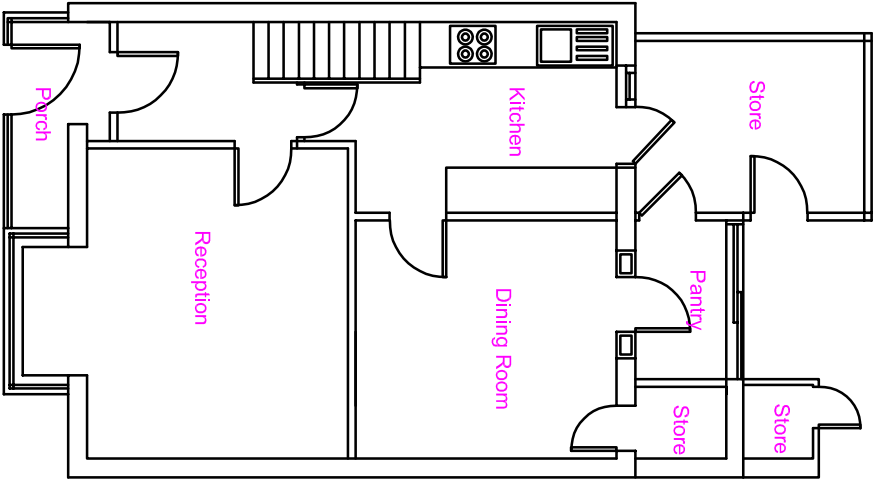


Existing Ground Floor

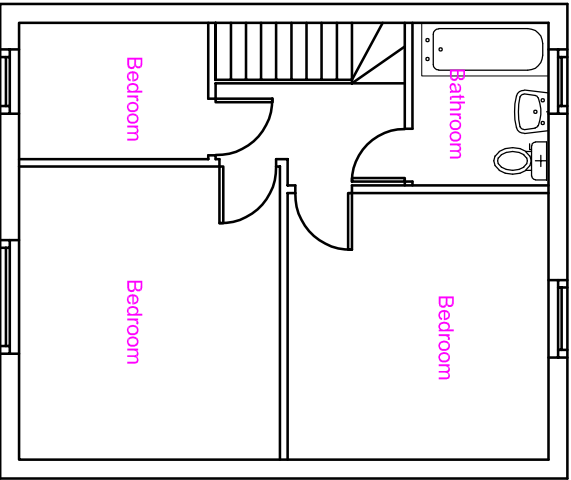

Existing First Floor

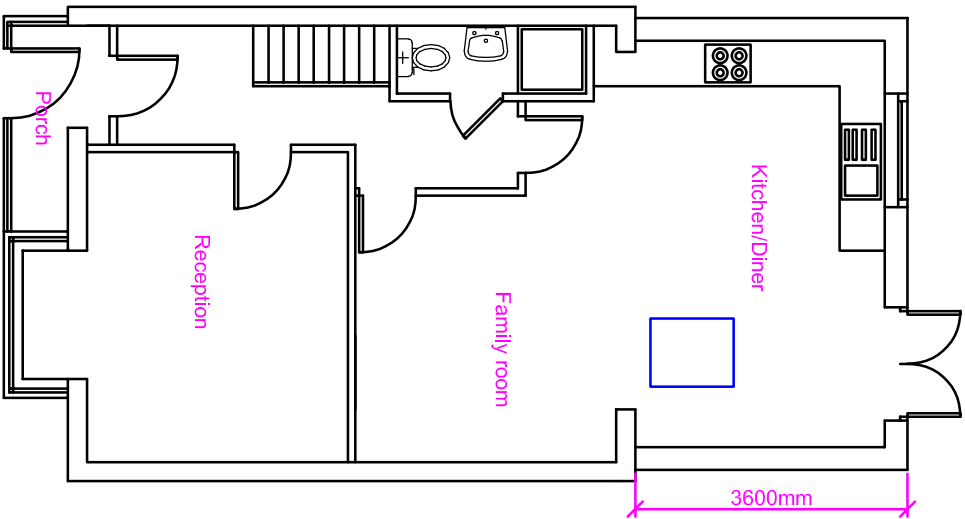

Proposed Ground Floor

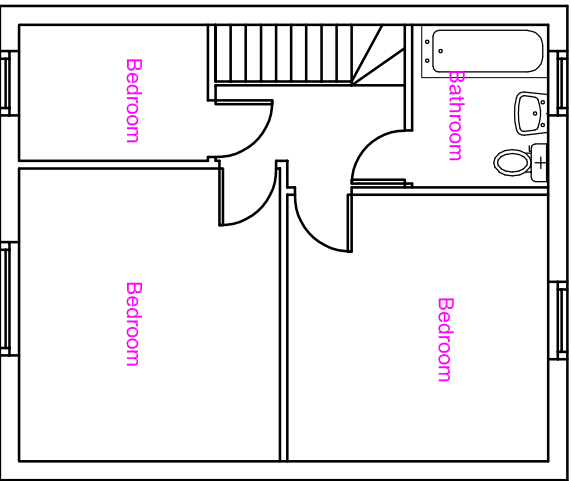

Proposed First Floor

Proposed Development: Single Storey Rear Extension	Site Address: 111 Bedford Avenue Hayes UB4 0DU	Revisions: <table><tr><th>Rev</th><th>Date</th><th>Description</th></tr><tr><td>A</td><td>28/03/2019</td><td></td></tr><tr><td></td><td></td><td></td></tr><tr><td></td><td></td><td></td></tr><tr><td></td><td></td><td></td></tr><tr><td></td><td></td><td></td></tr></table>	Rev	Date	Description	A	28/03/2019														Drawing Description: Existing and Proposed Floor Layout Drawing No: ART/2019/RE111BA/ELPL	Scale: 1:100 Paper Size: A3 Sheet No: 1 of 4 	ART CONSULTANTS (UK) LTD 113 LONG LANE STANWELL TW19 7AL M:07960071377 E:ARTCONSULTANTSUK@GMAIL.COM
Rev	Date	Description																					
A	28/03/2019																						