



APPLICATION SITE
EDGED IN RED

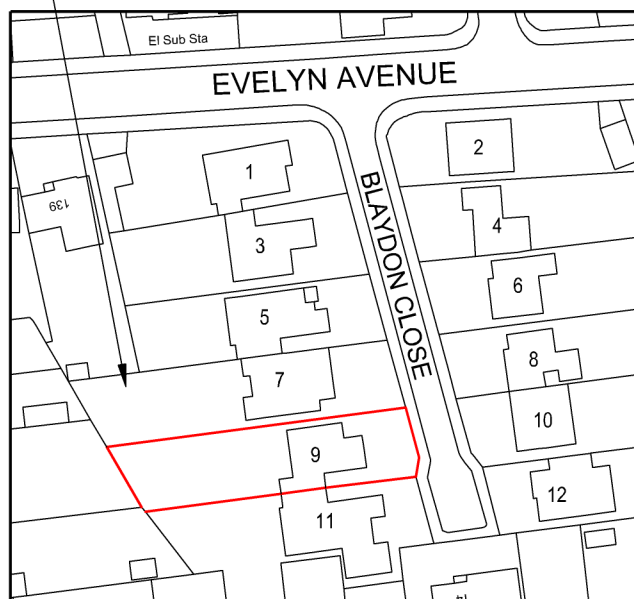

© Crown copyright 2019 Ordnance Survey 100053143

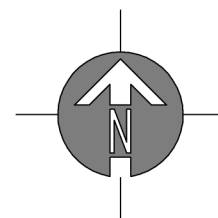

S I T E L O C A T I O N P L A N

S C A L E 1 : 1 2 5 0

© Copyright Dusek Ltd

drawing: SITE LOCATION PLAN		scale: 1 : 1250 A4		date: 04 / 04 / 19		JACK DUŠEK BOUTIQUE ARCHITECTURAL DESIGN	
		drawing no: 345 / P / 2		drawn: SC			
project: 9 BLAYDON CLOSE RUISLIP HA4 8AD		client: MR K MORBEY					