



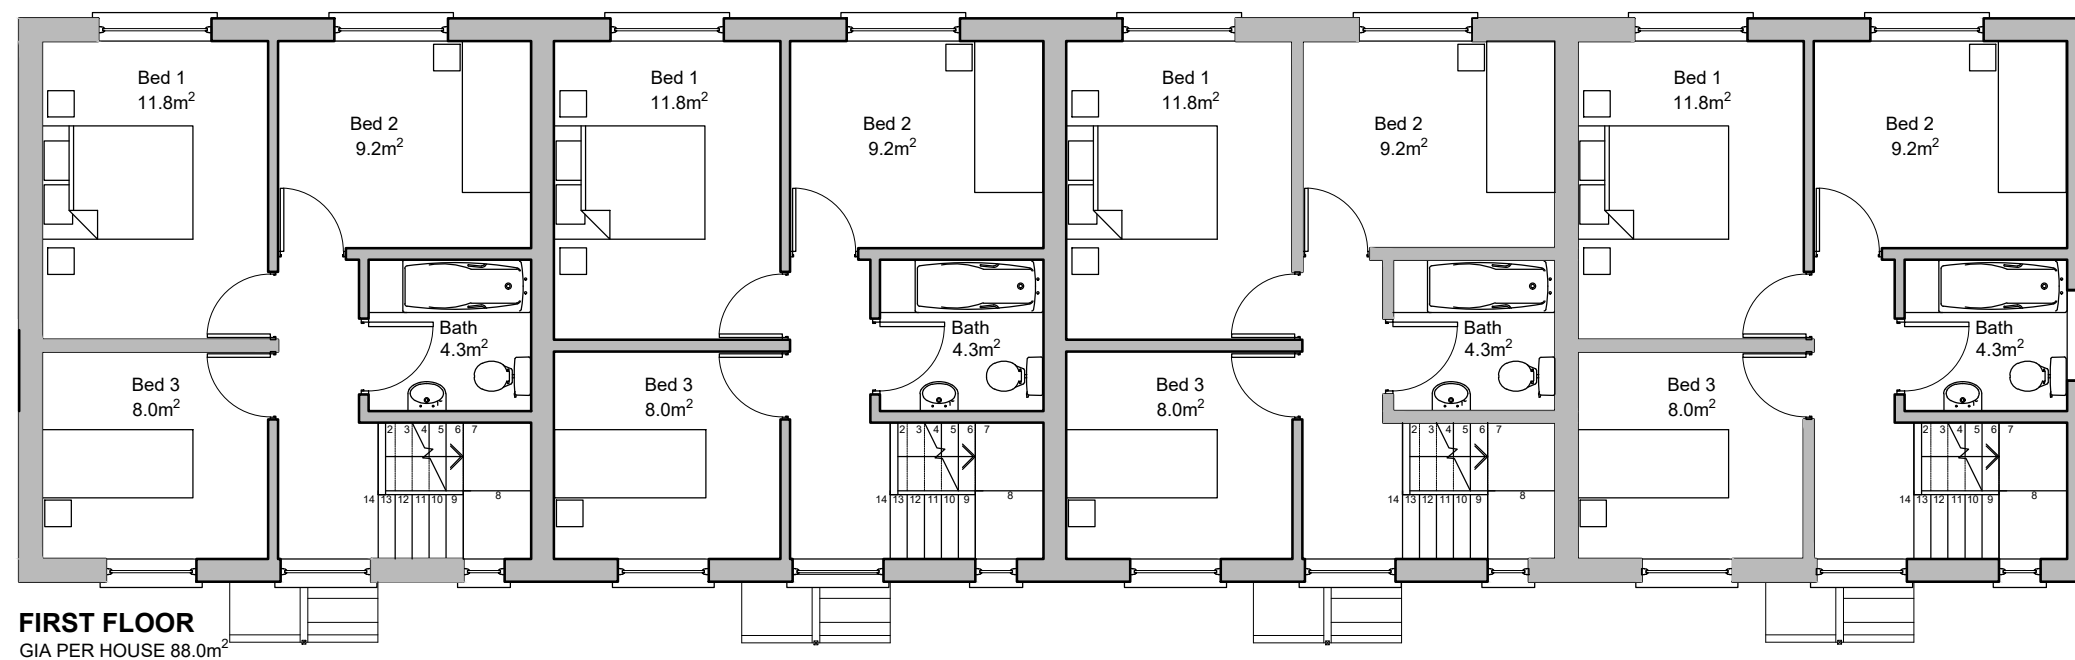

Project: Development at Land at 13a North Common Road
 Address: 13a North Common Road, Uxbridge, London. UB8 1PD
 Drawing Title: Proposed Terrace Plans
 Drawing Nos: 532/P/04
 Scale: 1:100@A3
 Date: Mar 2019

Schedule of Accommodation: 4 x 3 Bed, 4 Person Terrace Houses each @ 88m²
 2 x 1 Bed, 2 Person Bungalow Each @ 50m²

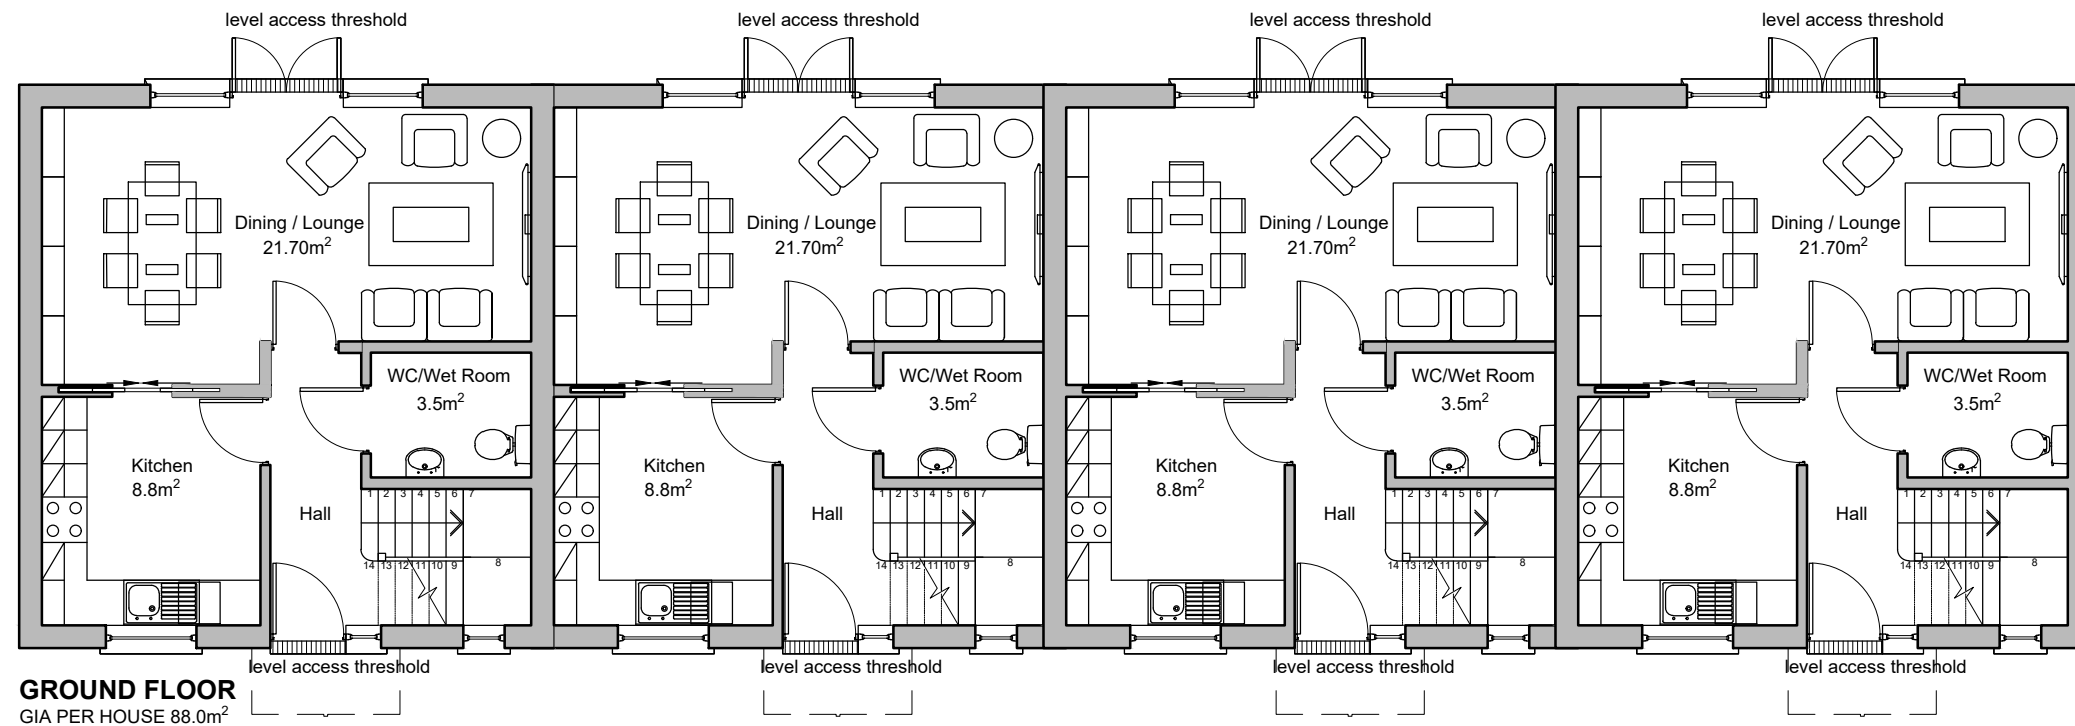