



STREET SCENE TO MILTON COURT – NO CHANGE




STREET SCENE TO ALMOND AVENUE



ALMOND AVENUE


EAST ELEVATION

WEST ELEVATION

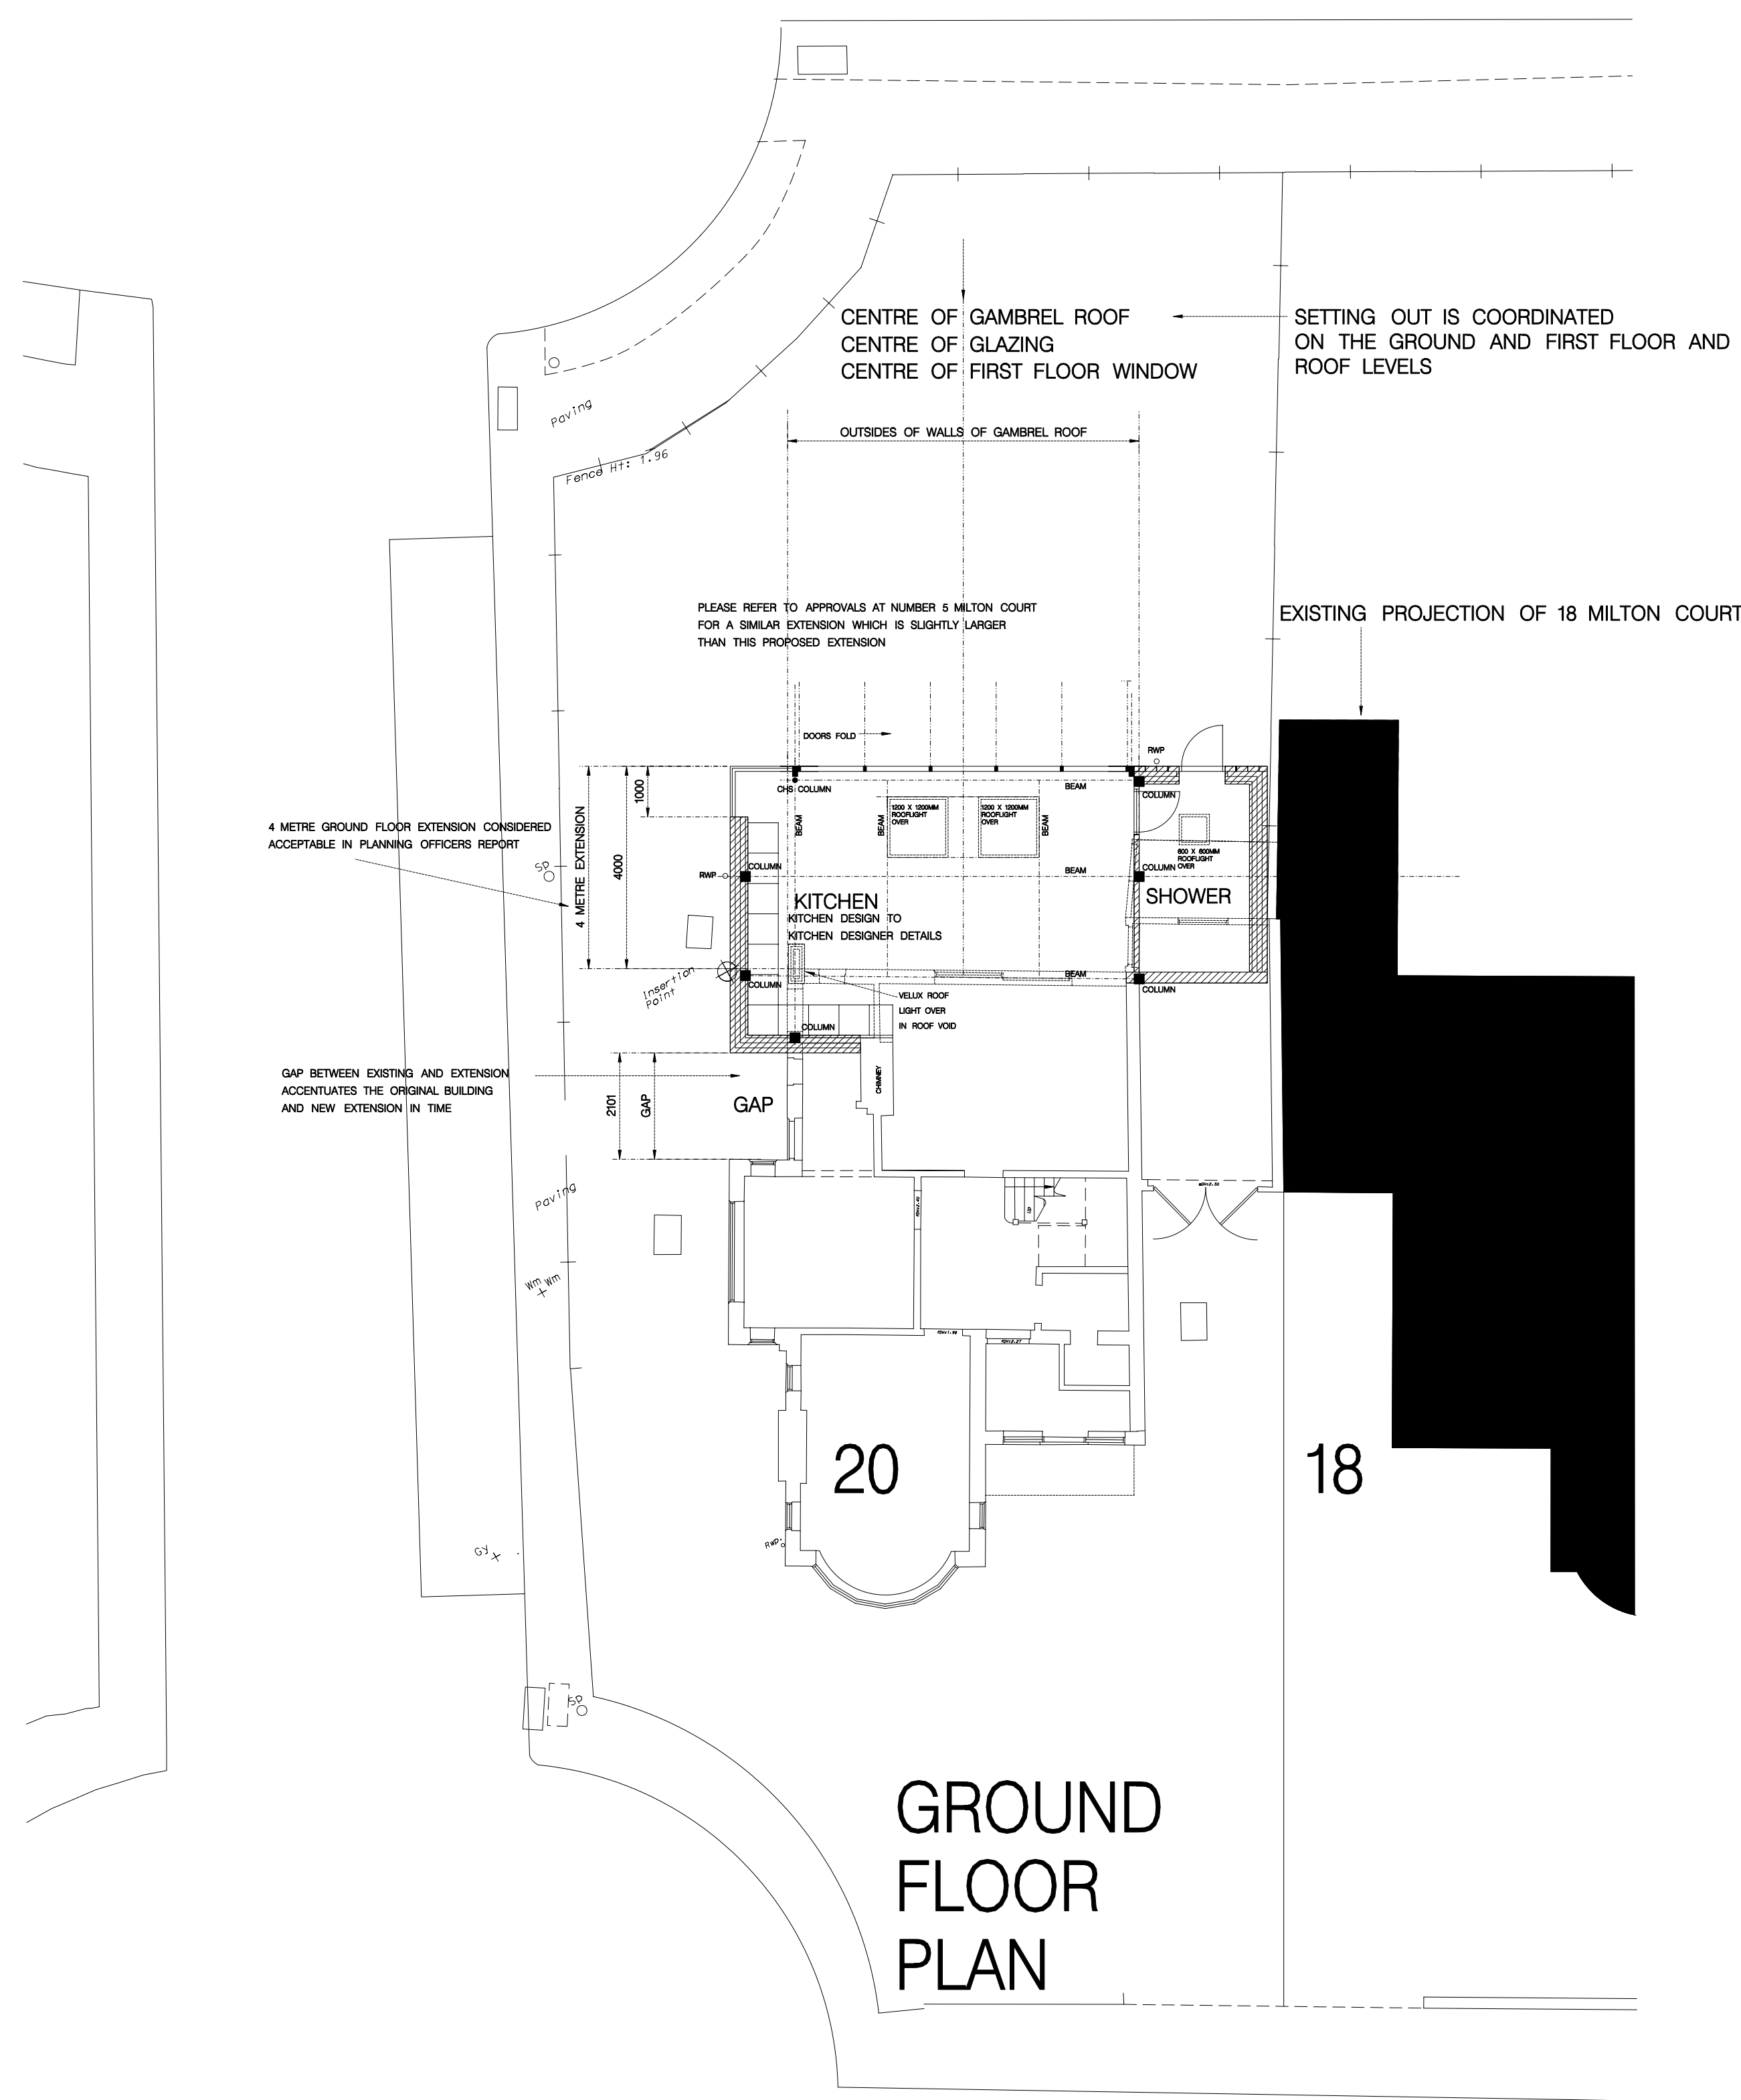


MILTON COURT


GROUND FLOOR PLAN

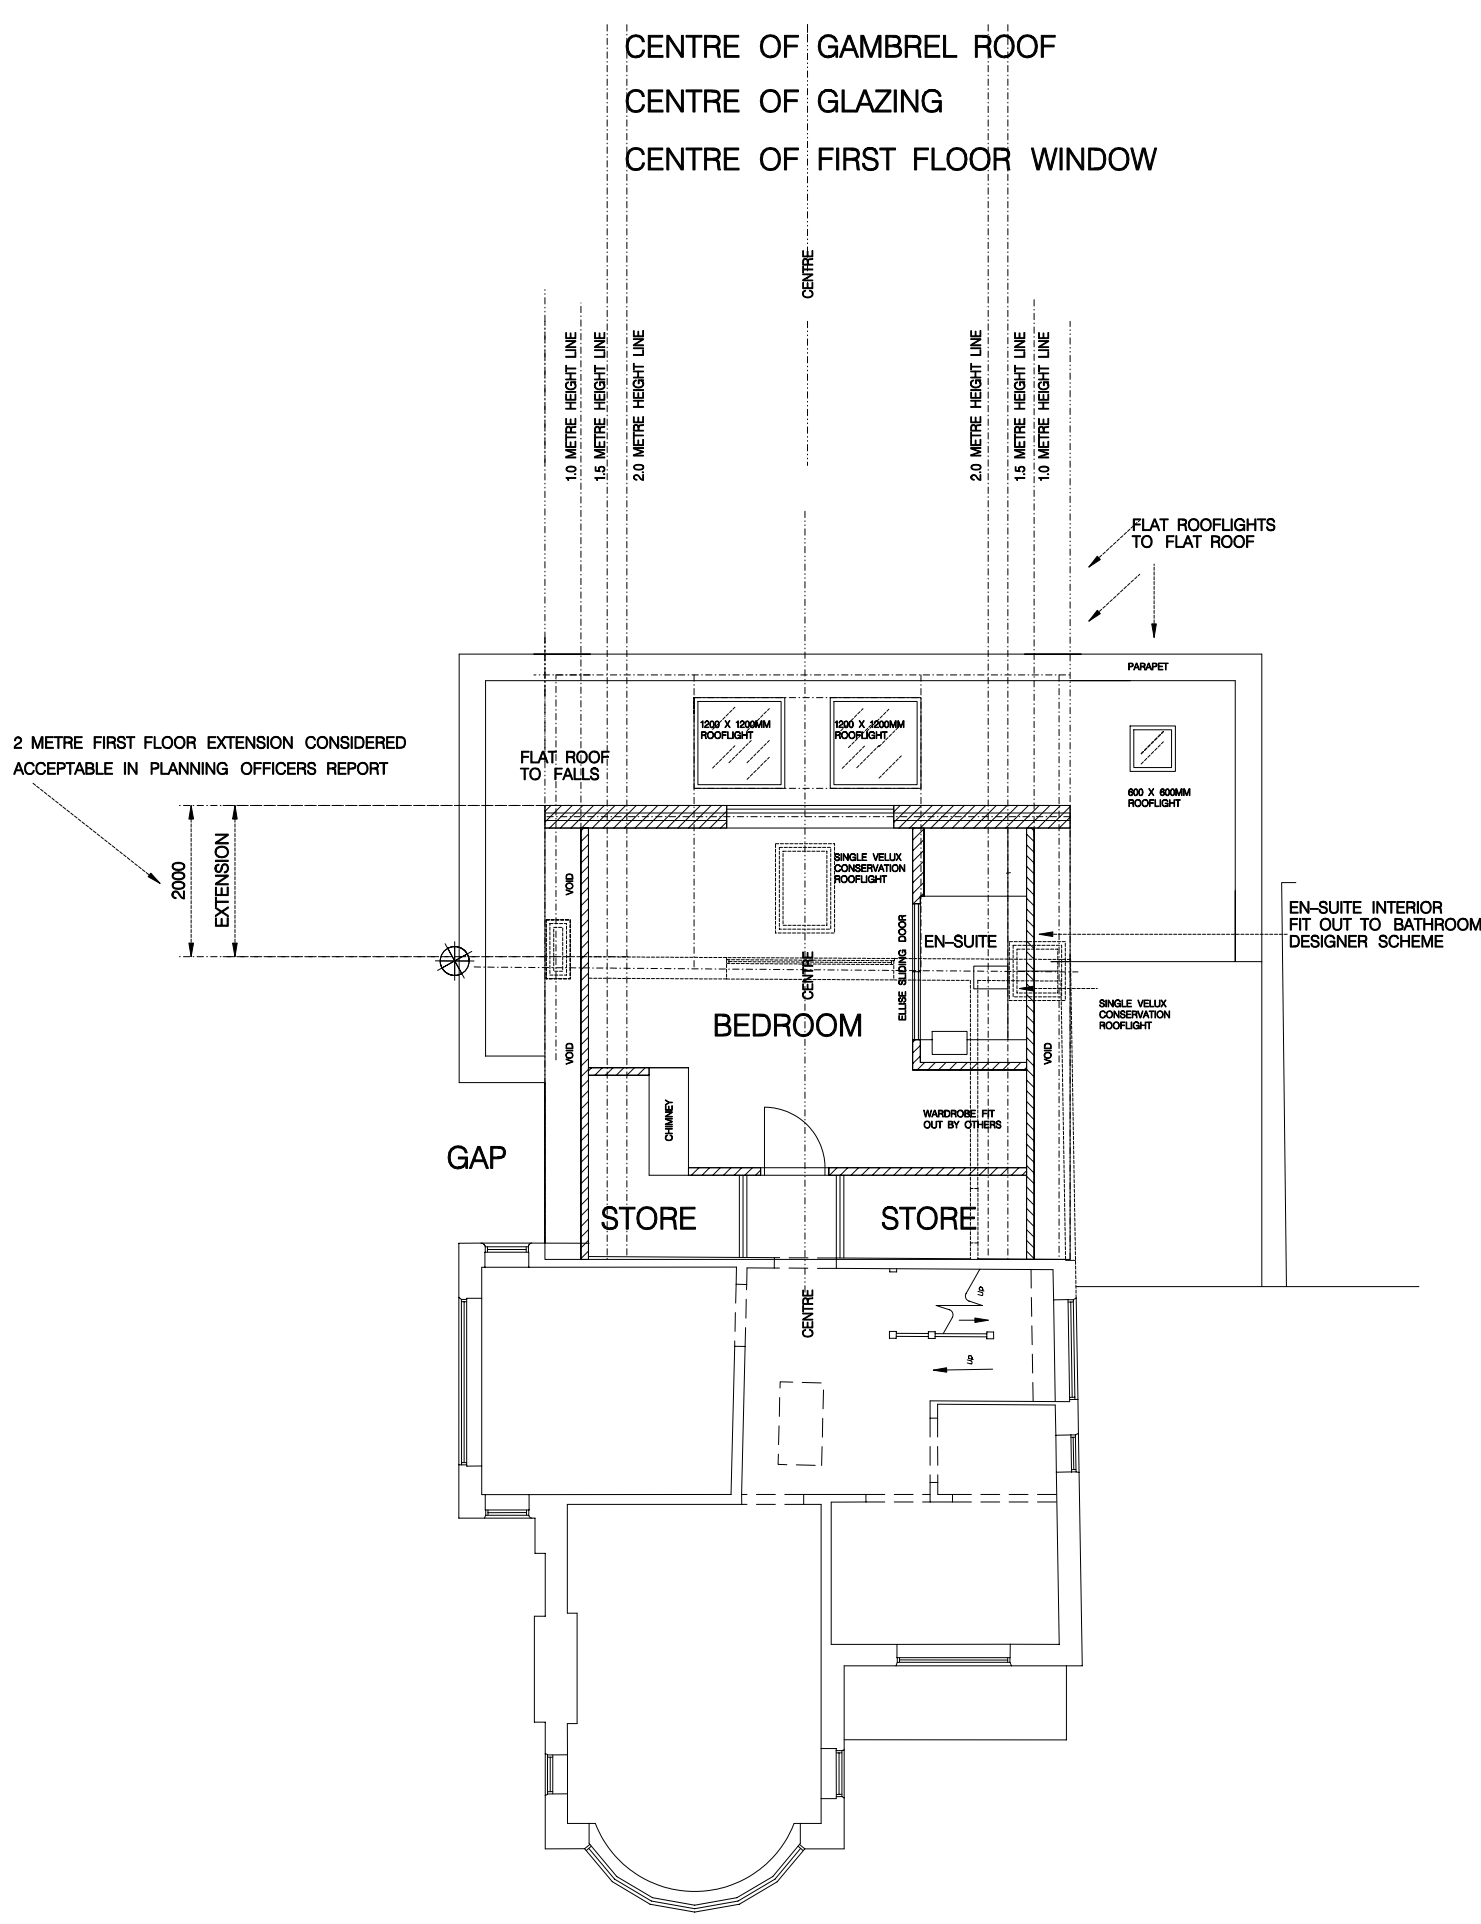

FIRST FLOOR PLAN

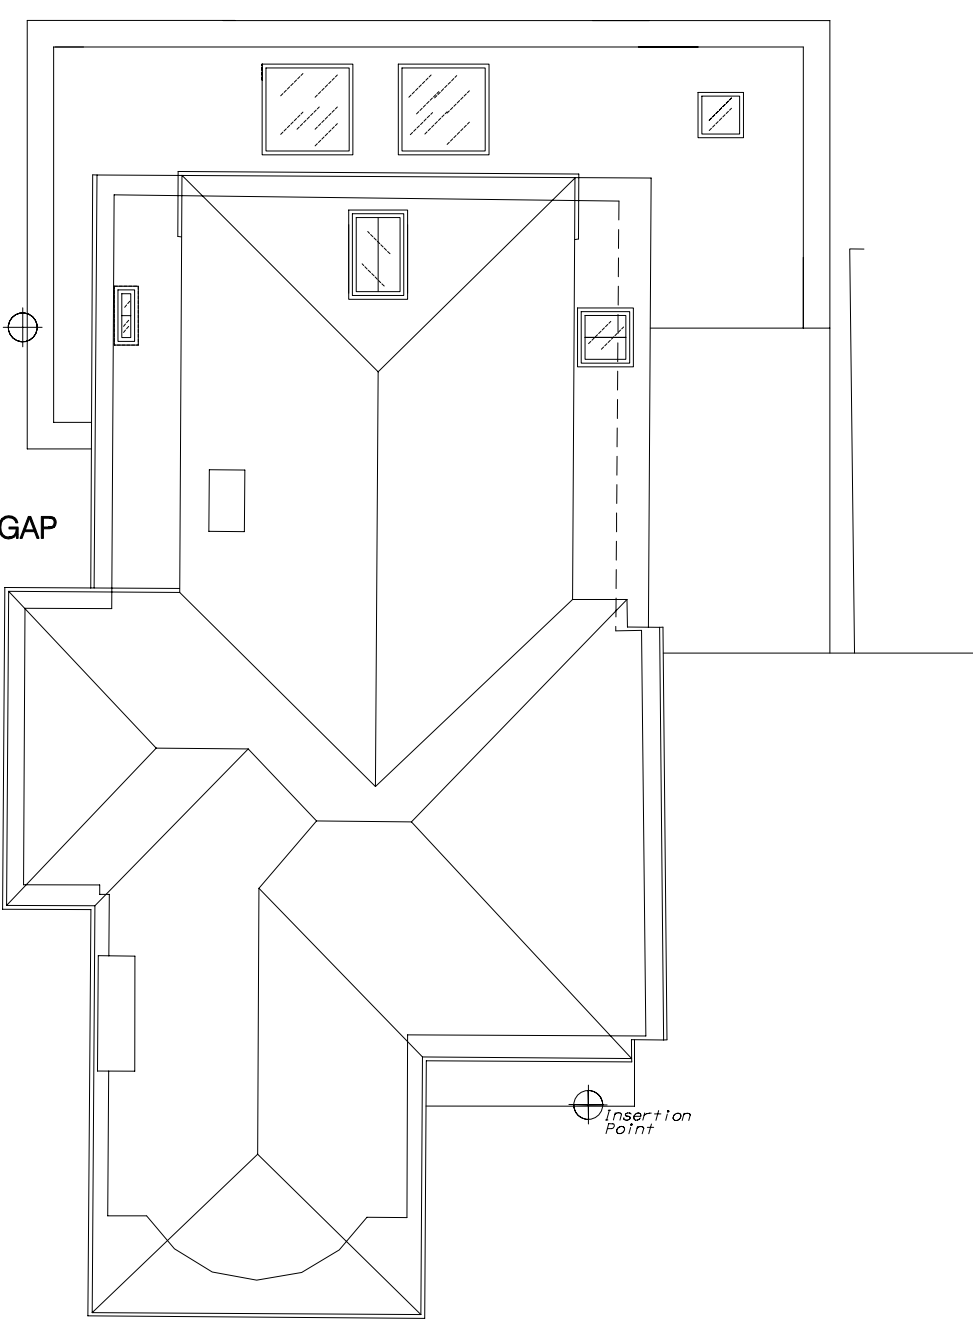

ROOF PLAN

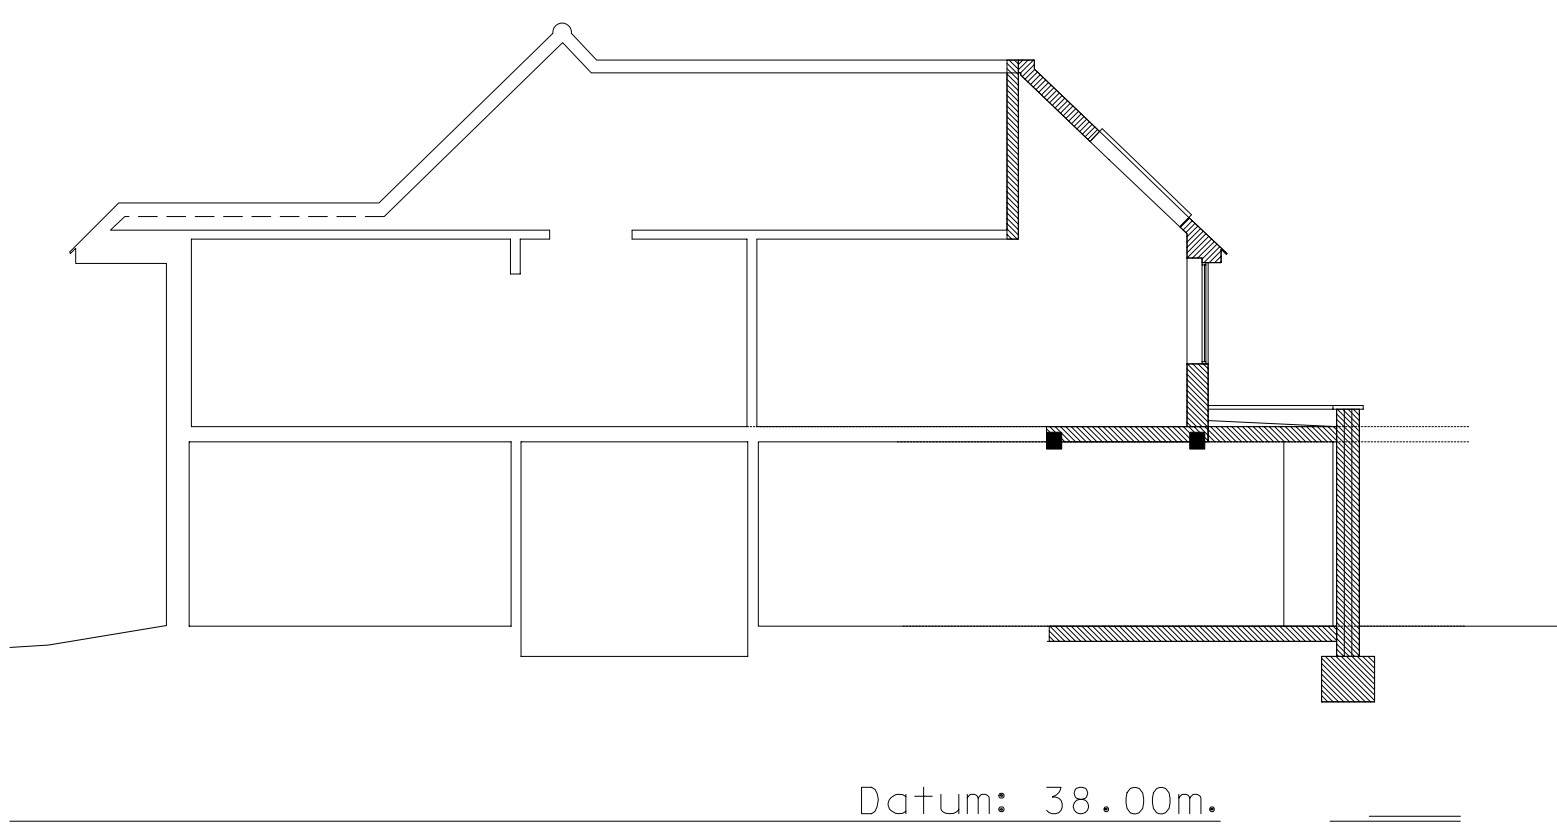

SOUTH NORTH CROSS SECTION

RESUBMISSION

RIBA STAGE D
SCHEME 2

PROPOSED EXTENSION AND
ALTERATIONS AT
20 MILTON COURT
ICKENHAM UXBRIDGE
UB10 8ND

PROPOSED PLANS

DRWG NO = 20MC-2-02
DATE JULY 2019
SCALE ON DRAWING
[1:100 @A0 SIZE]

Chartered Architects and Project Managers
www.visionaryarchitects.com; info@visionaryarchitects.com
Tel 07710 521 356
Visionary Architects Ltd RIBA
CHARTERED ARCHITECTS

PLANNING ISSUE

WALL PLAN LEGEND:

- EXISTING WALLS
- PROPOSED WALLS
- WALLS REMOVED
- WALLS OVER BEAM UNDER

Do not scale. Confirm all levels and dimensions on site before fabrication or ordering for avoidance of doubt; check on site.

0m 10m 20m 30m 40m 50m 60m 70m 80m 90m 100m