




STREET SCENE TO MILTON COURT – NO CHANGE

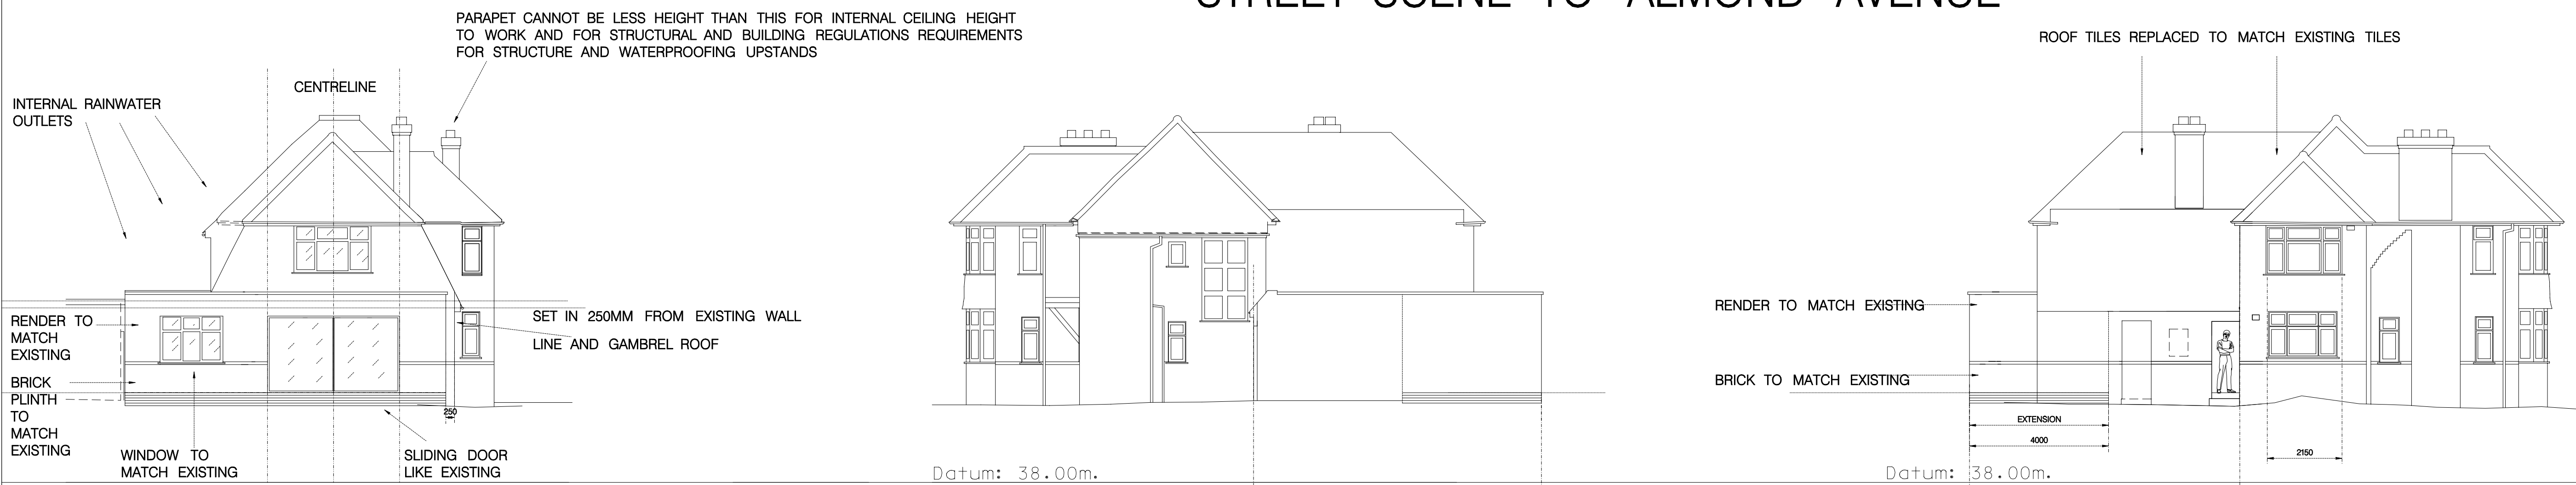




STREET SCENE TO ALMOND AVENUE



NORTH ELEVATION
ALMOND AVENUE

EAST ELEVATION

WEST ELEVATION

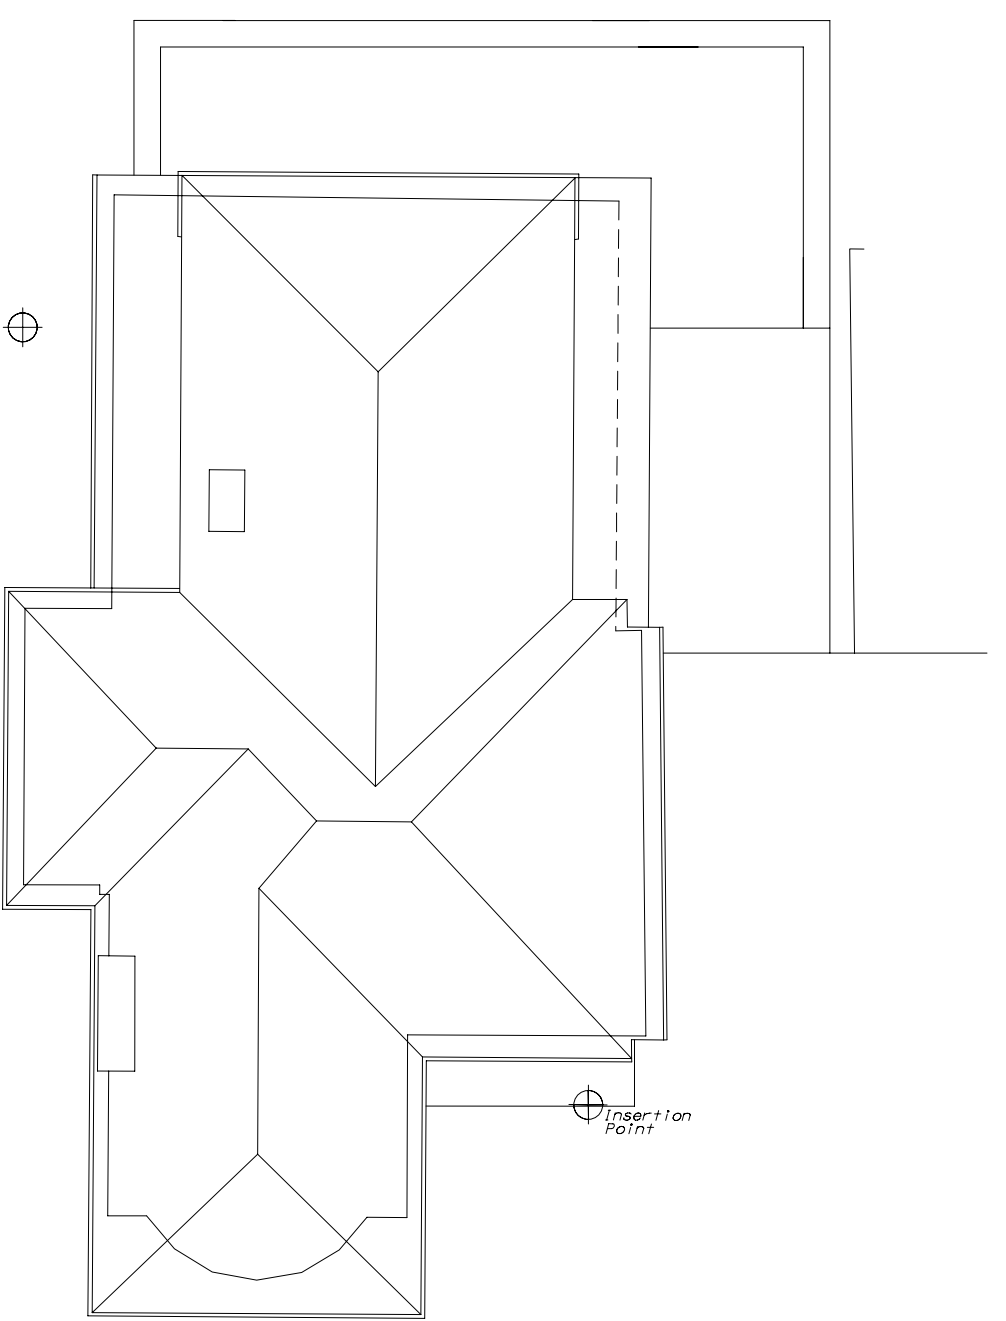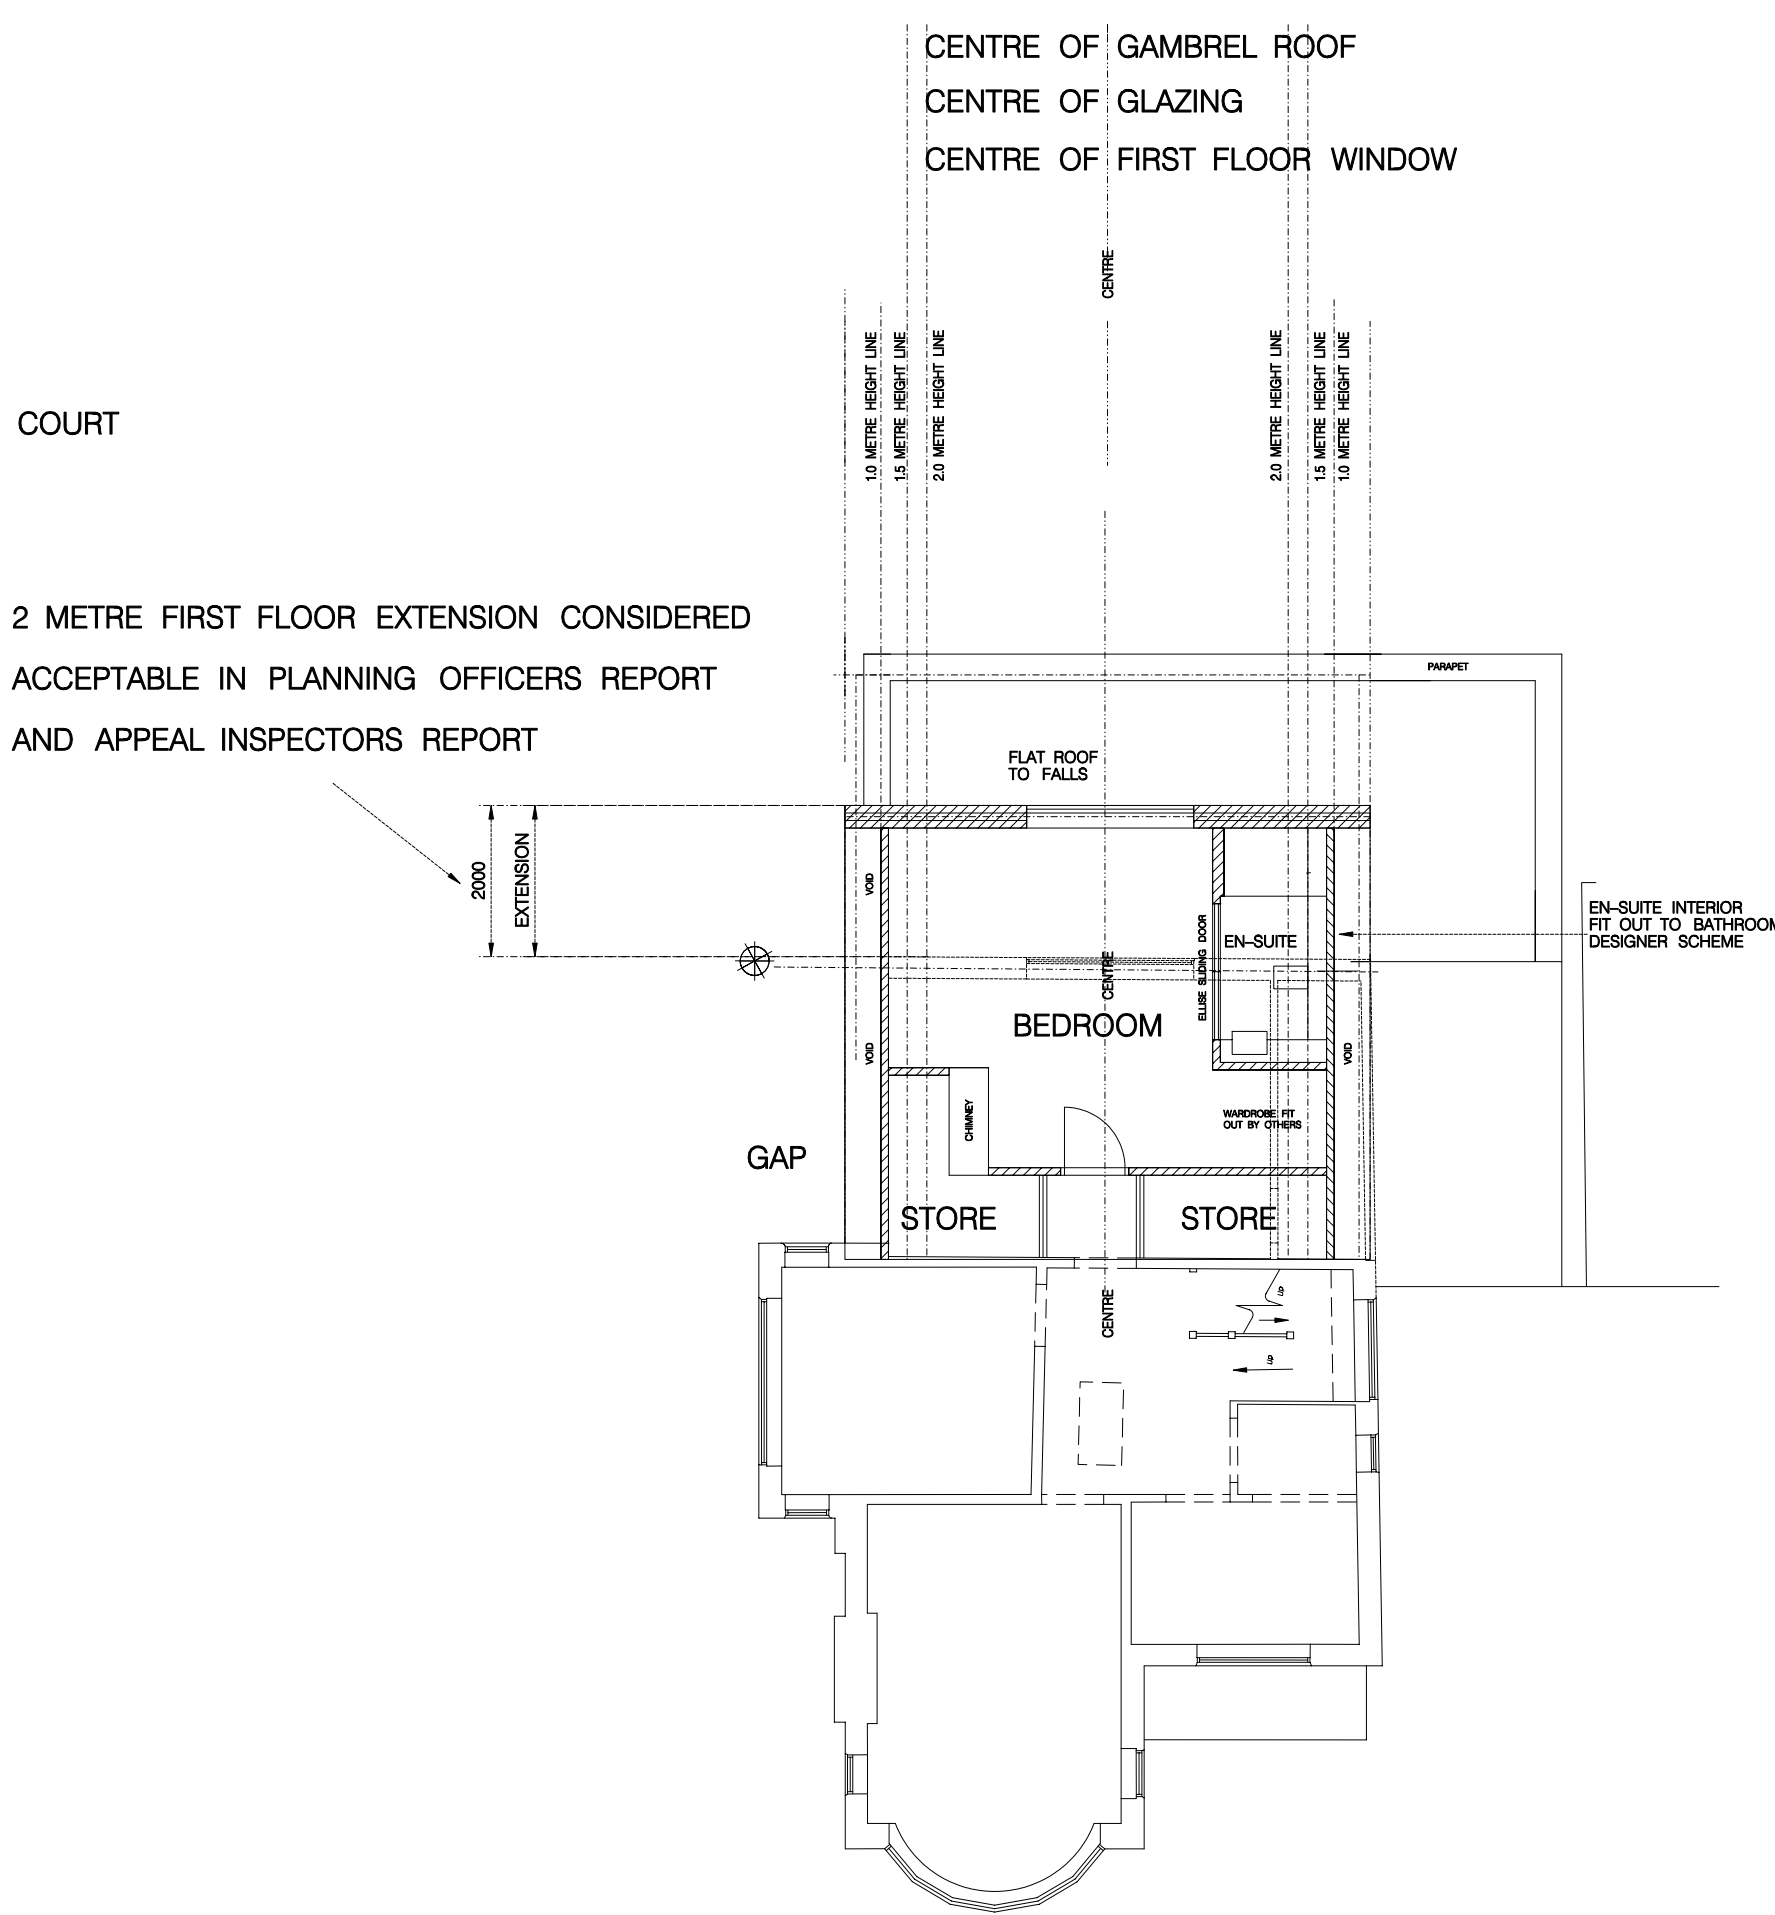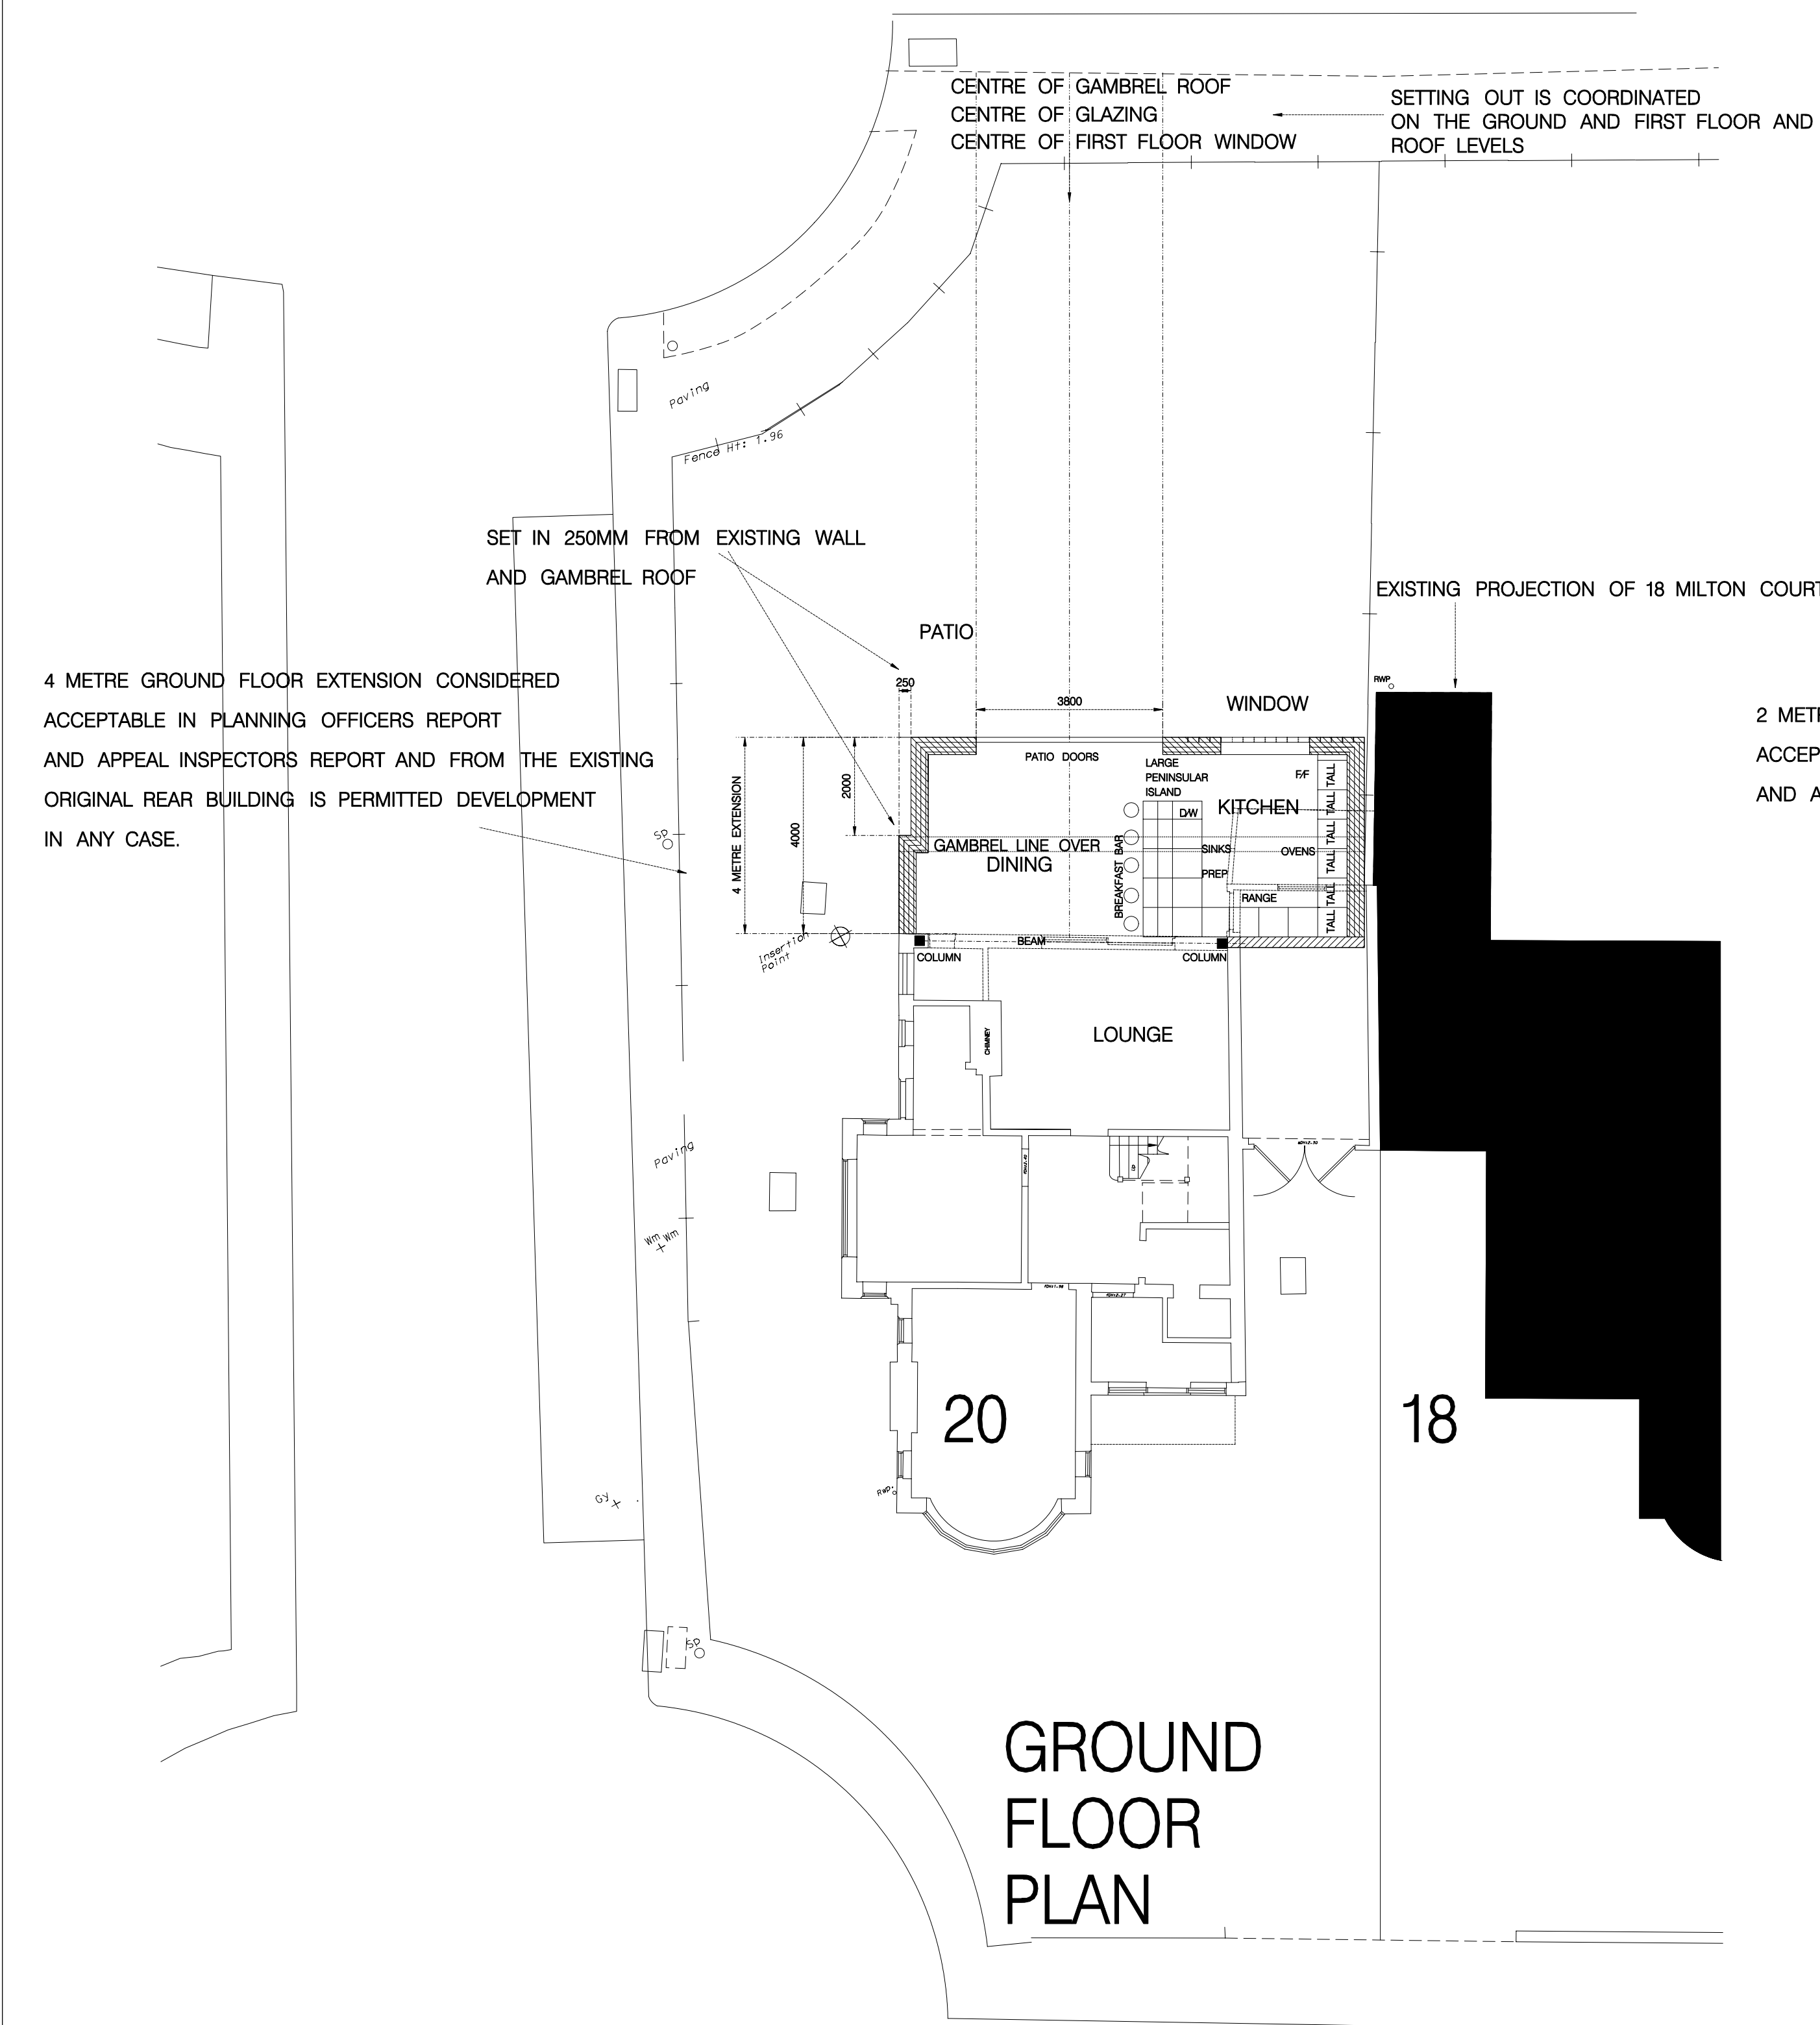


FIRST FLOOR PLAN


ROOF PLAN

MILTON COURT

RESUBMISSION

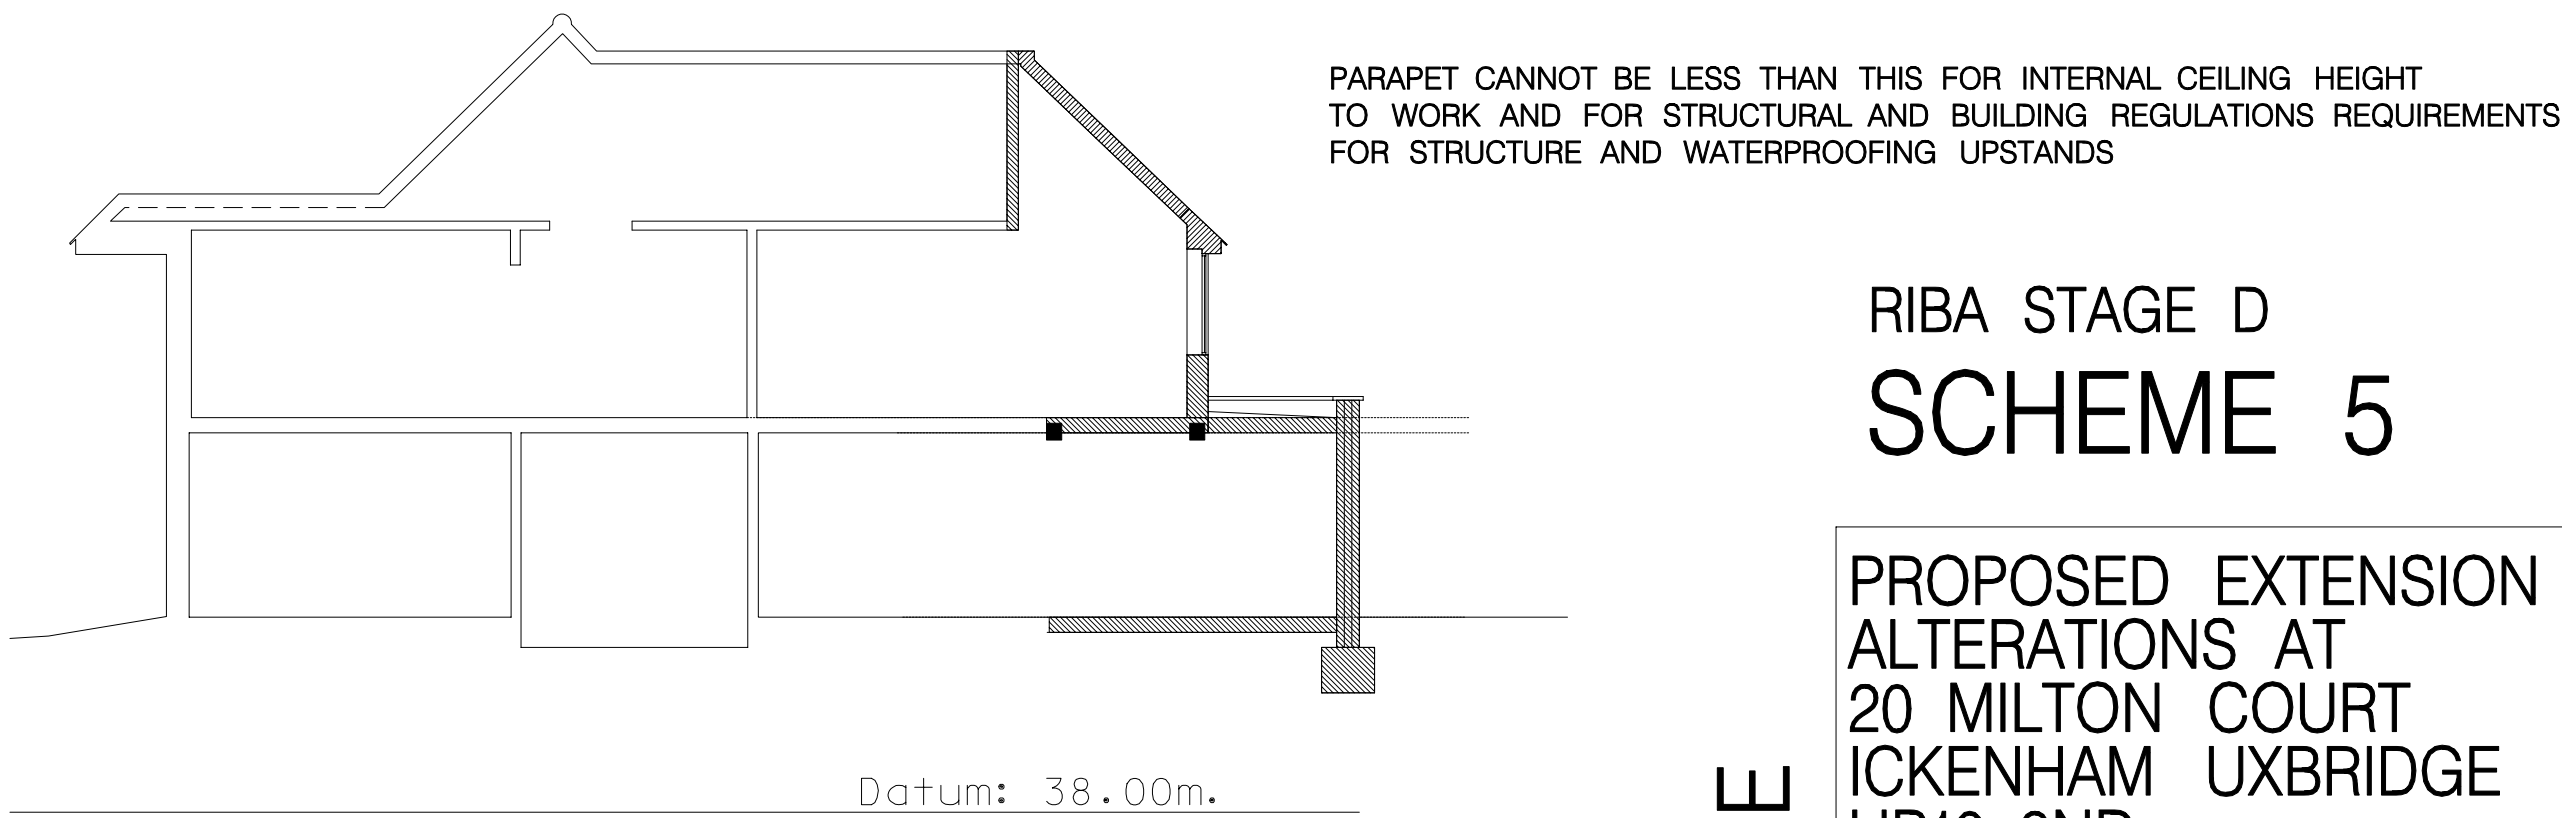

SOUTH NORTH CROSS SECTION

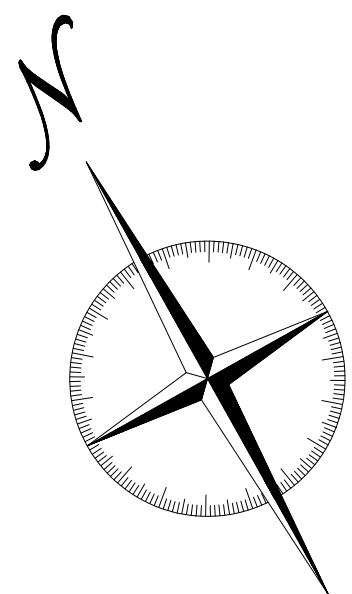

- WALL PLAN LEGEND:
- EXISTING WALLS
 - PROPOSED WALLS
 - WALLS REMOVED
 - WALLS OVER BEAM UNDER

Do not scale. Confirm all levels and dimensions on site before fabrication or ordering for avoidance of doubt; check on site.

RIBA STAGE D
SCHEME 5

PROPOSED EXTENSION AND ALTERATIONS AT
20 MILTON COURT
ICKENHAM UXBRIDGE
UB10 8ND

PROPOSED PLANS

DRWG NO = 20MC-5-02-ZZ
DATE NOVEMBER 2020
SCALE ON DRAWING
[1:100 @A0 SIZE]

Chartered Architects and Project Managers
www.visionaryarchitects.com; info@visionaryarchitects.com
Tel 07710 521 356.
Visionary Architects Ltd
RIBA
CHARTERED ARCHITECTS

PLANNING ISSUE