


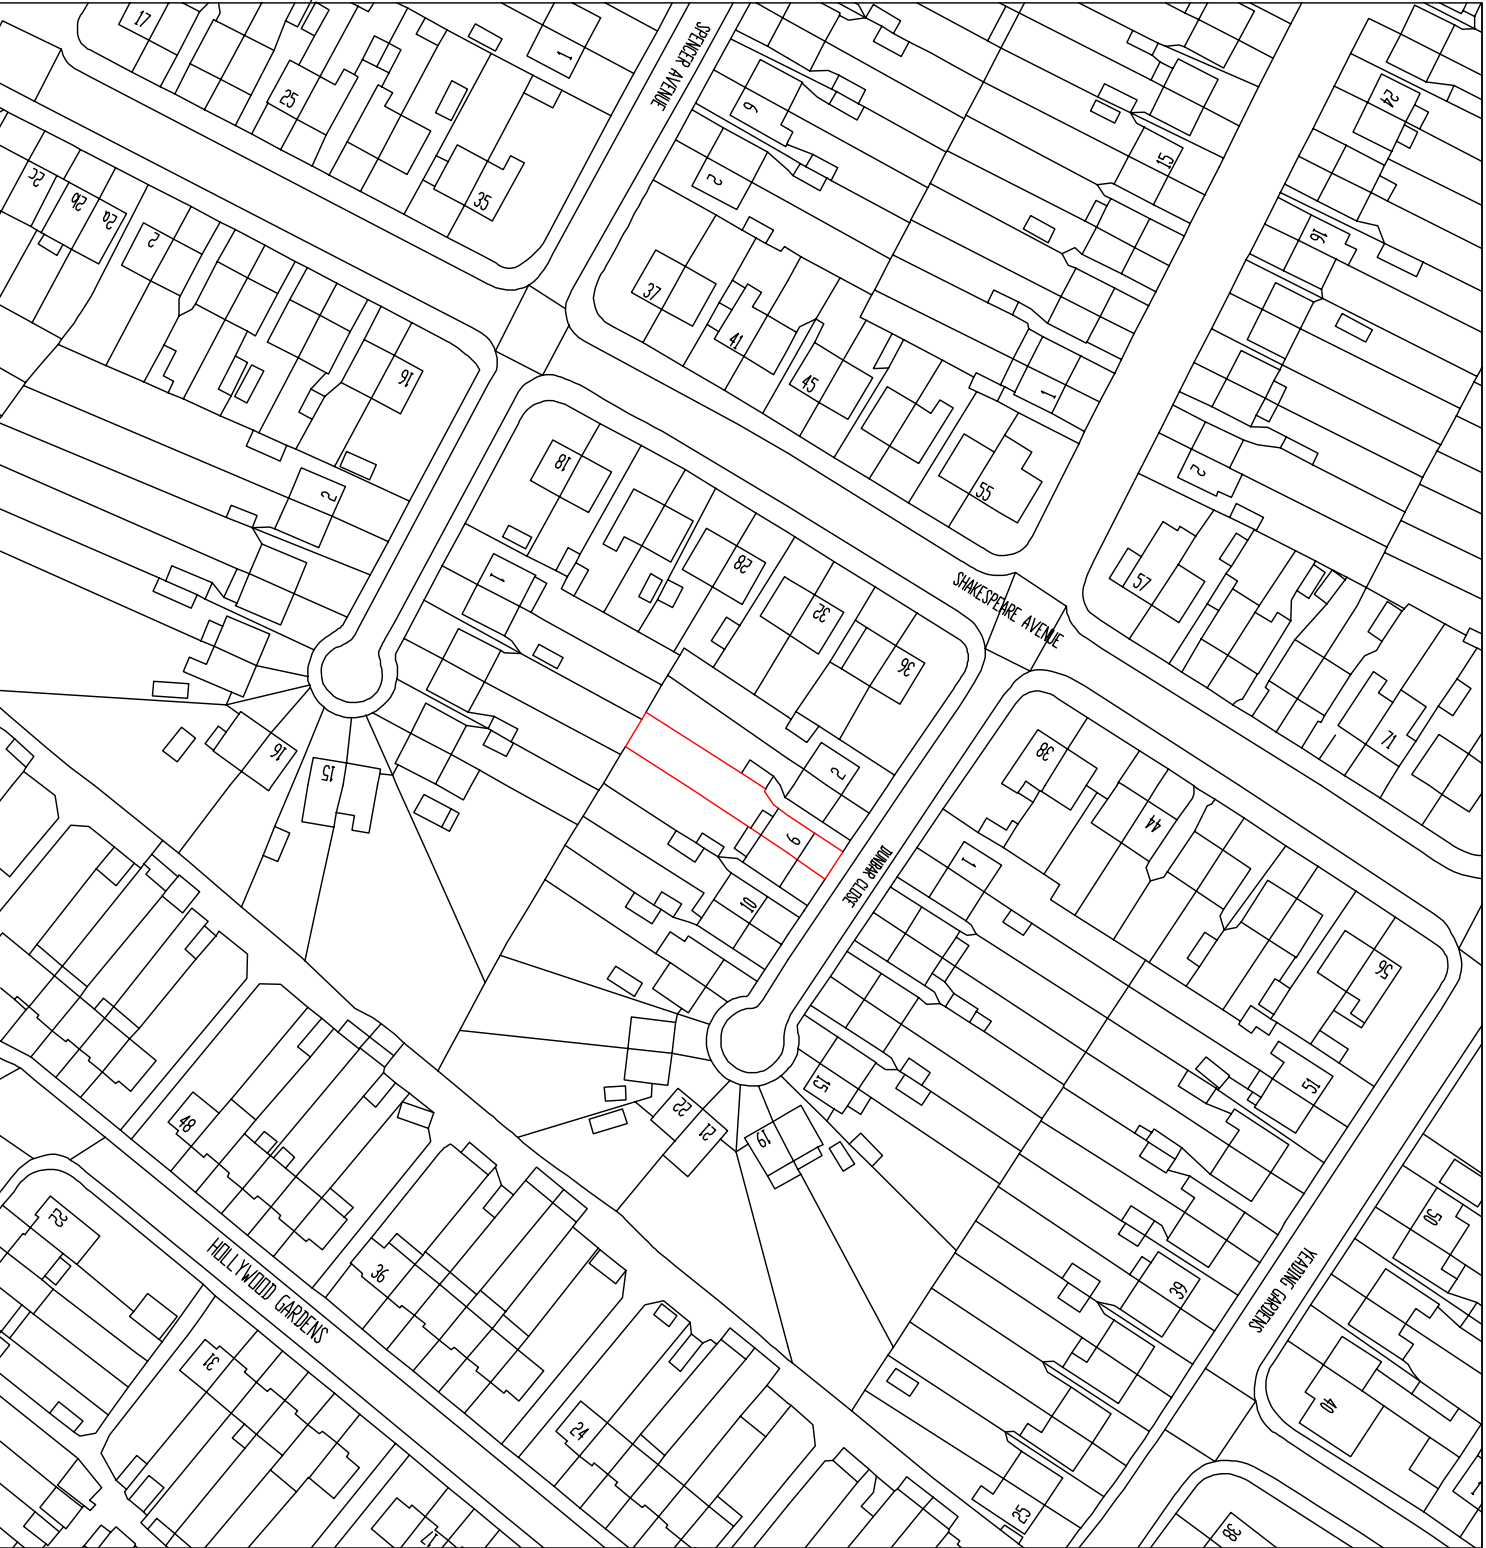

LOCATION PLAN
6 DUNBAR CLOSE
HAYES
MIDDLESEX UB4 0DF

SCALE 1:1250