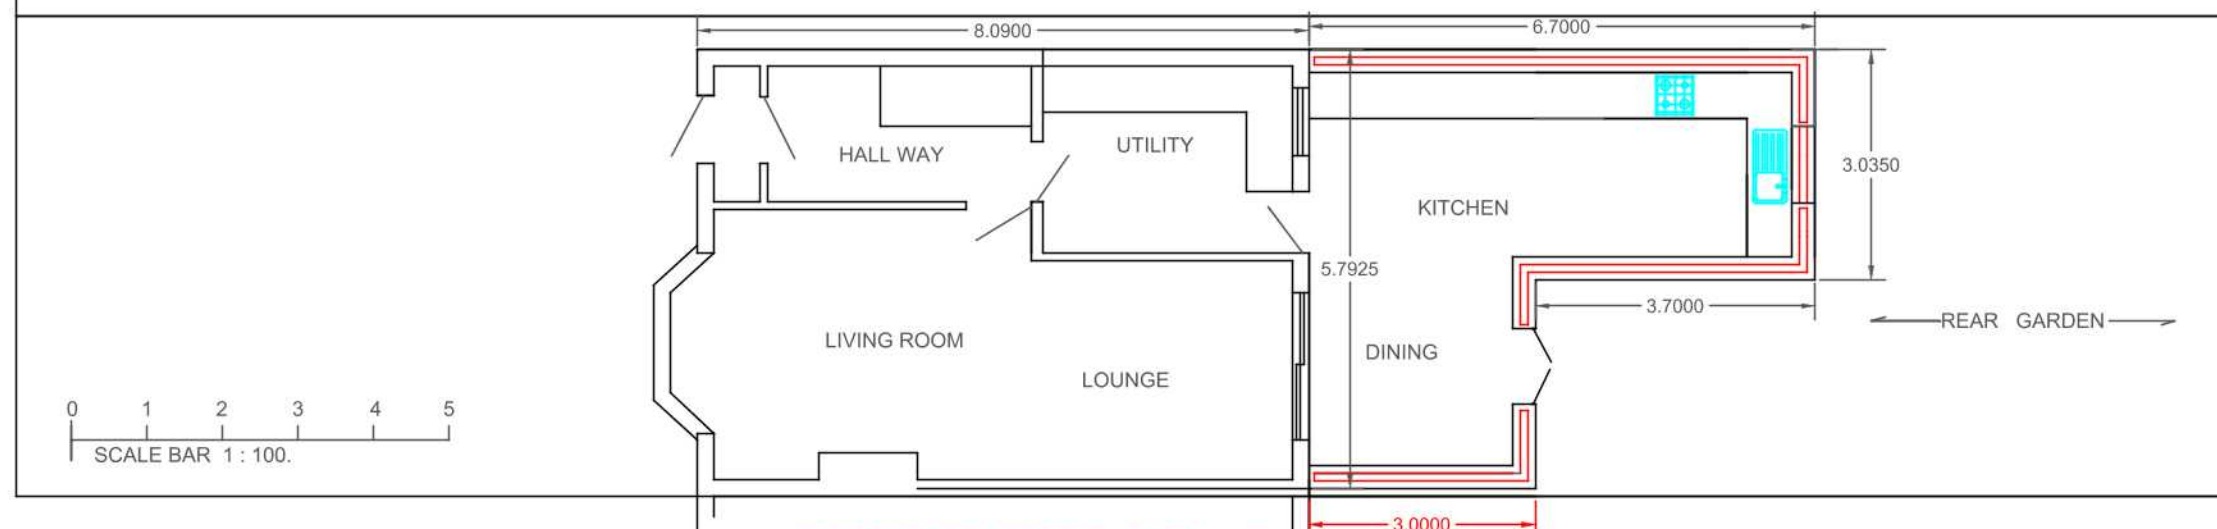
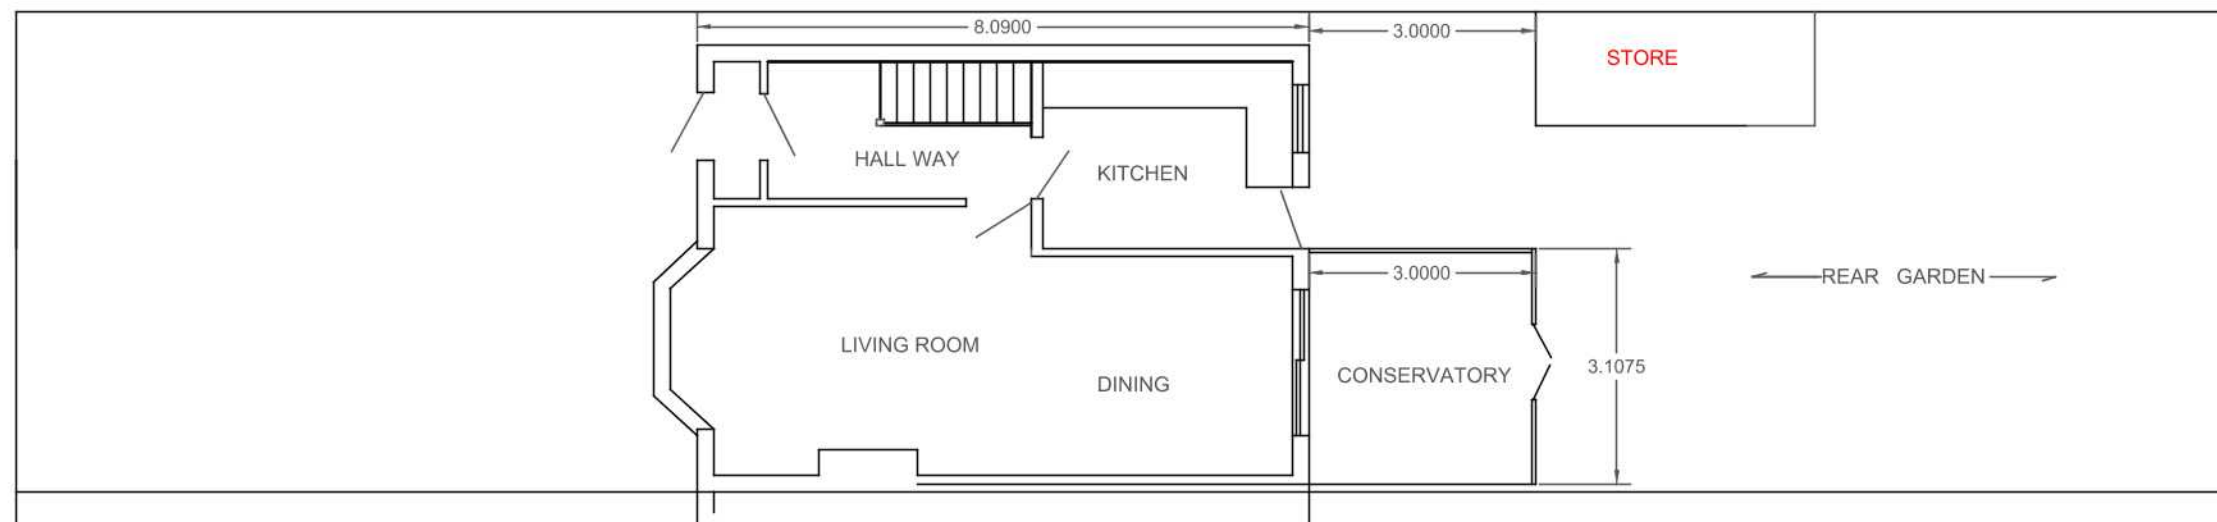


NOTES :

PROPOSED SINGLE STOREY
REAR EXTENSION

221 SHAKESPEARE AVENUE.
HAYES, MIDDLESEX.

ASB /221 / SA./1

10 - AUG - 2019