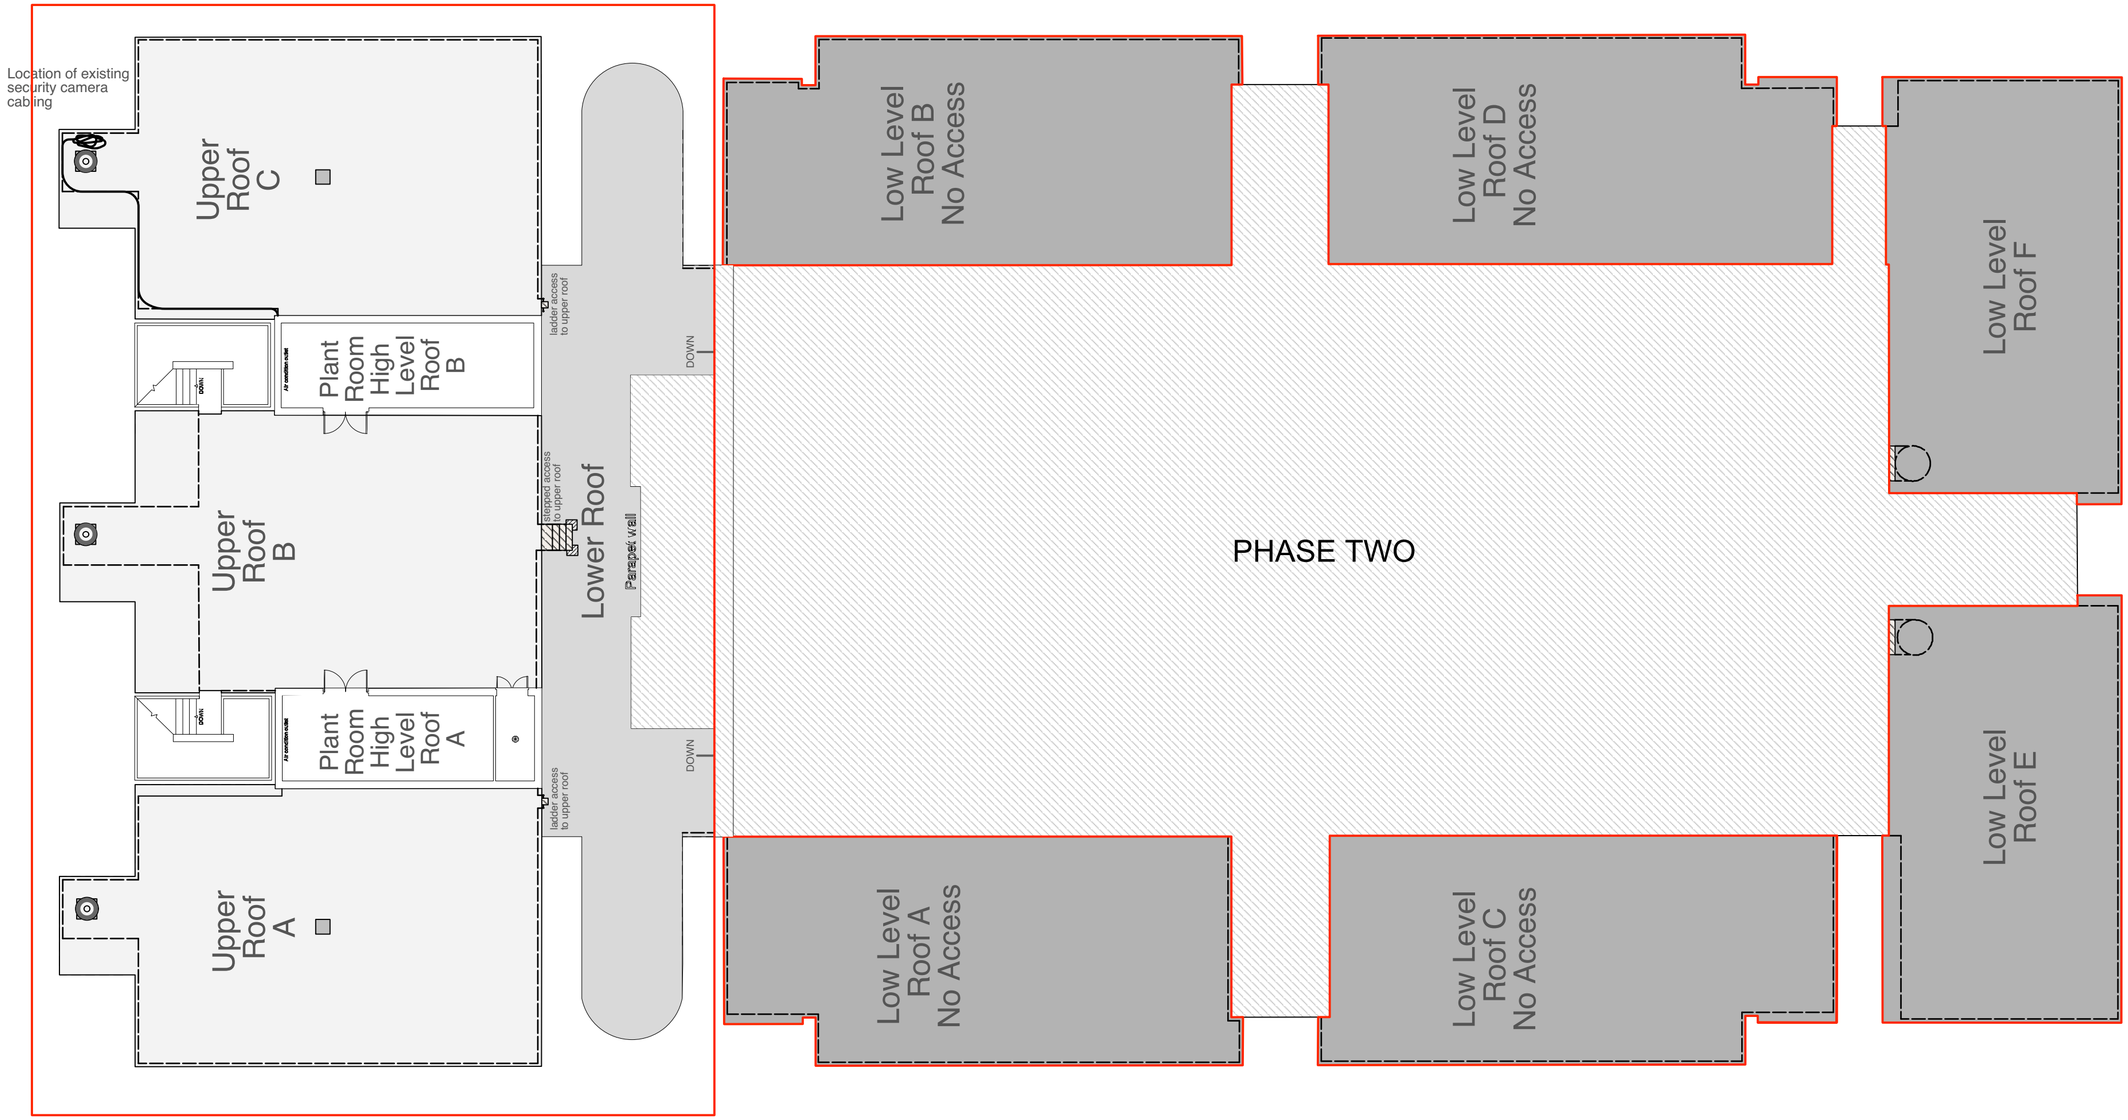

Scope of Works - Phase One

Scope of Works - Phase Two

ROOF WORKS LOCATIONS

0 2.5 5.0 7.5 10.0 M

Scale 1:50 @ A2

Kendall Kingscott

Chartered Architects
Chartered Building Surveyors
Interior Designers
CDM Services

Suite 3 Sandford House, 1B
Claremont Road, Teddington,
TW11 8DH
+44 (0)2089 943 300
www.kendallkingscott.co.uk

Project
CLB Phase 2
09. Roof Replacement

Client
Brunel University

Drawing Title
Roof Works Locations

Rev	Date	By	Ap	Note

Project Number	Drawing Number	Revision
191223	1150	P1

Scale	Paper Size	Filename
NTS	A2	191223.vwx

Date	Drawn	Checked	Status
17/02/20	EQ	EQ	RIBA 3 PLANNING

© Copyright
Do not scale this drawing
Check all dimensions and levels on site

Only to be used on the site for which designed. The electronic transmission of designs/information contained in this drawing is carried out entirely at the User's risk and Kendall Kingscott Ltd. will have no liability for any errors or inaccuracies arising therefrom. The production of amended or updated information from the said designs/information by the User is entirely the responsibility of the User and Kendall Kingscott Ltd. shall have no responsibility in respect thereof whatsoever.