Key

Denotes Windows to be Replaced.

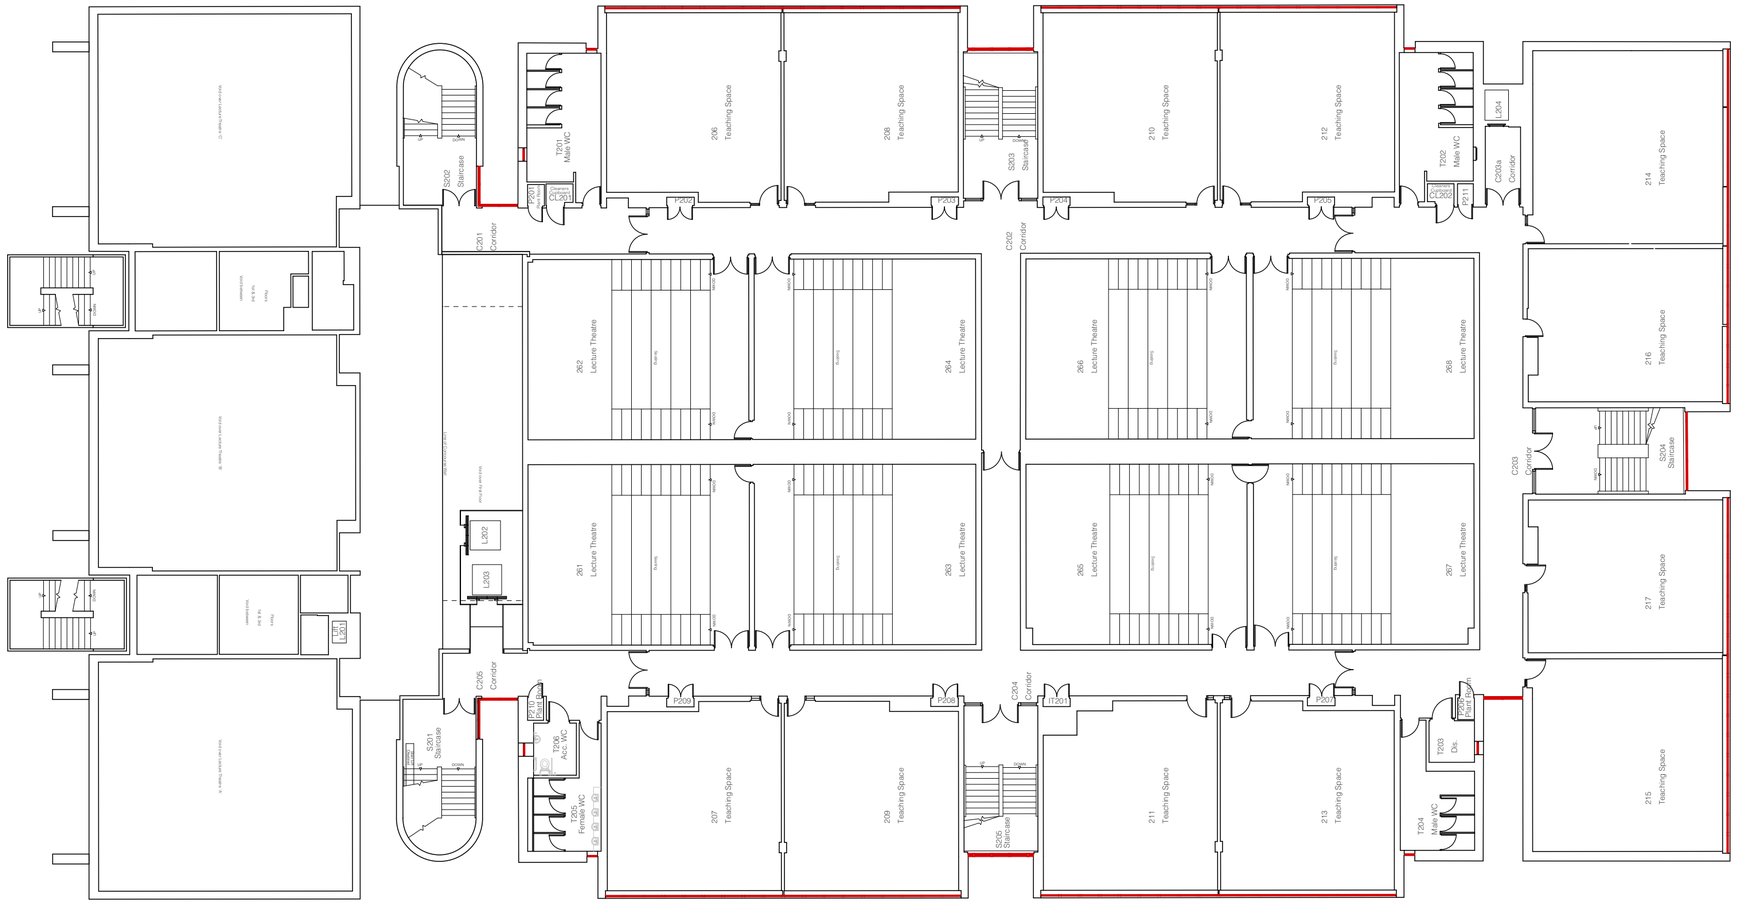

EXISTING SECOND FLOOR PLAN

0 10 20 30 40 M

Scale 1:200 @ A2

Kendall Kingscott

Chartered Architects
Chartered Building Surveyors
Interior Designers
CDM Services

3 GP Centre, Yeoman Road,
Ringwood, Hampshire, BH24 3FF

+44 (0)1425 472 833
www.kendallkingscott.co.uk

Rev	Date	By	Ap	Note

Project: BUL - CLB - Windows
Listed Building Consent Application

Client: Brunel University London

Drawing Title: Existing Second Floor Plan

Project Number	Drawing Number	Revision
201153	1202	P1

Scale	Paper Size	Filename
1:200	A2	201153.vwx

Date	Drawn	Checked	Status
25/11/20	DG	EQ	PLANNING

© Copyright

Do not scale this drawing

Check all dimensions and levels on site

Only to be used on the site for which designed. The electronic transmission of designs/information contained in this drawing is carried out entirely at the User's risk and Kendall Kingscott Ltd. will have no liability for any errors or inaccuracies arising therefrom. The production of amended or updated information from the said designs/information by the User is entirely the responsibility of the User and Kendall Kingscott Ltd. shall have no responsibility in respect thereof whatsoever.