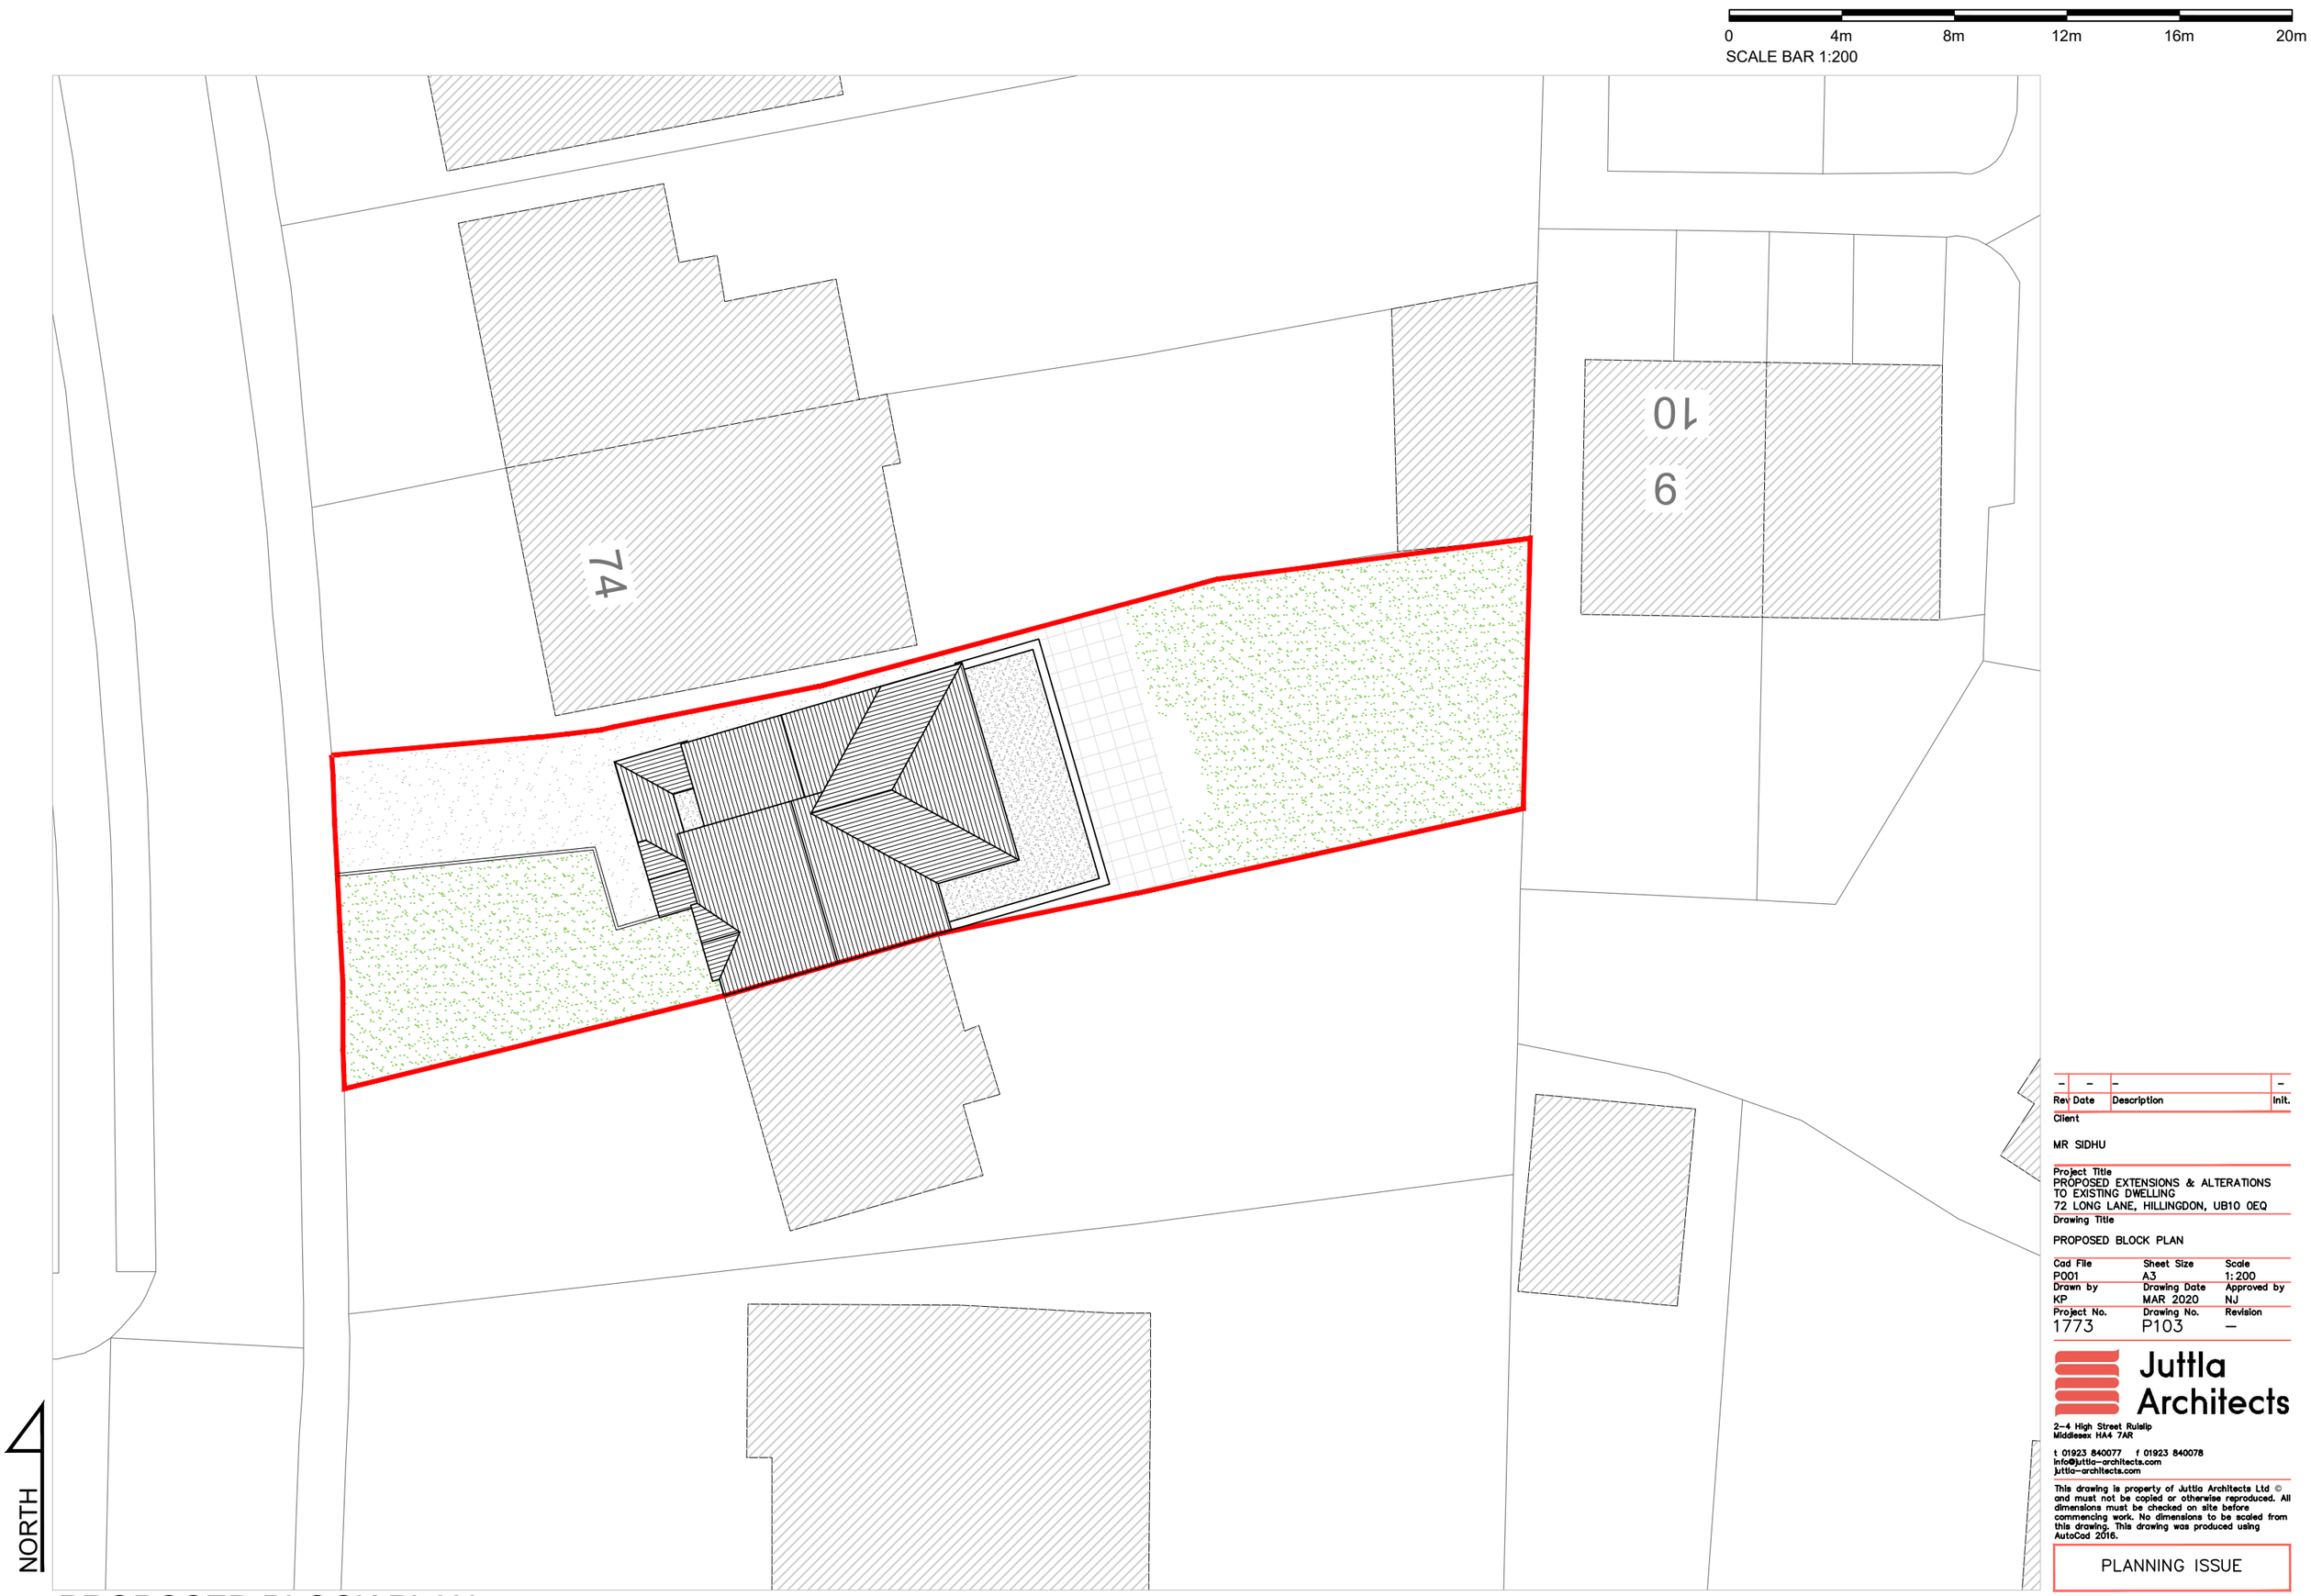

PROPOSED BLOCK PLAN

Rev	Date	Description	Init.
–	–	–	–

Client

MR SIDHU

Project Title

PROPOSED EXTENSIONS & ALTERATIONS
TO EXISTING DWELLING
72 LONG LANE, HILLINGDON, UB10 0EQ

Drawing Title

PROPOSED BLOCK PLAN

Cad File	Sheet Size	Scale
P001	A3	1:200
Drawn by	**Drawing Date**	**Approved by**
KP	MAR 2020	NJ
Project No.	**Drawing No.**	**Revision**
1773	P103	–

Juttla Architects

2–4 High Street Ruislip
Middlesex HA4 7AR

t 01923 840077 f 01923 840078
info@juttla-architects.com
juttla-architects.com

This drawing is property of Juttla Architects Ltd © and must not be copied or otherwise reproduced. All dimensions must be checked on site before commencing work. No dimensions to be scaled from this drawing. This drawing was produced using AutoCad 2016.

PLANNING ISSUE