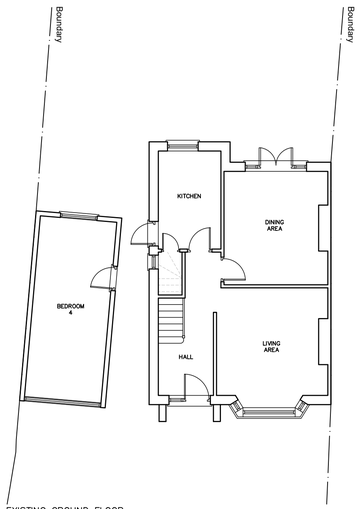

EXISTING GROUND FLOOR PLAN

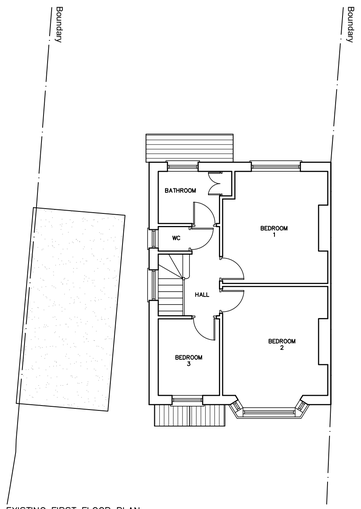

EXISTING FIRST FLOOR PLAN

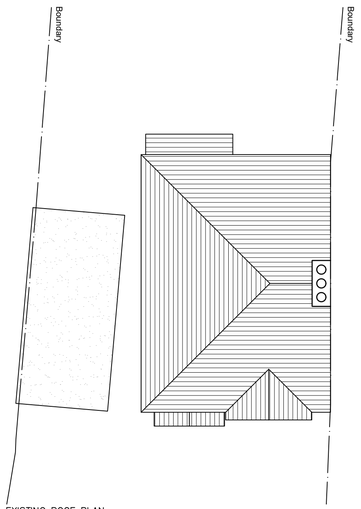

EXISTING ROOF PLAN

EXISTING FRONT ELEVATION

EXISTING SIDE ELEVATION

EXISTING REAR ELEVATION

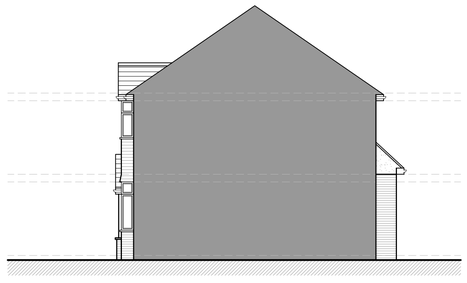

EXISTING SIDE ELEVATION

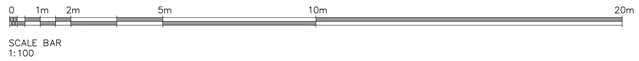

SCALE BAR
1:100

LOCATION PLAN
SCALE 1:1250

Rev	Date	Description	Init.
–	–	–	–

Client

MR SIDHU

Project Title
PROPOSED EXTENSIONS & ALTERATIONS TO EXISTING DWELLING
72 LONG LANE, HILLINGDON, UB10 0EQ

Drawing Title

EXISTING PLANS & ELEVATIONS

Cad File	Sheet Size	Scale
P001	A1	1:100
Drawn by	Drawing Date	Approved by
KP	MAR 2020	NJ
Project No.	Drawing No.	Revision
1773	P201	–

Juttla Architects

2–4 High Street Ruislip
Middlesex HA4 7AR

t 01923 840077 f 01923 840078
info@juttla-architects.com
juttla-architects.com

This drawing is property of Juttla Architects Ltd © and must not be copied or otherwise reproduced. All dimensions must be checked on site before commencing work. No dimensions to be scaled from this drawing. This drawing was produced using AutoCad 2016.

PLANNING ISSUE