


NORTH

PROPOSED BLOCK PLAN

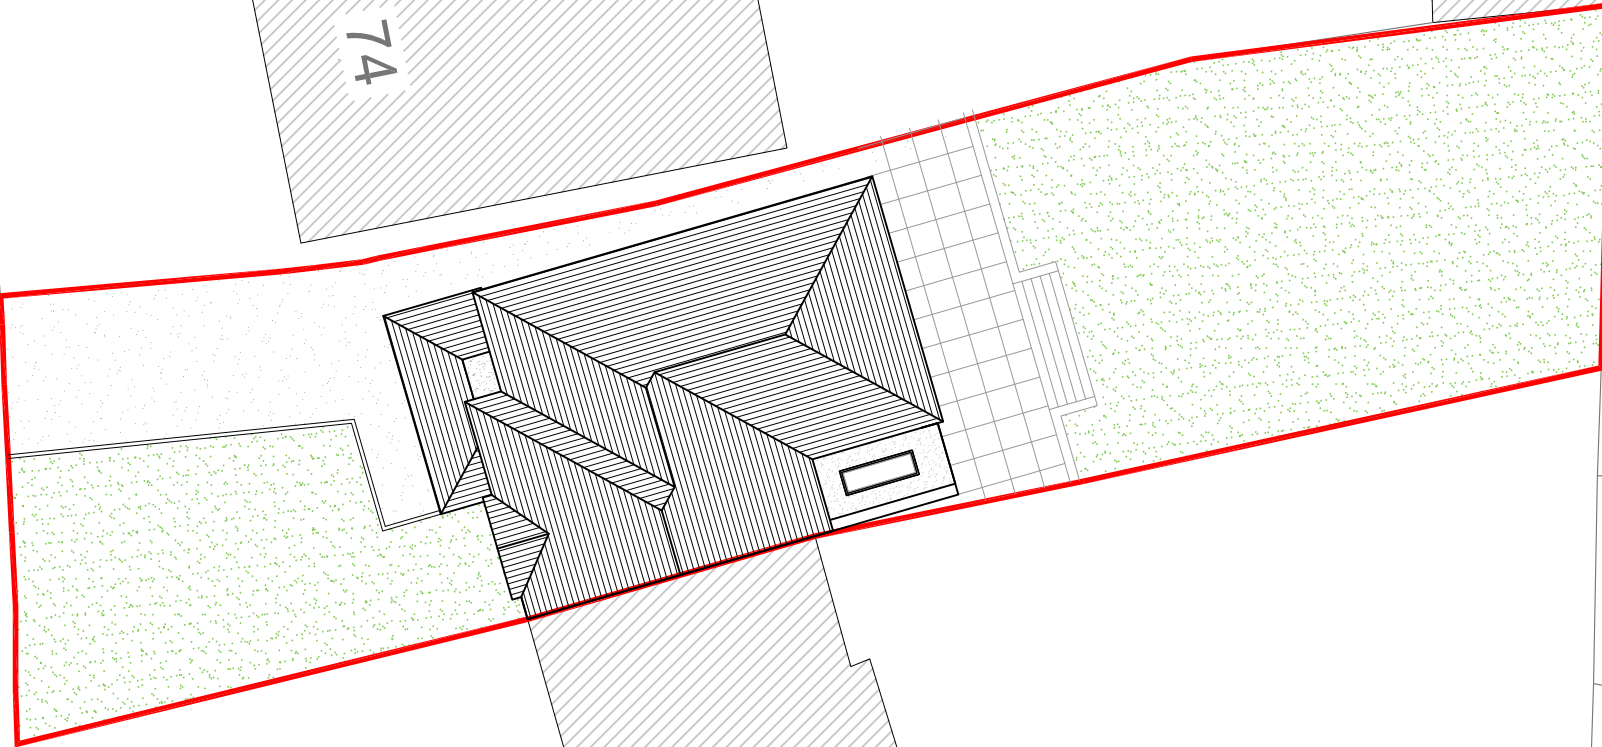

A	17.07.20	AMENDED TO SUIT COMMENTS	KP
Rev	Date	Description	Init.

Client

MR SIDHU

Project Title
PROPOSED EXTENSIONS & ALTERATIONS
TO EXISTING DWELLING
72 LONG LANE, HILLINGDON, UB10 0EQ

Drawing Title

PROPOSED BLOCK PLAN

Cad File	Sheet Size	Scale
P001	A3	1:200
Drawn by	Drawing Date	Approved by
KP	MAR 2020	NJ
Project No.	Drawing No.	Revision
1773	P103	A



2-4 High Street Rushlip
Middlesex HA4 7AR

T 01923 840077 F 01923 840078
info@jutla-architects.com
jutla-architects.com

This drawing is property of Jutla Architects Ltd © and must not be
copied or otherwise reproduced. All dimensions must be checked on
site before commencing work. No dimensions to be scaled from this
drawing. This drawing was produced using AutoCad 2016.

PLANNING ISSUE