
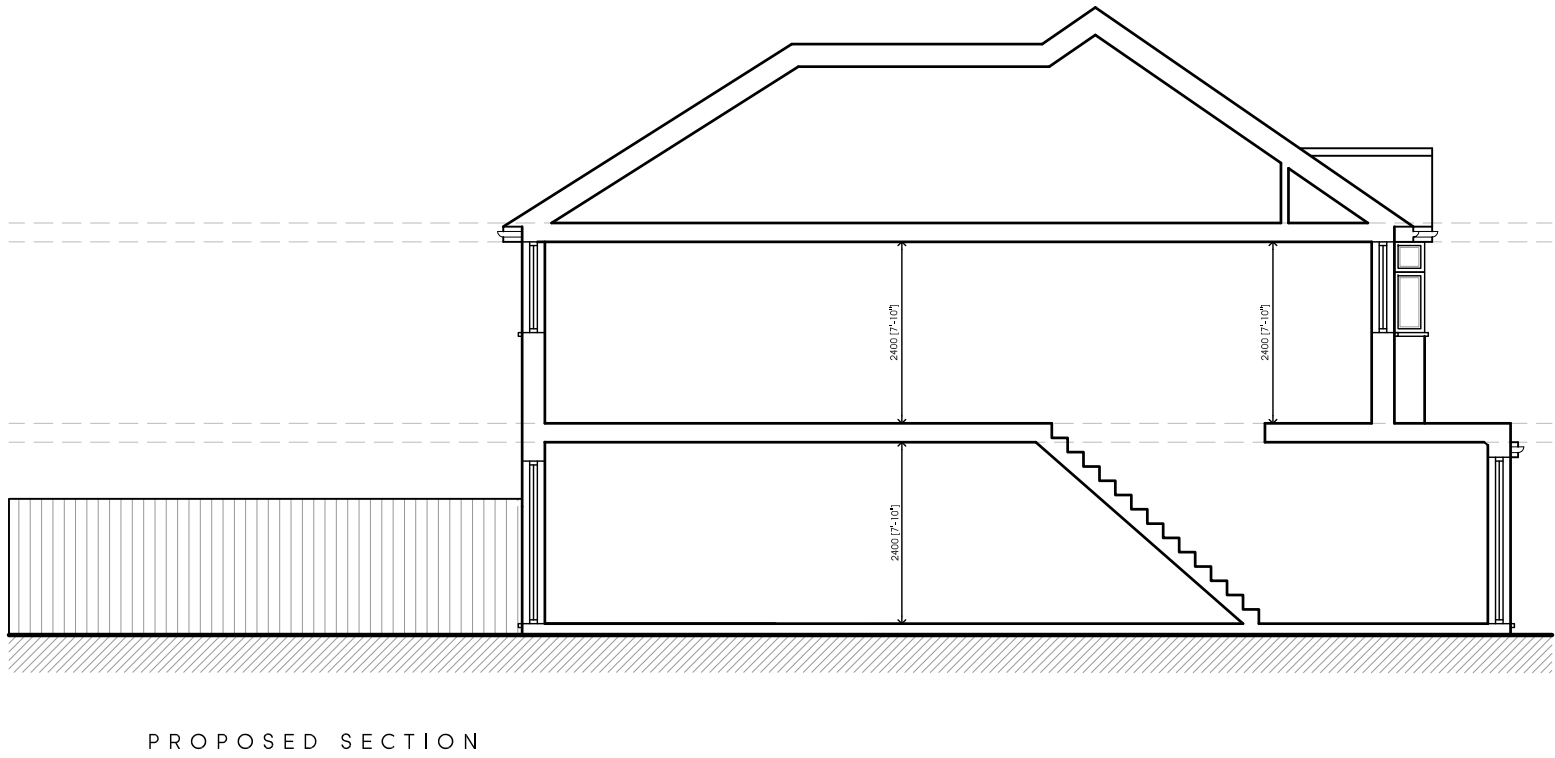
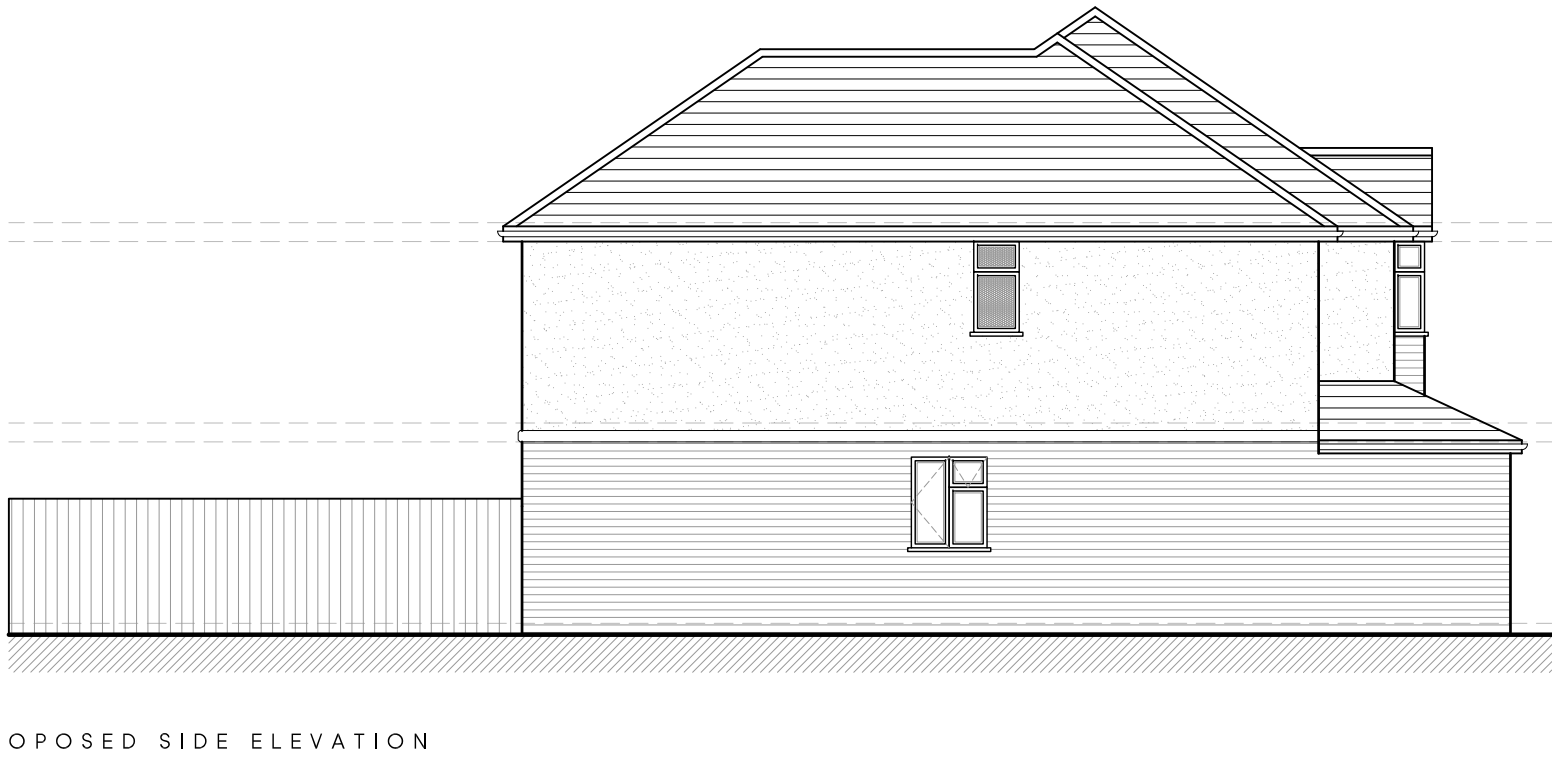
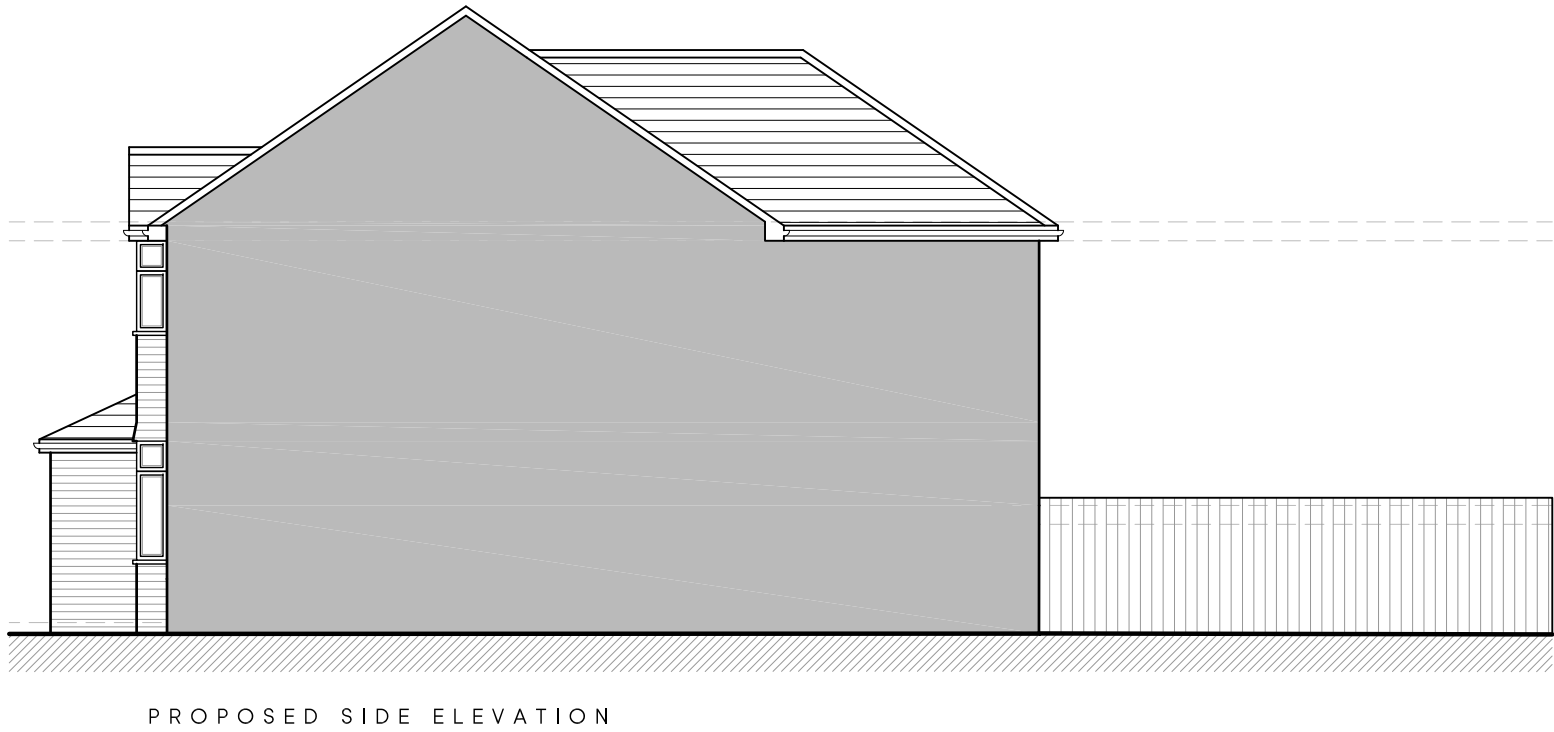
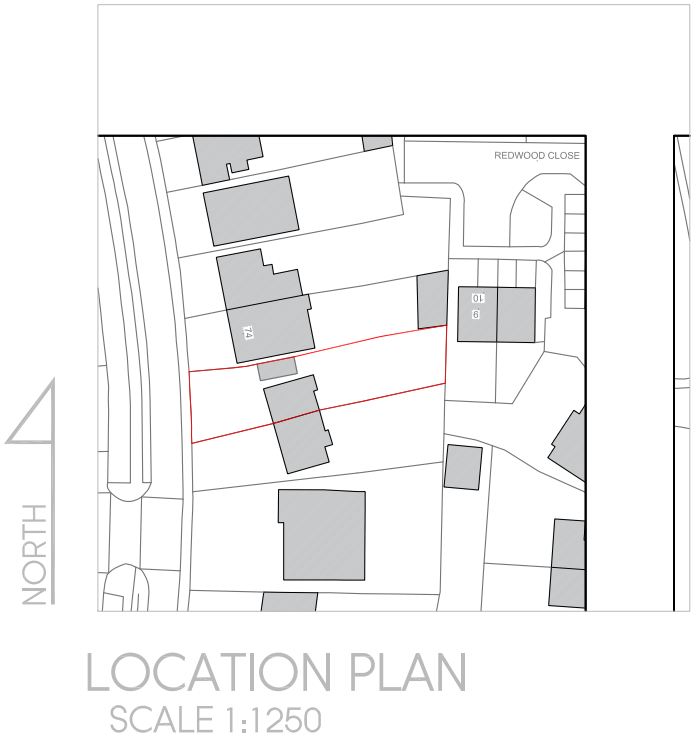


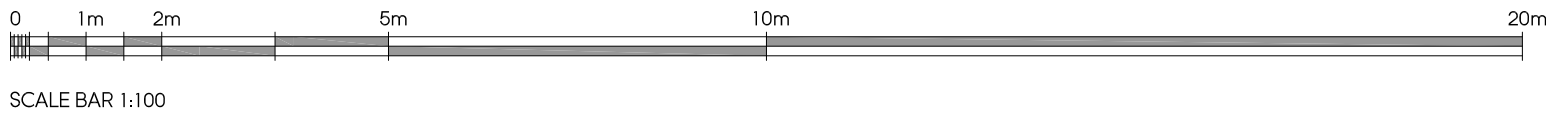

A	17.07.20	AMENDED TO SUIT COMMENTS	KP
Rev	Date	Description	Init.

Client
MR SIDHU

Project Title
PROPOSED EXTENSIONS & ALTERATIONS
TO EXISTING DWELLING
72 LONG LANE, HILLINGDON, UB10 0EQ

Drawing Title		
PROPOSED ELEVATIONS		
Cad File	Sheet Size	Scale
P001	A1	1:100
Drawn by	Drawing Date	Approved by
KP	MAR 2020	NJ
Project No.	Drawing No.	Revision
1773	P401	A

 **Jutla
Architects**
2-4 High Street Rustlip
Middlesex HA4 7AR
t 01923 840077 f 01923 840078
info@jutla-architects.com
jutla-architects.com

This drawing is property of Jutla Architects Ltd © and must not be copied or otherwise reproduced. All dimensions must be checked on site before commencing work. No dimensions to be scaled from this drawing. This drawing was produced using AutoCad 2016.