


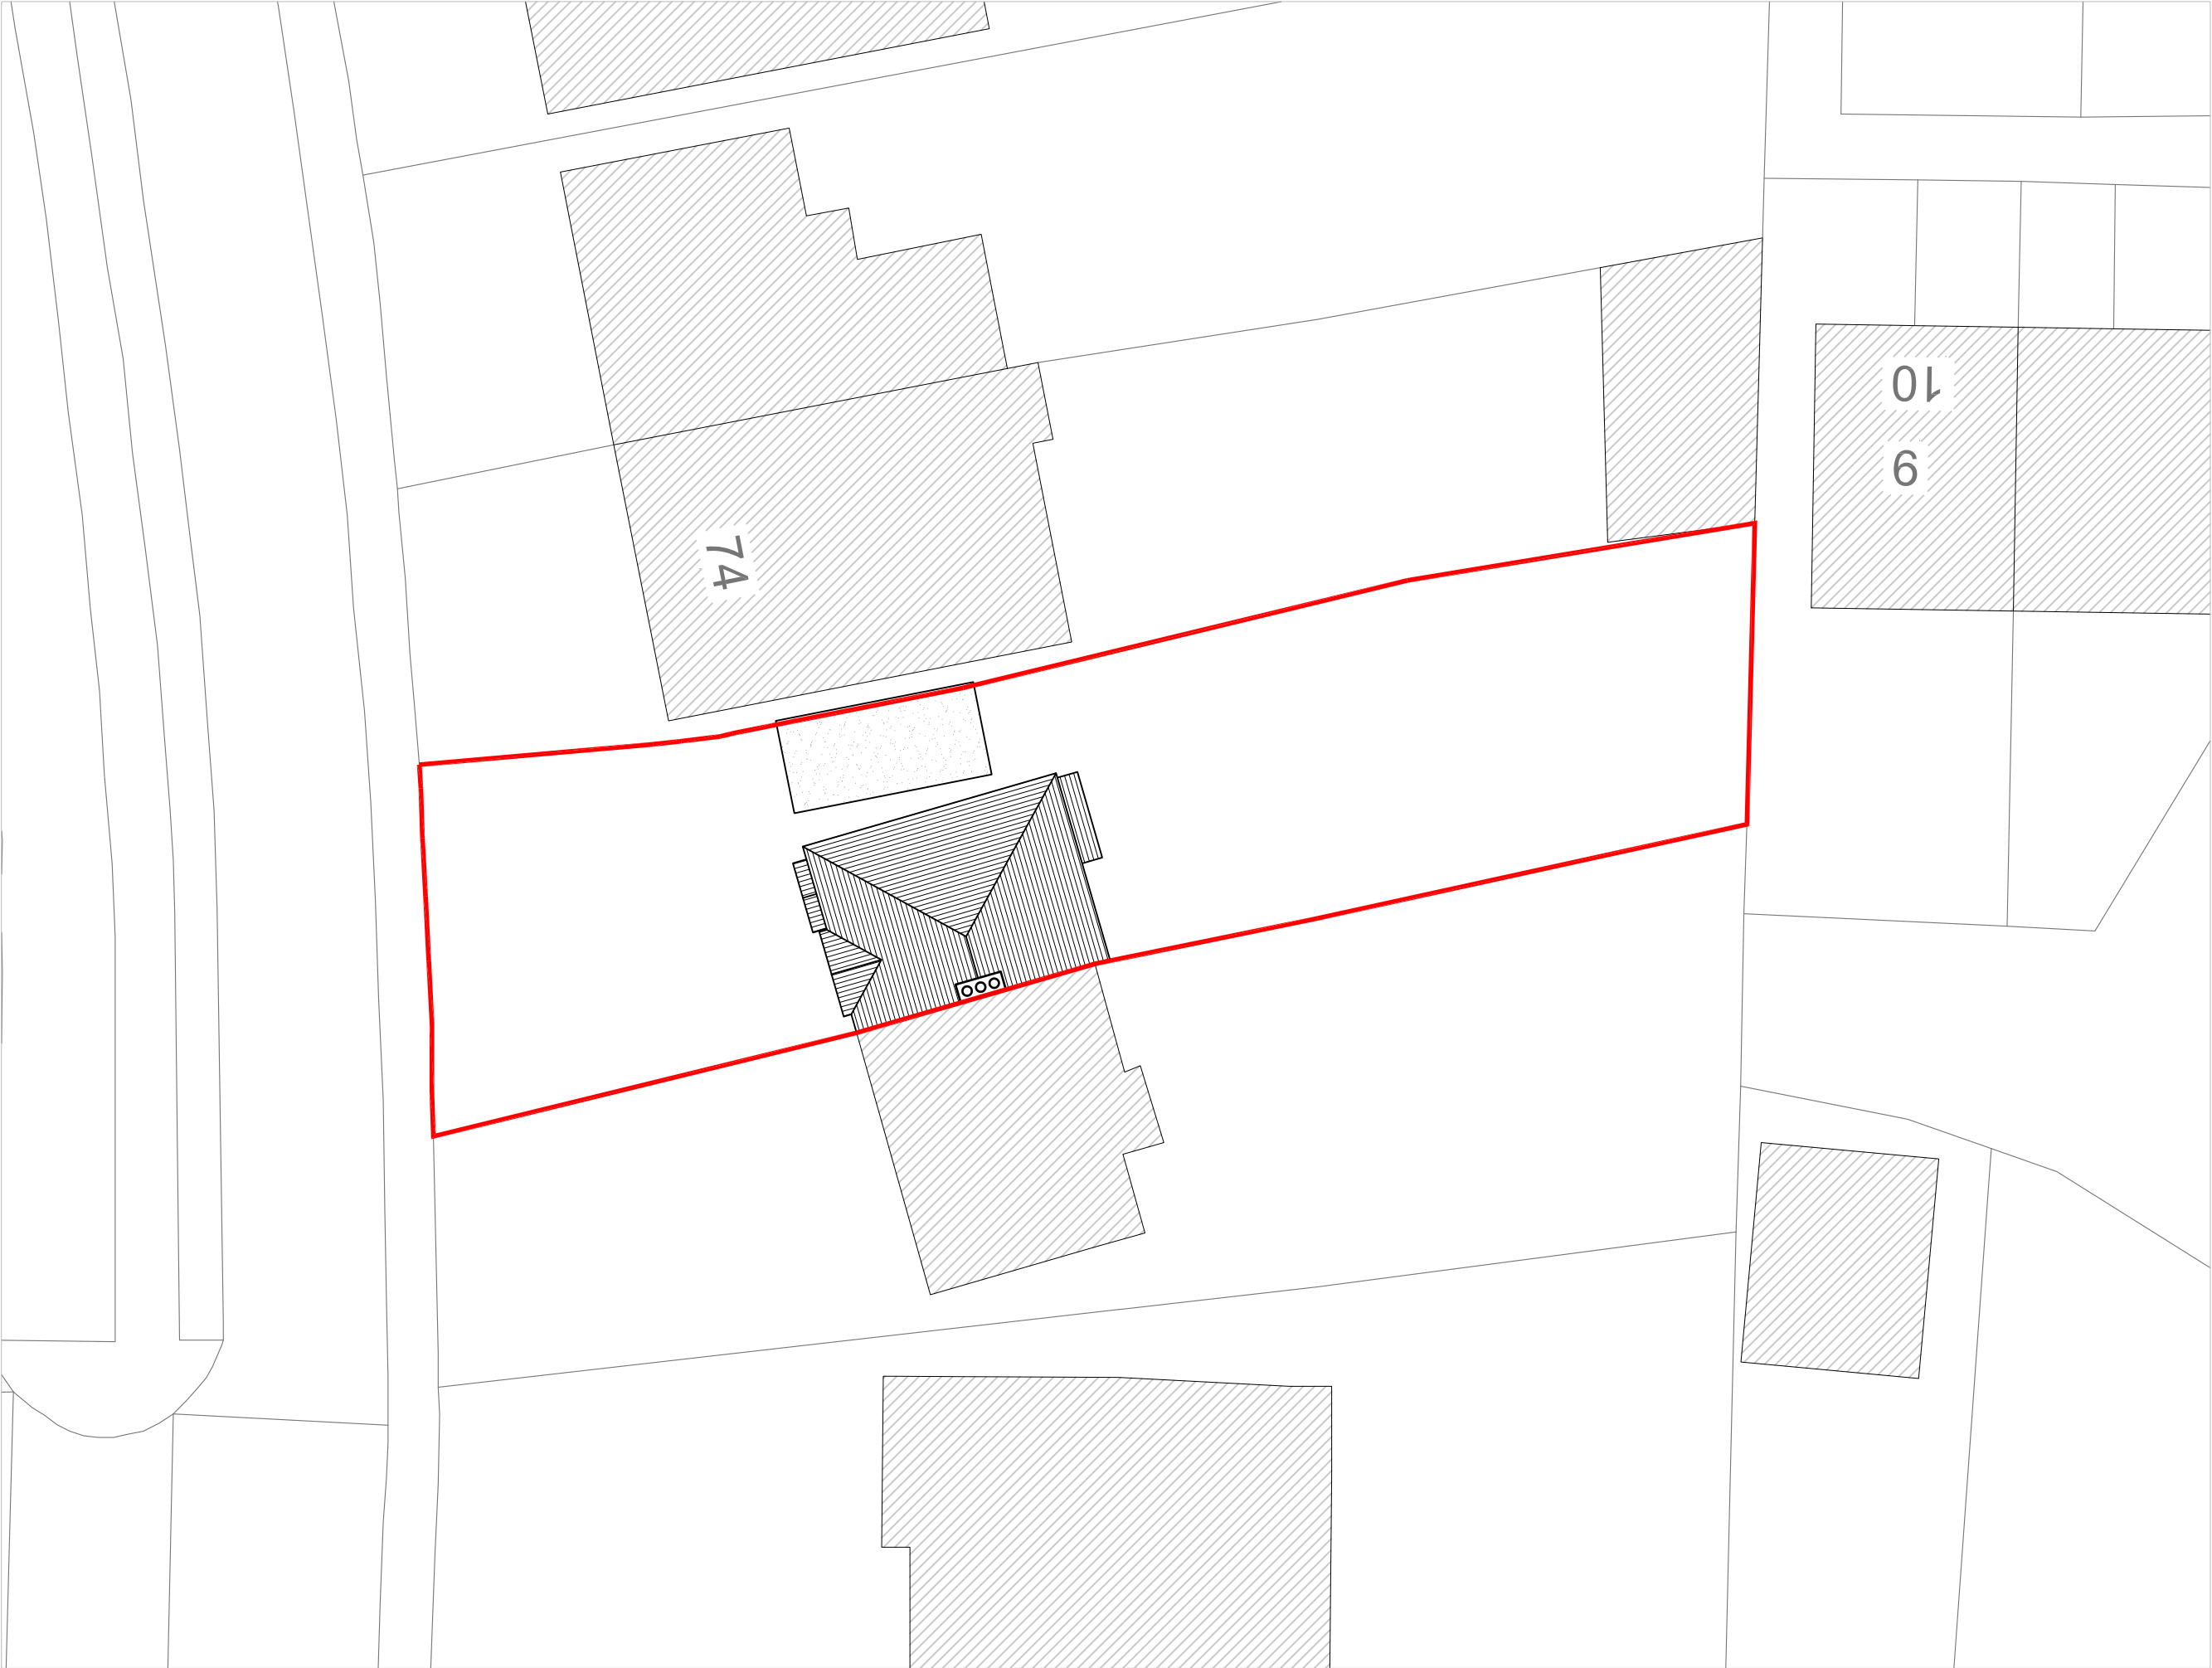

NORTH

EXISTING BLOCK PLAN

-	-	-	-
Rev	Date	Description	Init.
Client			
MR SIDHU			
Project Title			
PROPOSED EXTENSIONS & ALTERATIONS TO EXISTING DWELLING			
72 LONG LANE, HILLINGDON, UB10 0EQ			
Drawing Title			
EXISTING BLOCK PLAN			
Cad File	Sheet Size	Scale	
P001	A3	1:200	
Drawn by	Drawing Date	Approved by	
KP	OCT 2020	NJ	
Project No.	Drawing No.	Revision	
1773	P102	-	



2-4 High Street Rushlip
Middlesex HA4 7AR
T 01923 840077 F 01923 840078
info@jutla-architects.com
jutla-architects.com
This drawing is property of Jutla Architects Ltd © and must not be copied or otherwise reproduced. All dimensions must be checked on site before commencing work. No dimensions to be scaled from this drawing. This drawing was produced using AutoCad 2016.

PLANNING ISSUE