
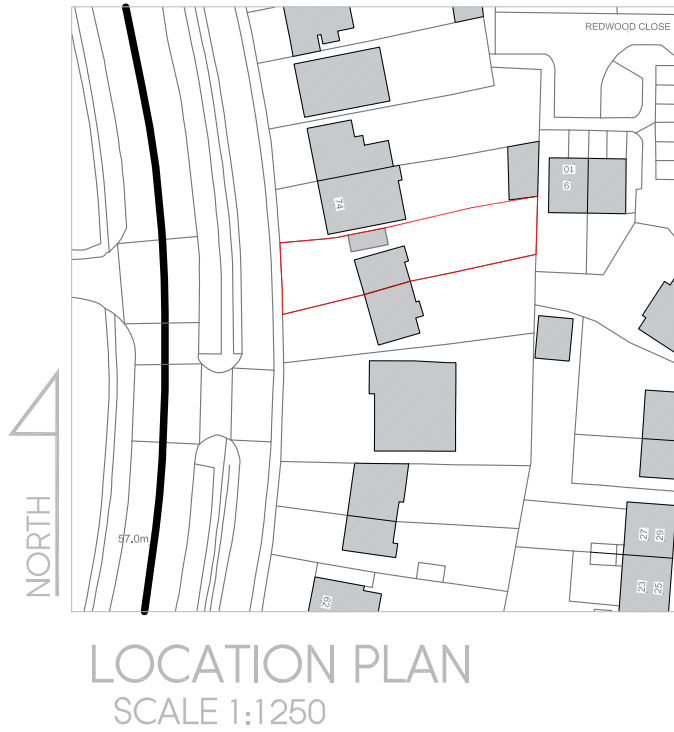
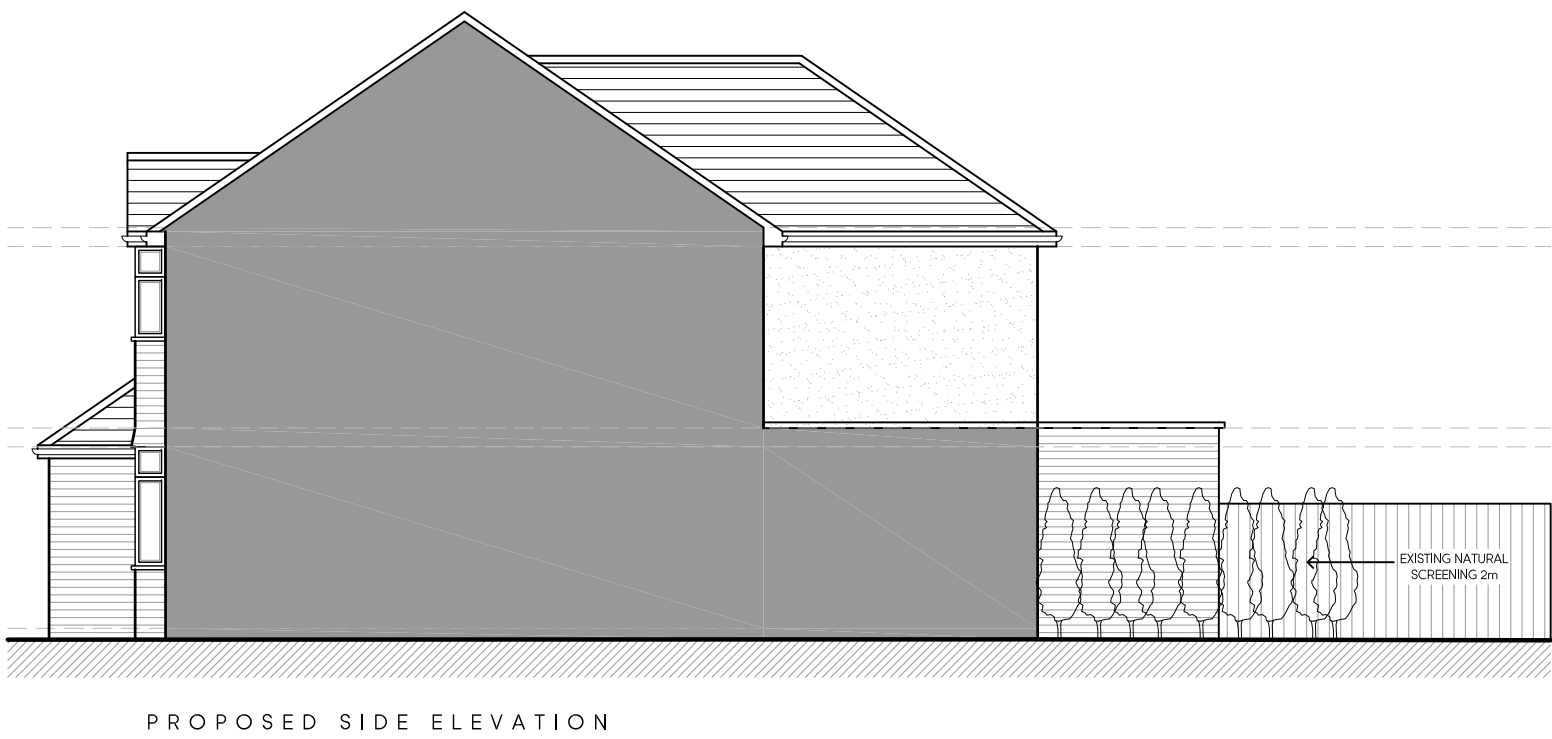
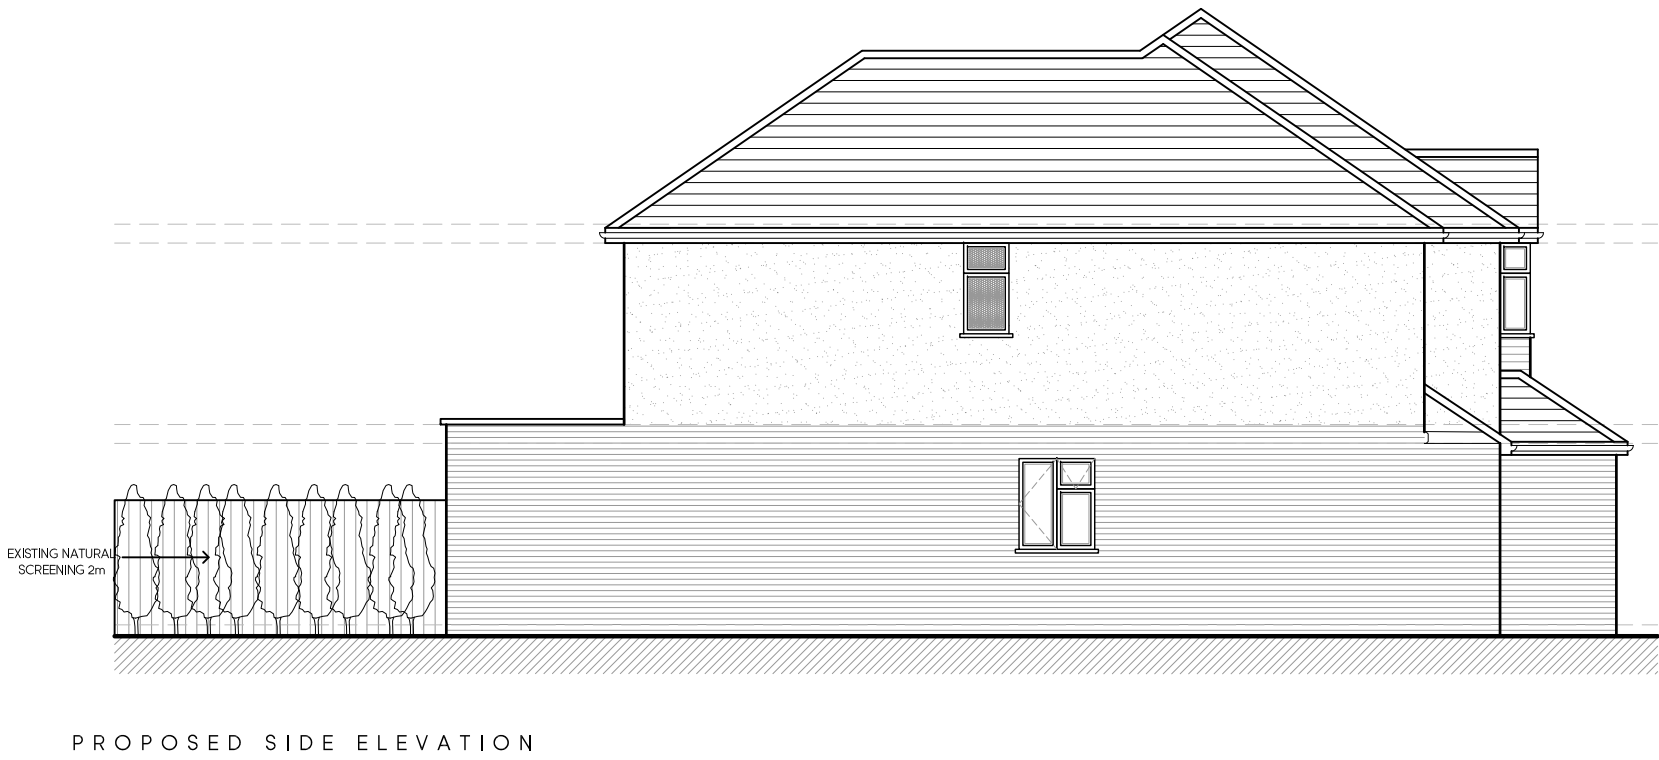
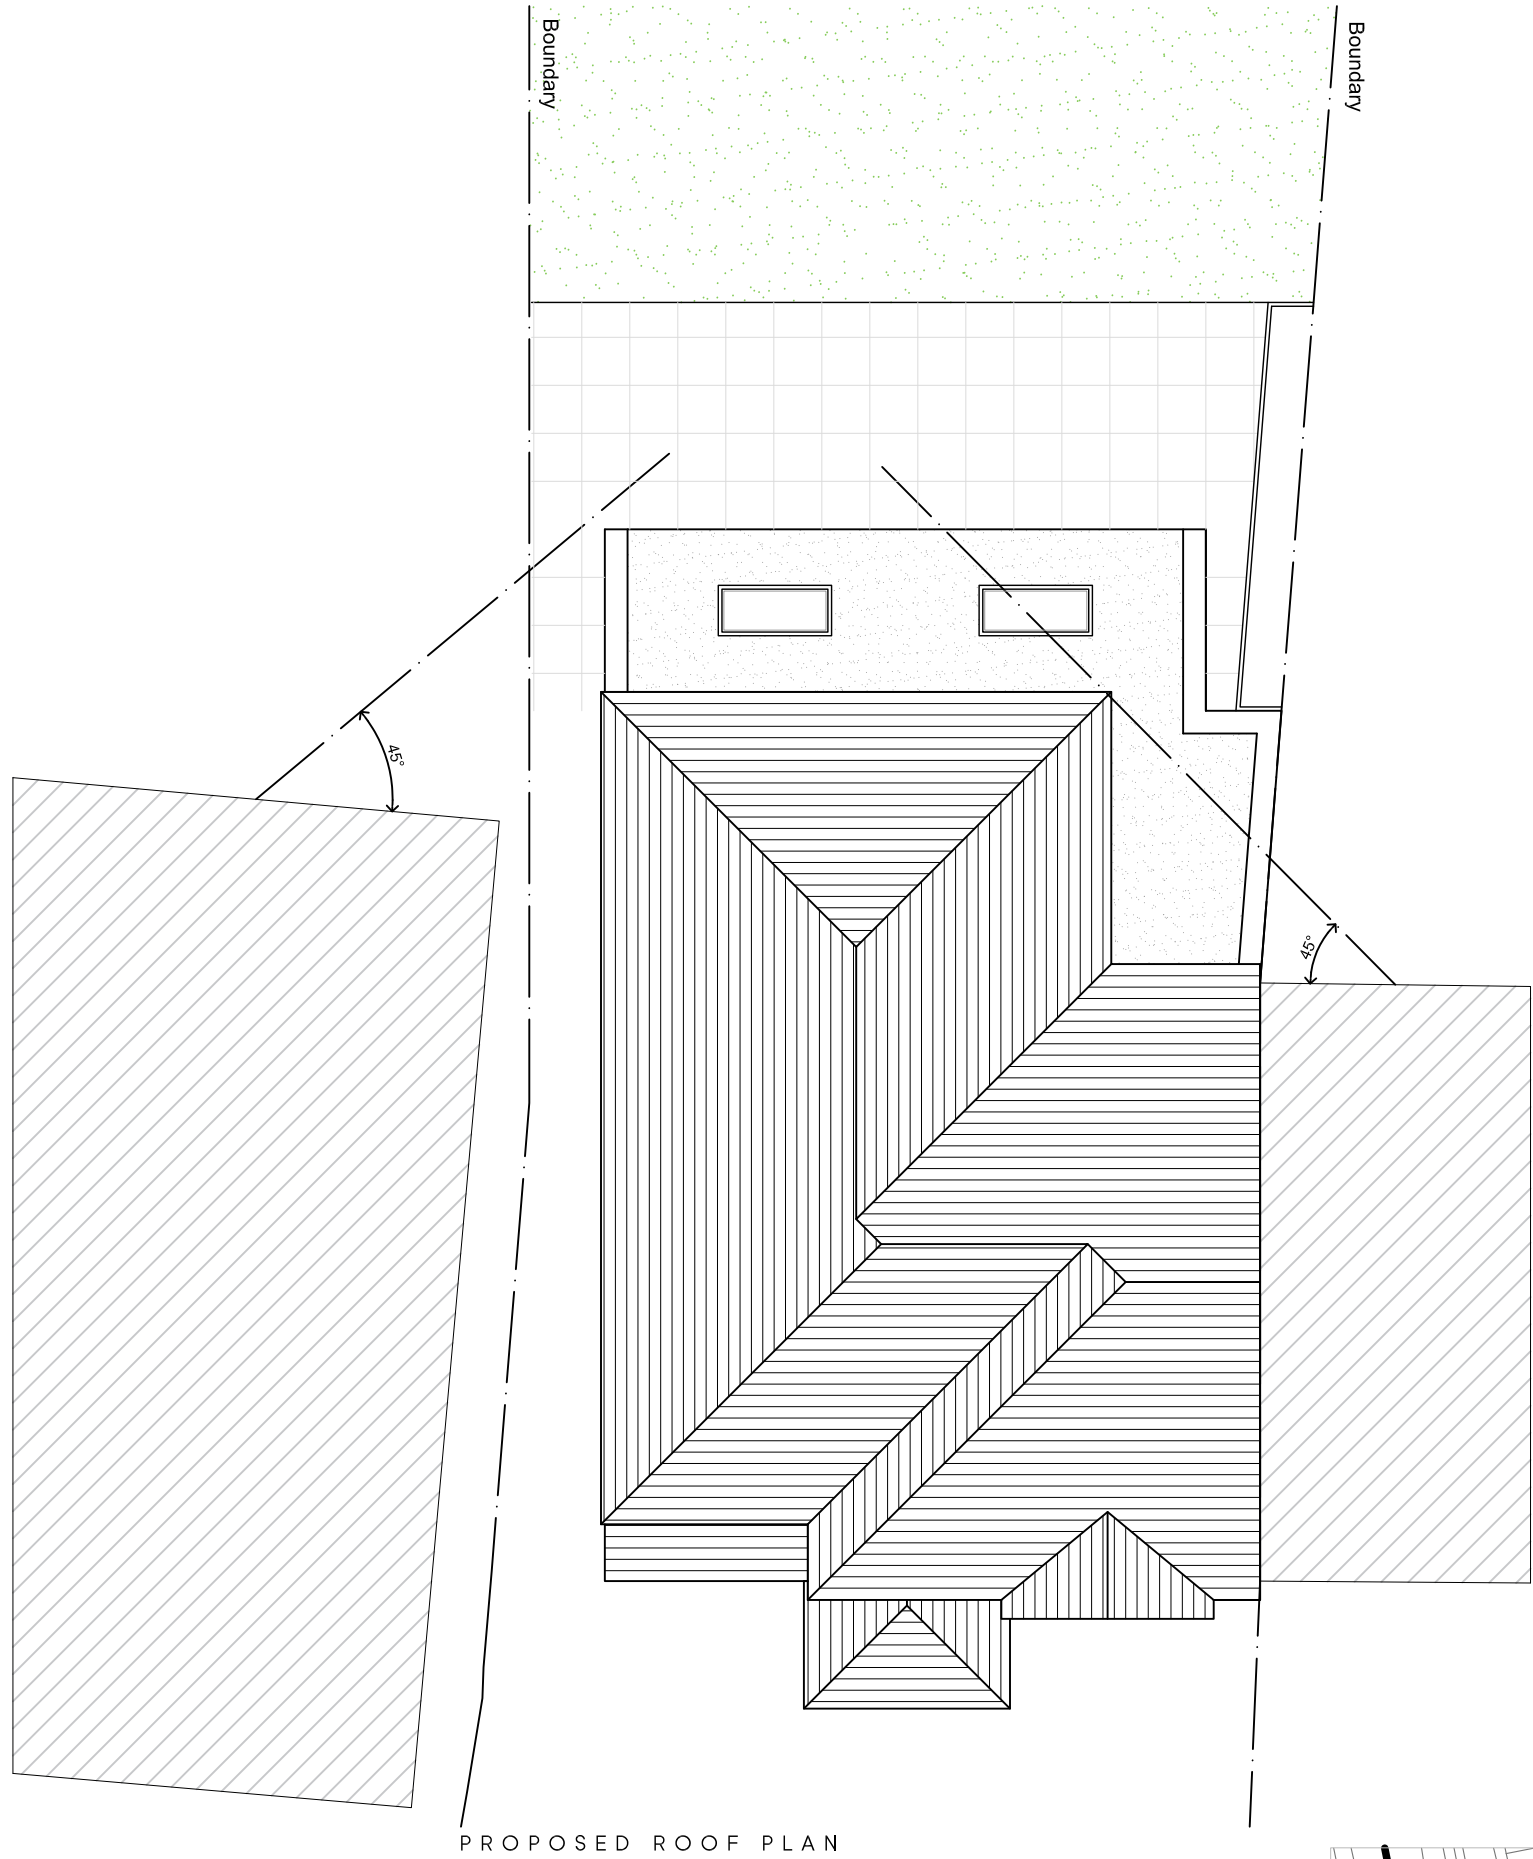
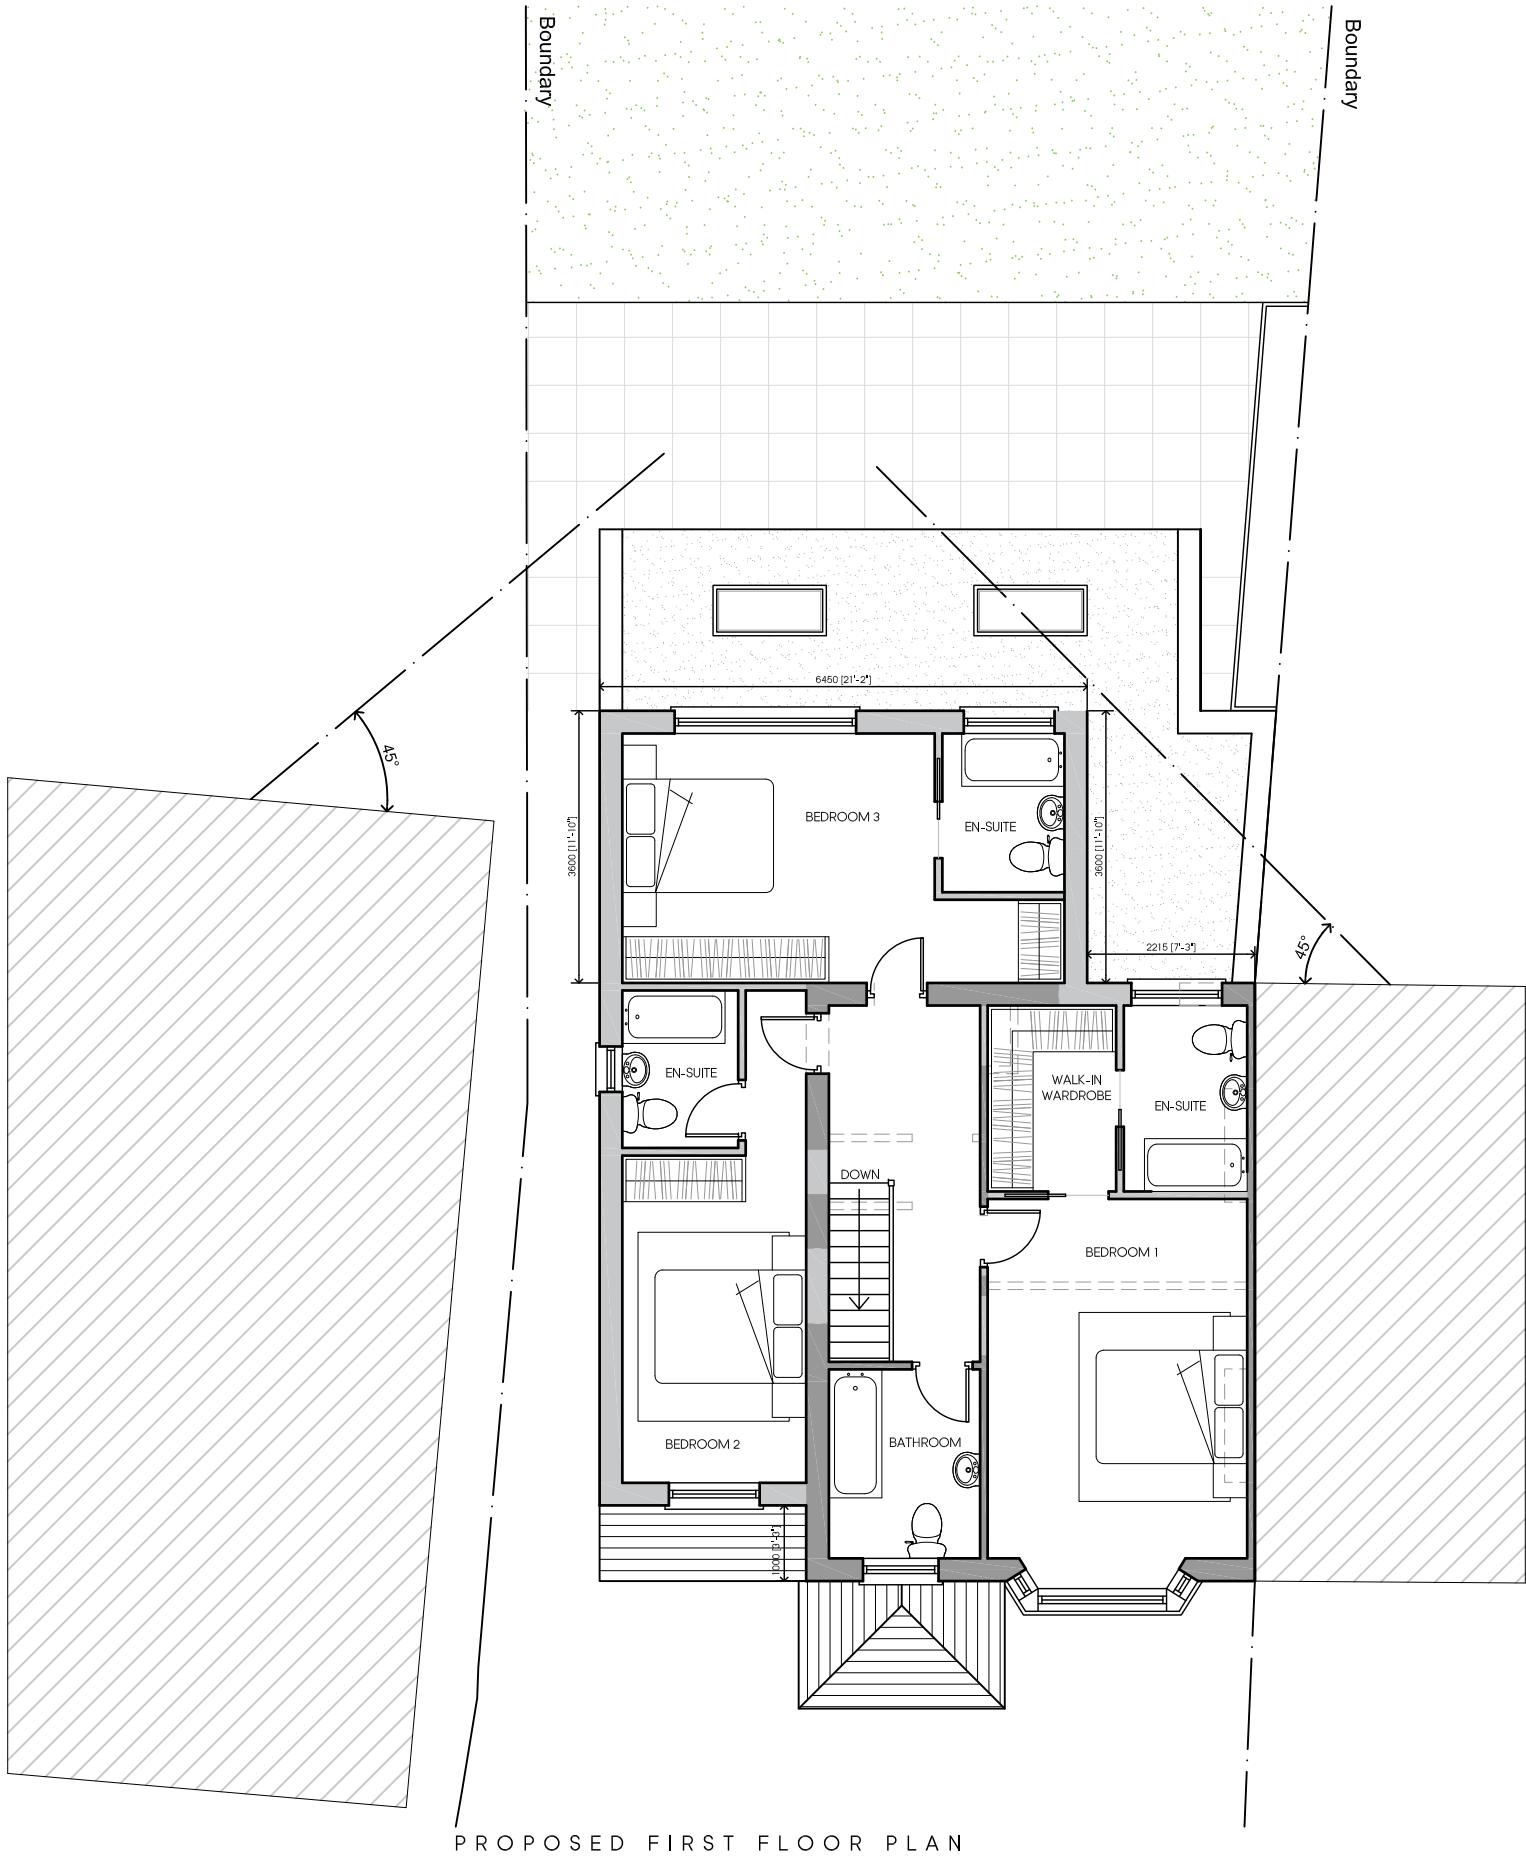


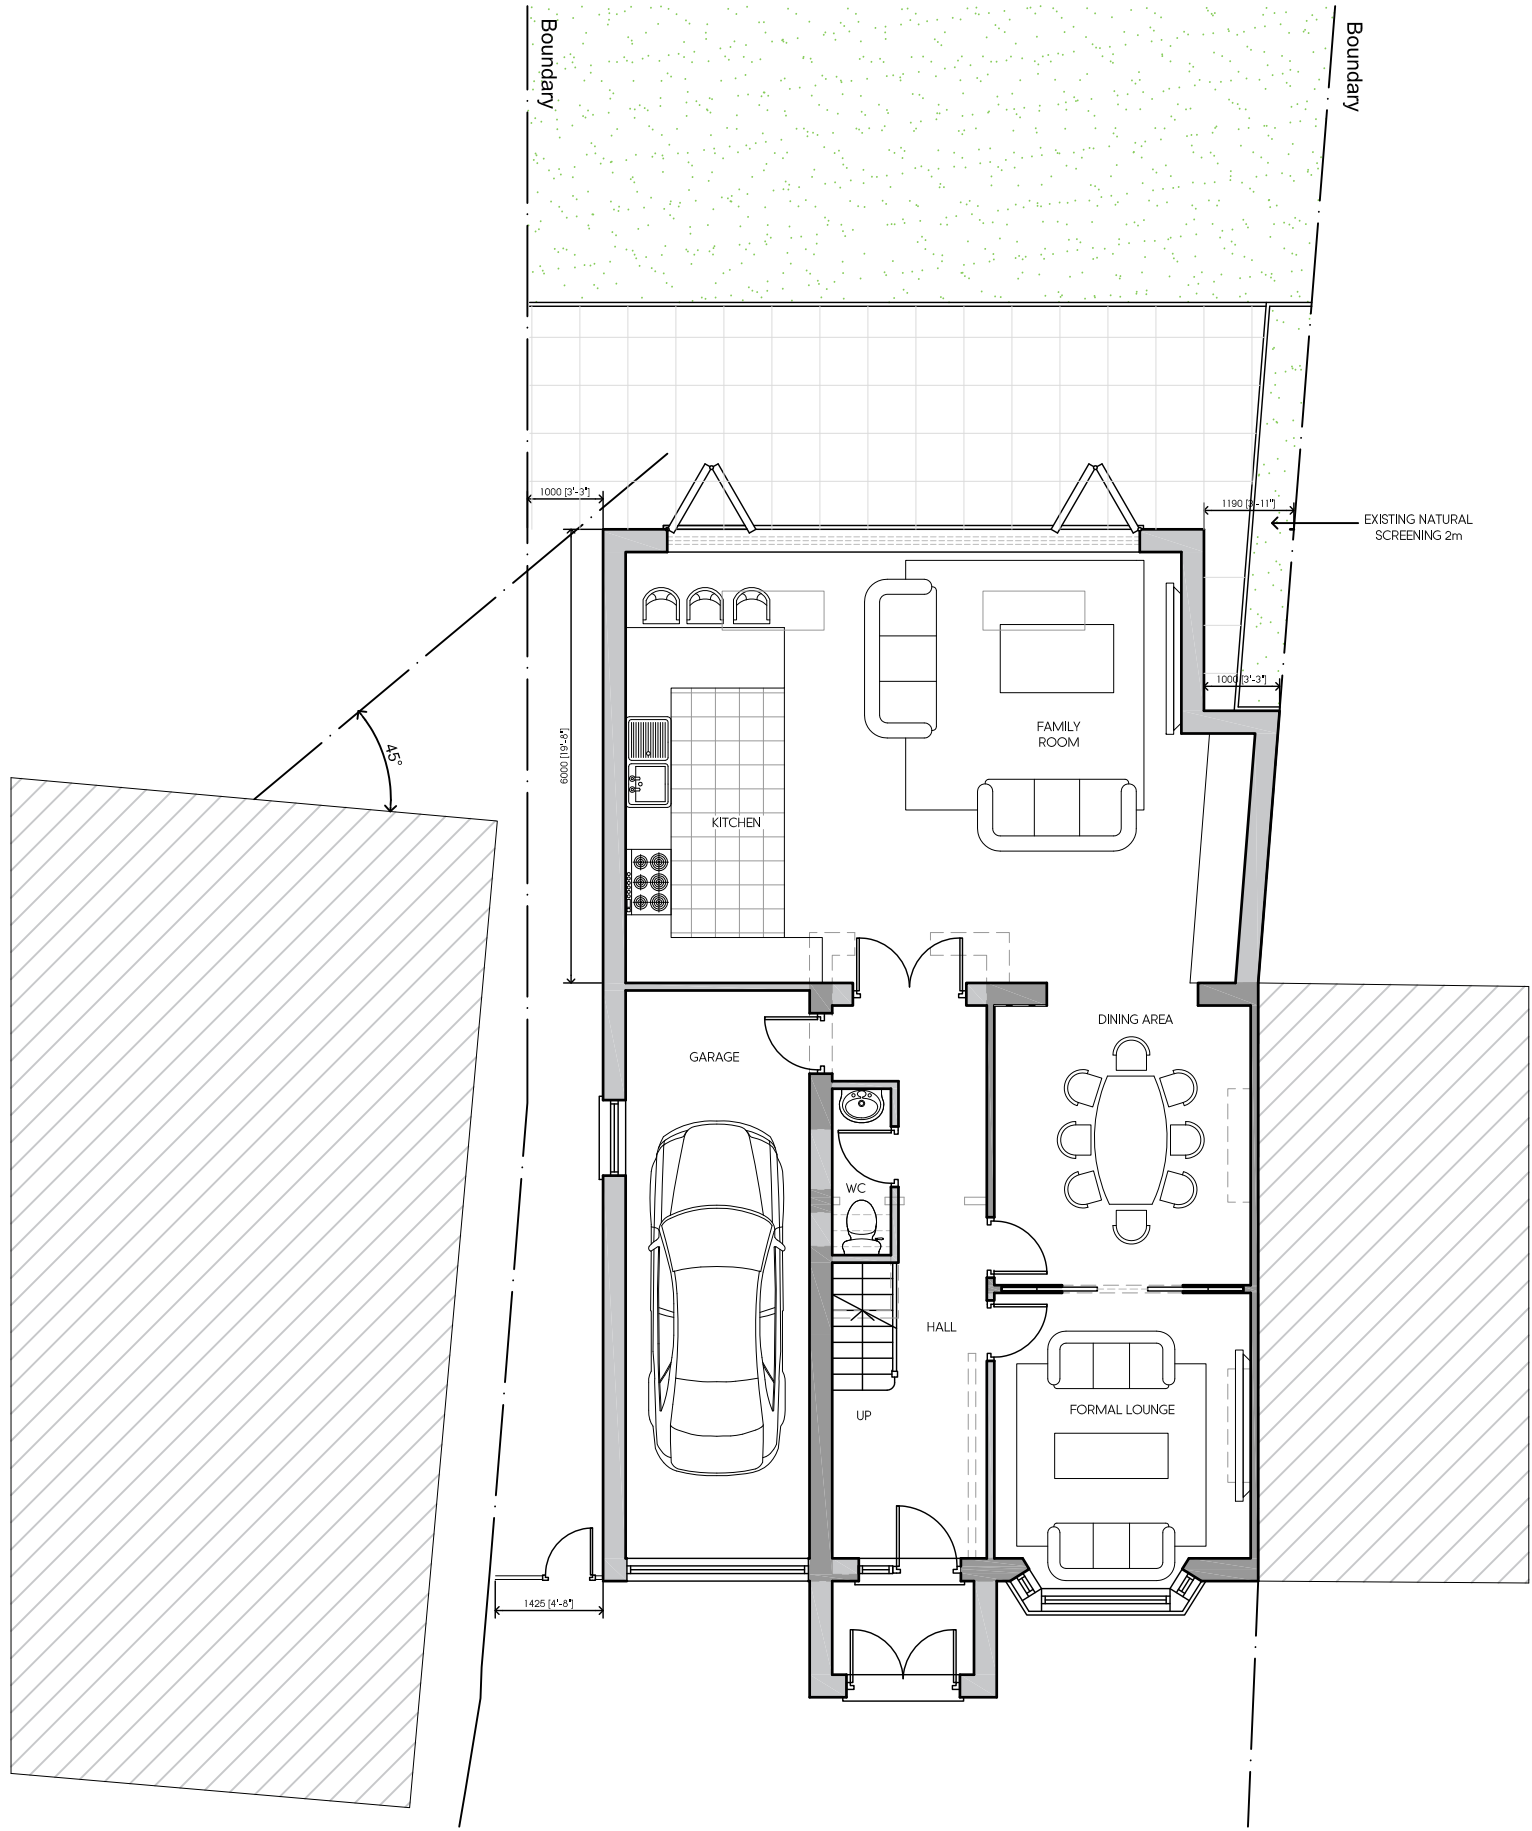

Rev	Date	Description	Init.

Client

MR SIDHU
Project Title
PROPOSED EXTENSIONS & ALTERATIONS
TO EXISTING DWELLING
72 LONG LANE, HILLINGDON, UB10 0EQ

Cad File	Sheet Size	Scale
P001	A1	1:100
Drawn by	Drawing Date	Approved by
KP	OCT 2020	NJ
Project No.	Drawing No.	Revision
1773	P202	-

Juttla Architects

2-4 High Street Ruidip
Middlesex HA4 7AP
t 01923 840077 f 01923 840078
info@juttla-architects.com
juttla-architects.com

This drawing is property of Juttla Architects Ltd © and must not be copied or otherwise reproduced. All dimensions must be checked on site before commencing work. No dimensions to be scaled from this drawing. This drawing was produced using AutoCad 2016.