
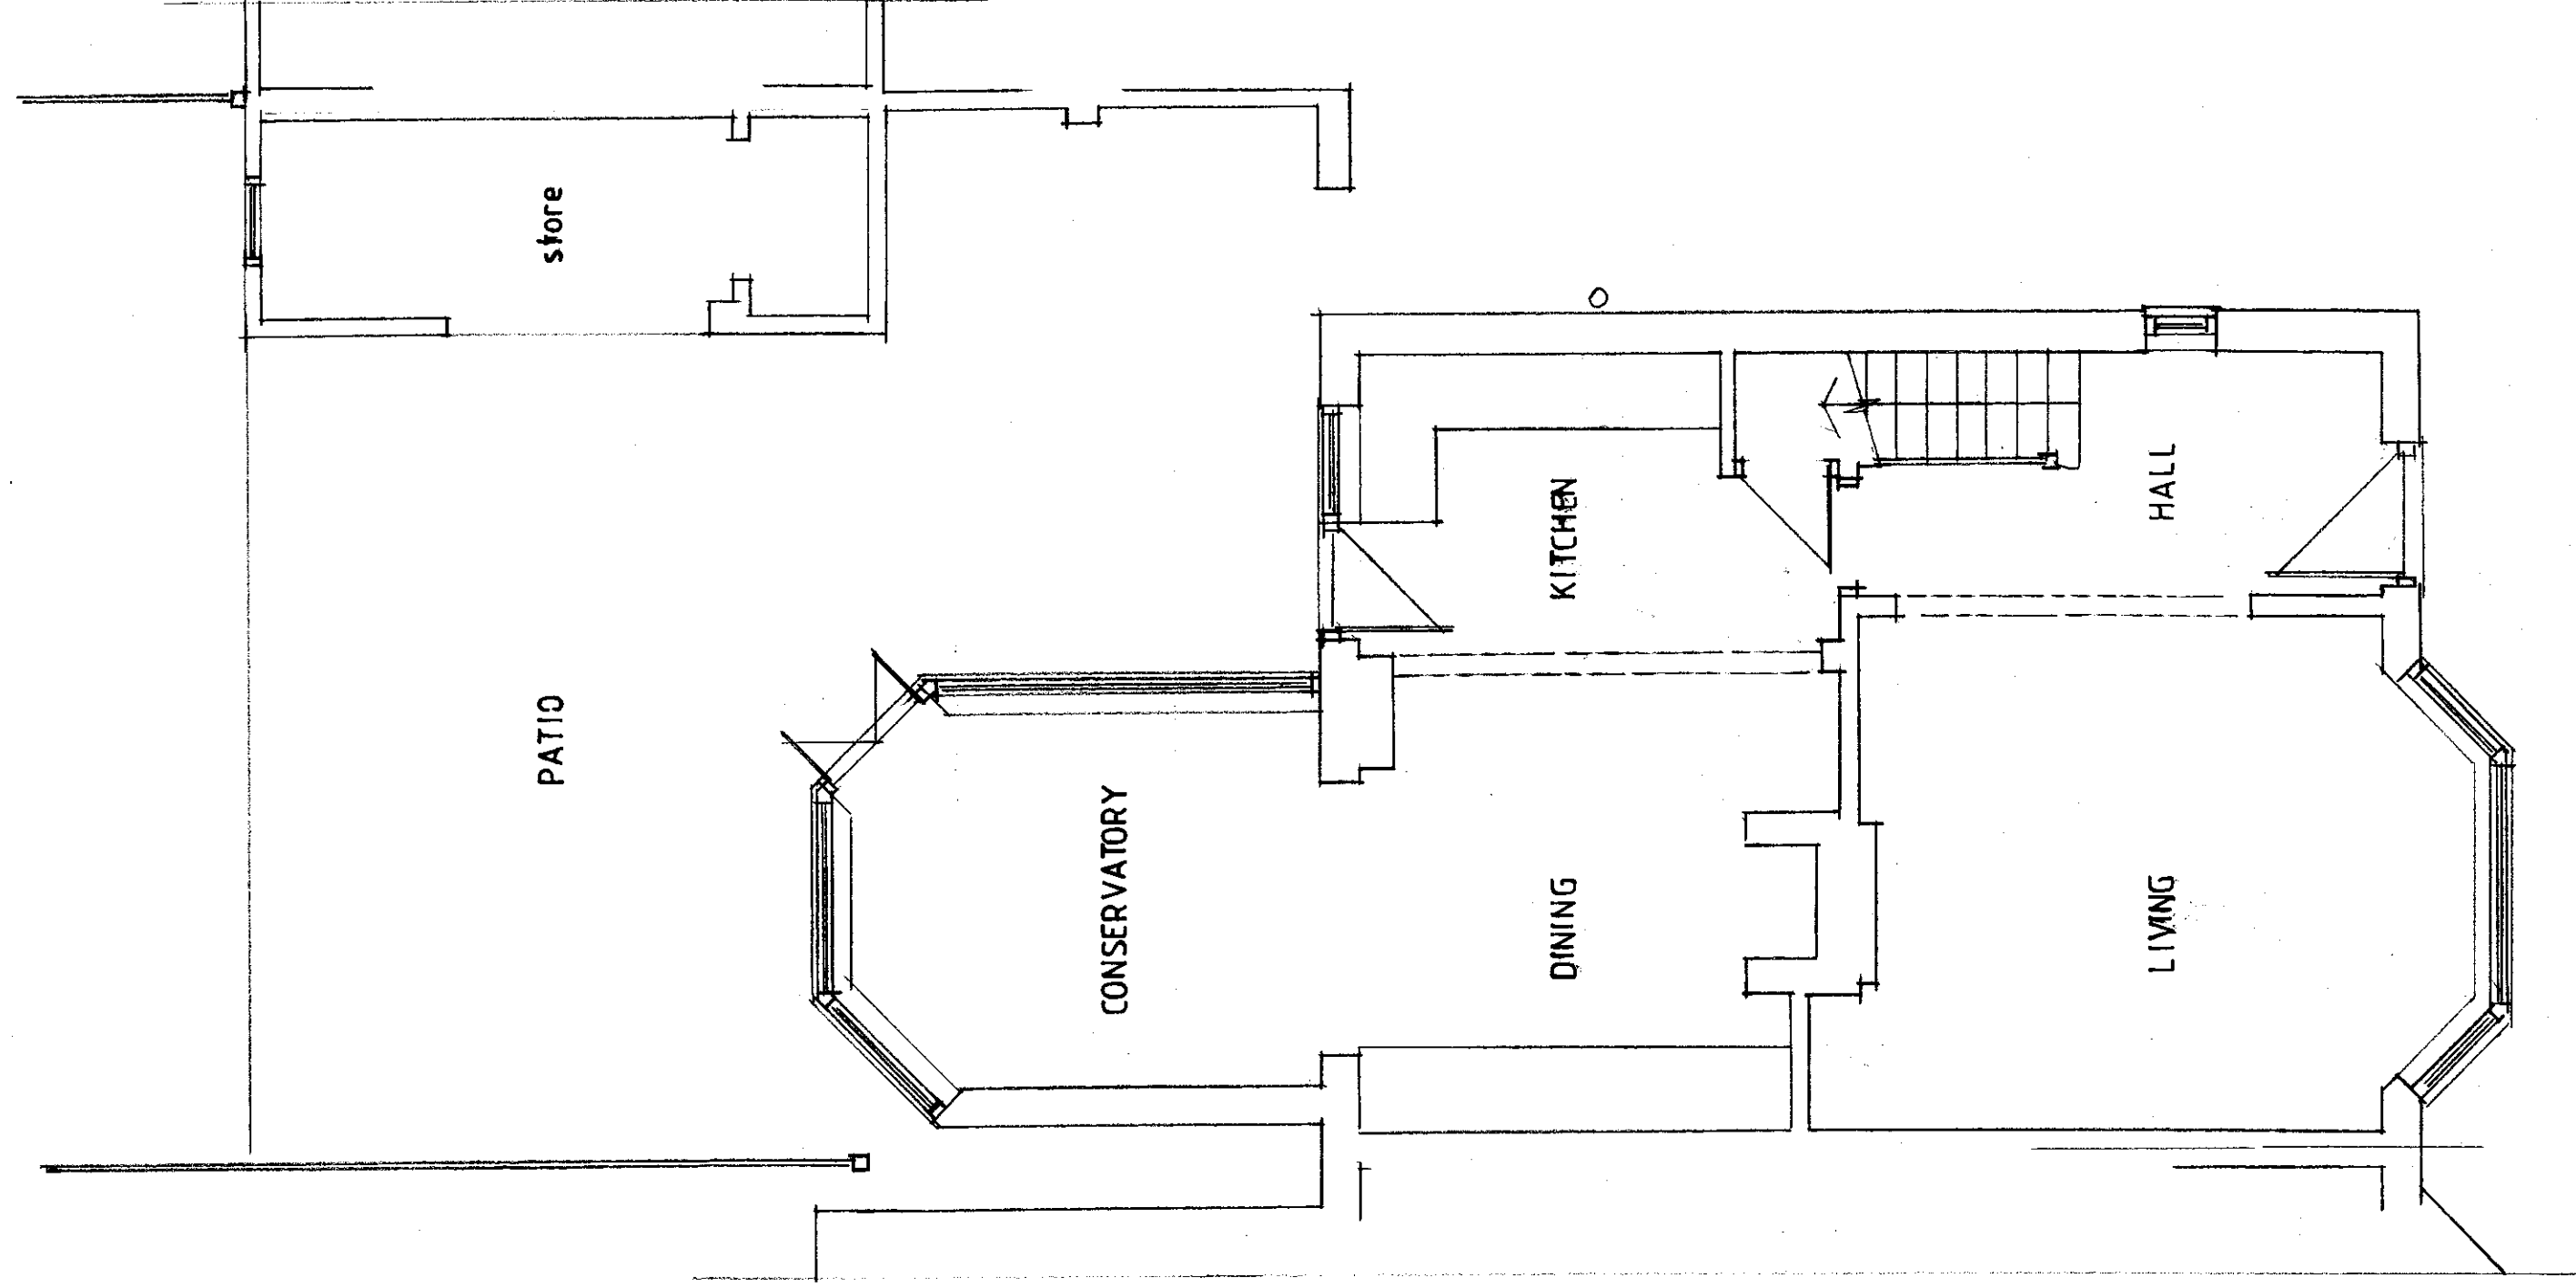


homeplans
Church Gardens, Church Hill, Harefield, Middlesex UB9 6DU
T: 01895 822488
E: patrick@homeplansharefield.com
W: www.homeplansharefield.com

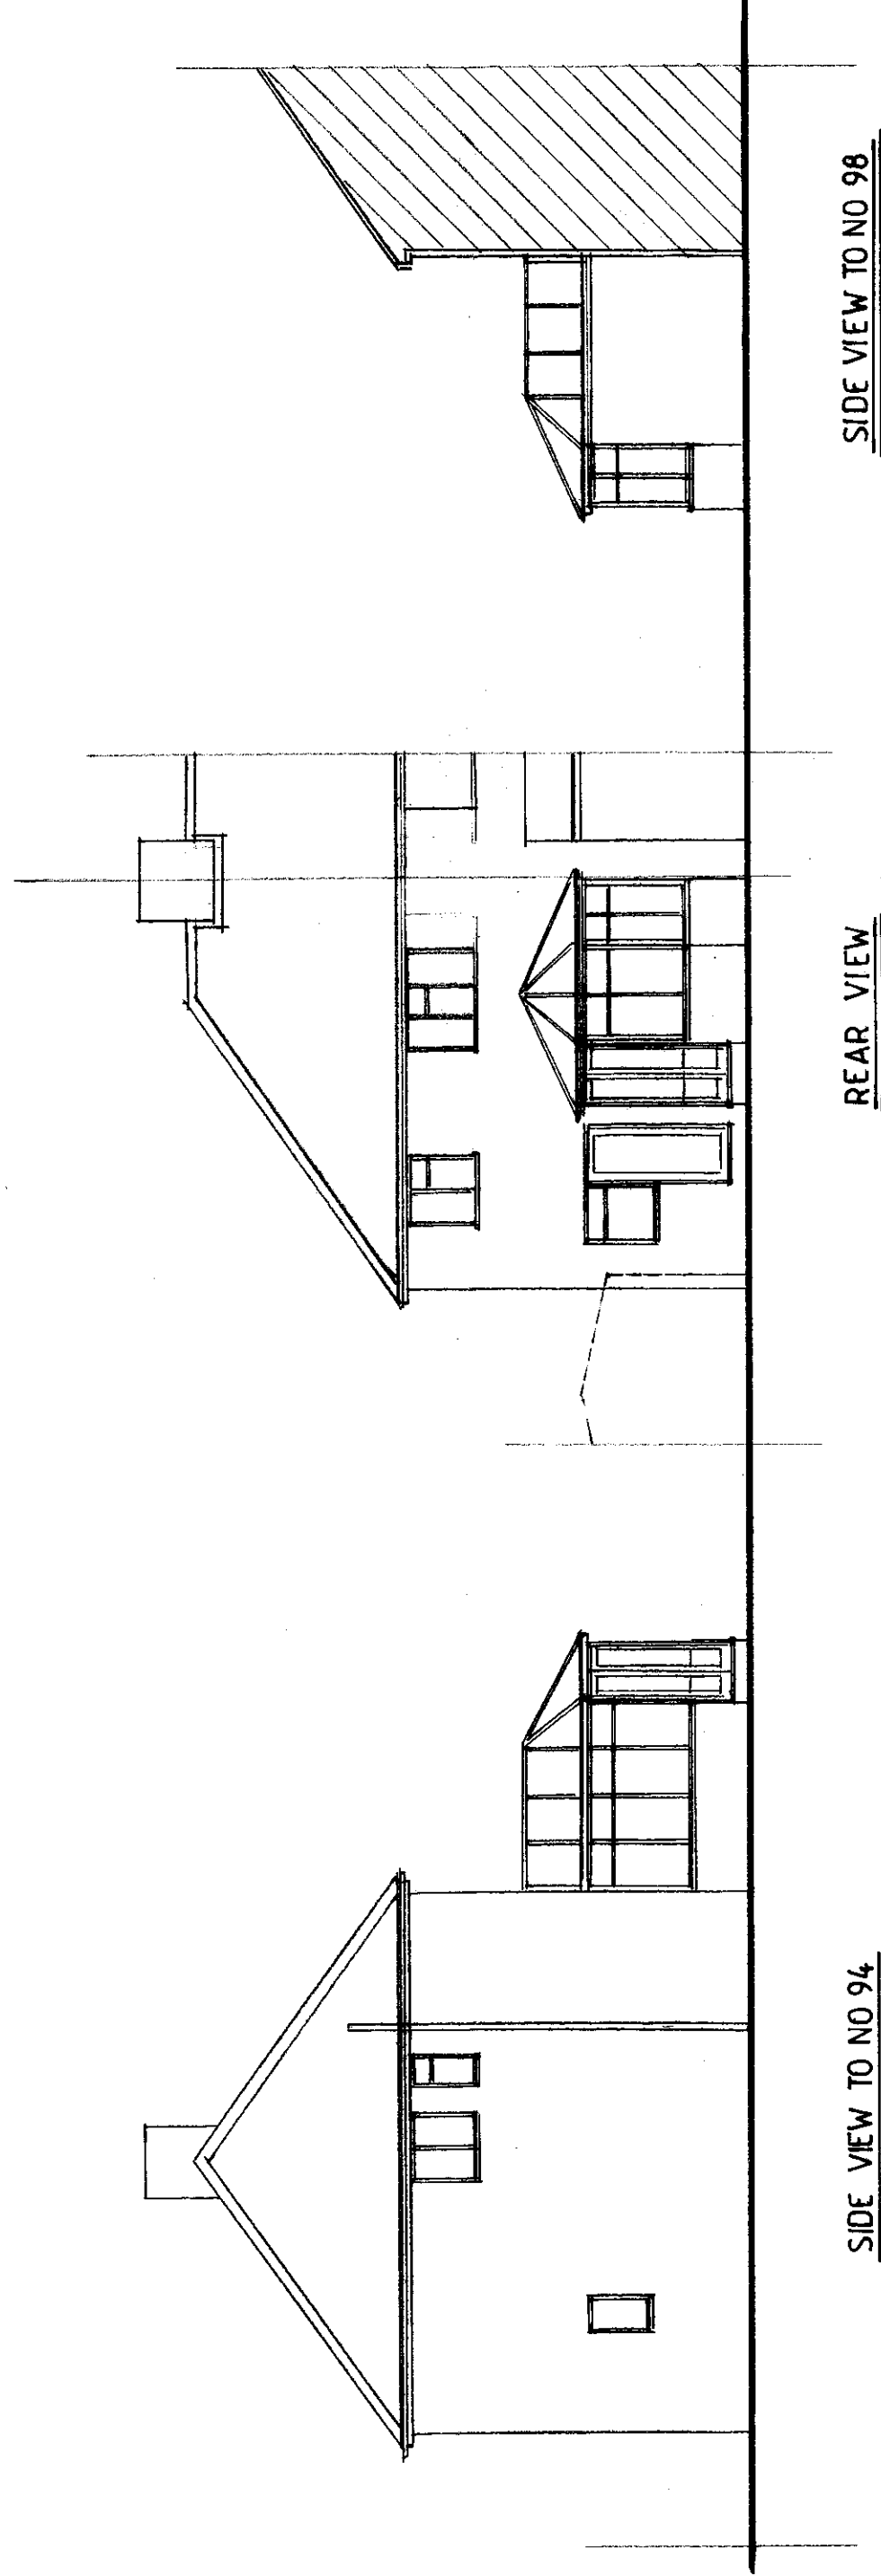

CLIENT: MR & MRS VAN RENSBURG

PROJECT: 96 ST MARYS ROAD
HAREFIELD

TITLE: EXISTING BUILDING
PLAN & ELEVATIONS

DATE: MAR. 2019
SCALE: 1:50 | 1:100 AT A1
DRAWN:

DRG NO:
2065 | 1