

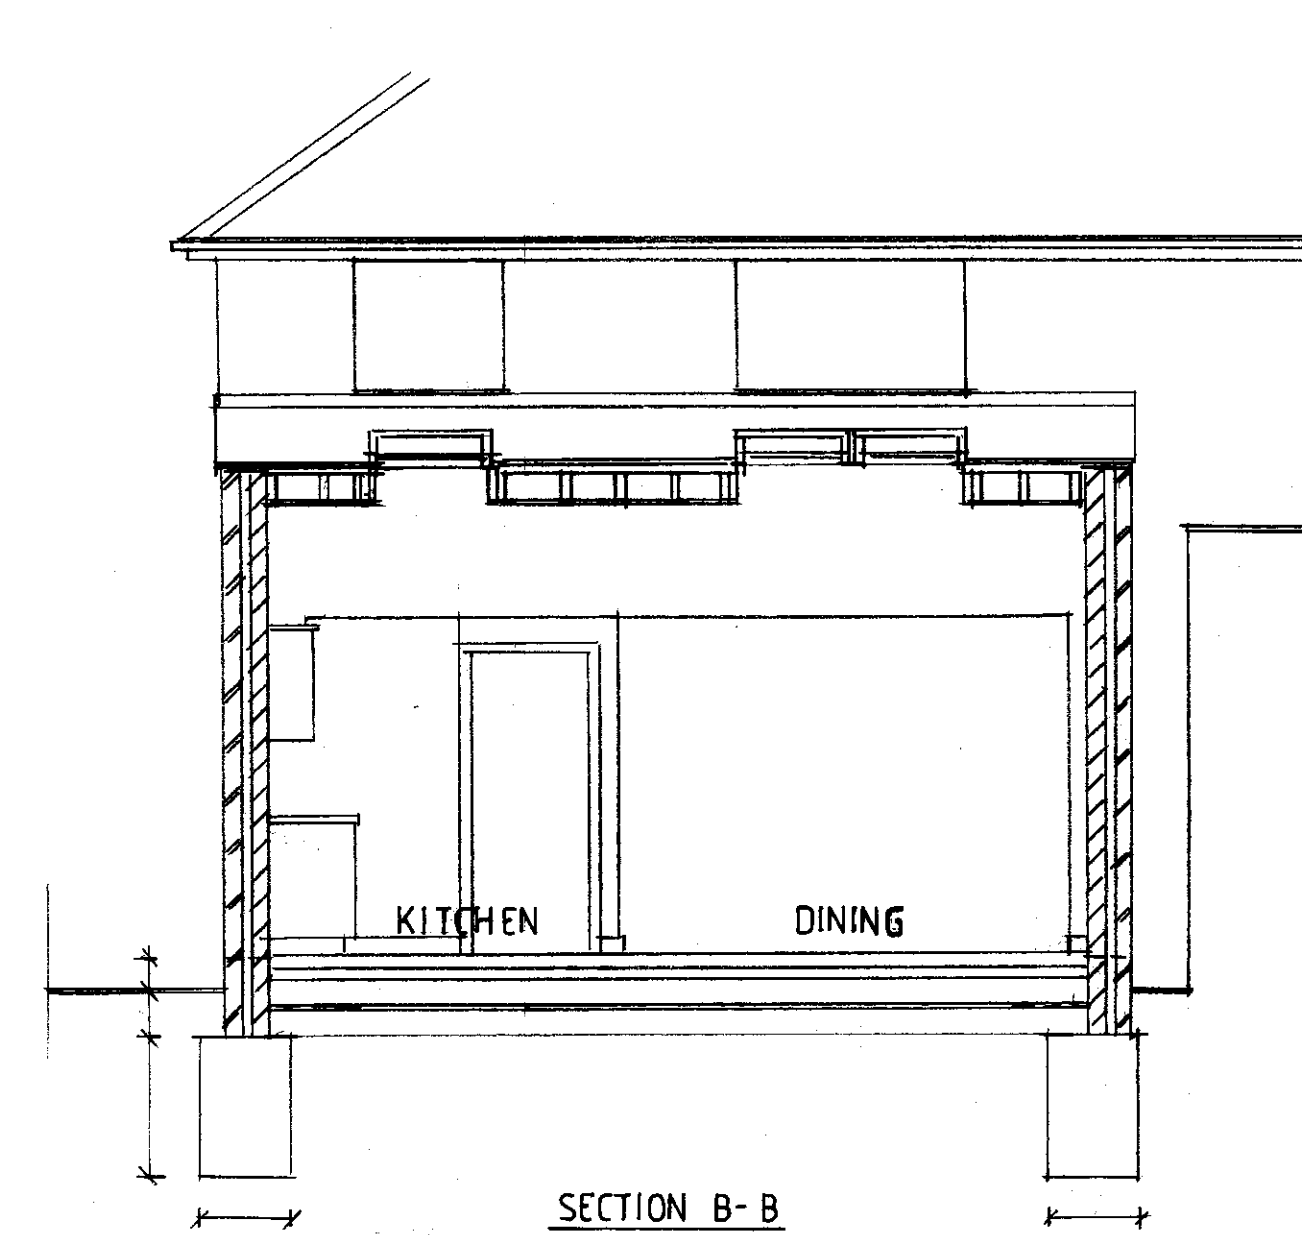
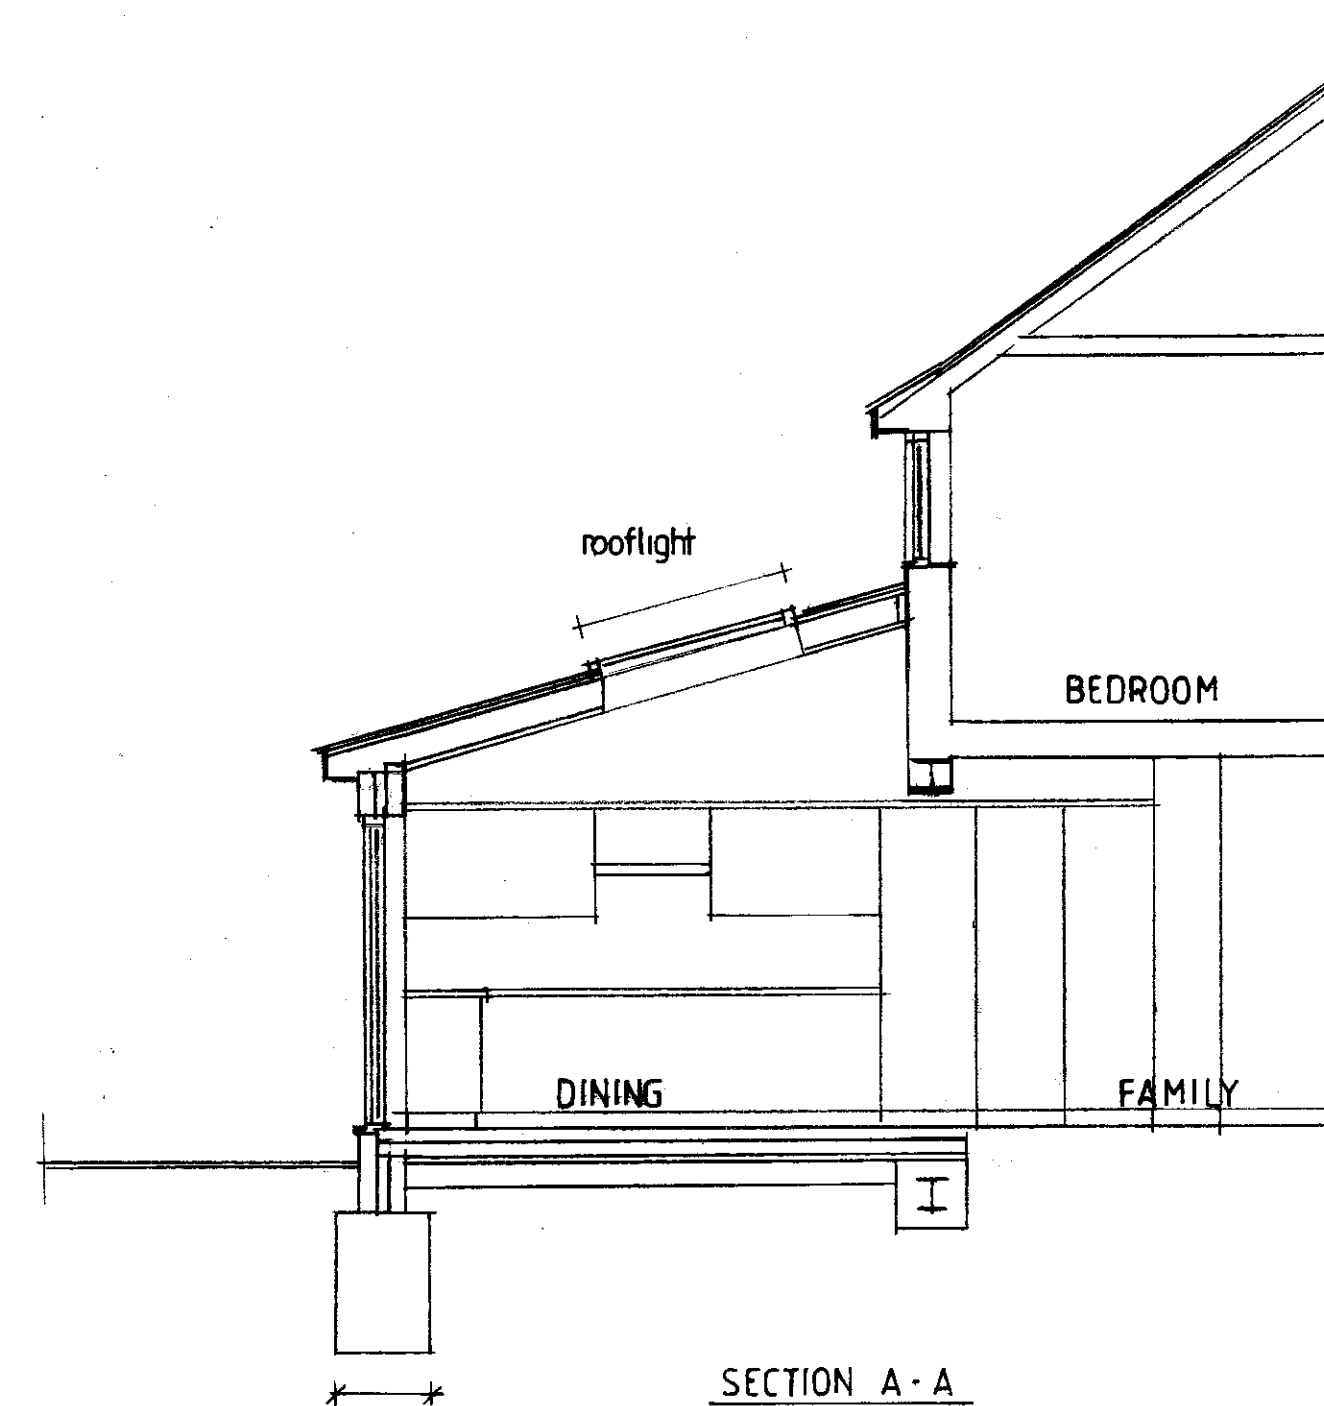


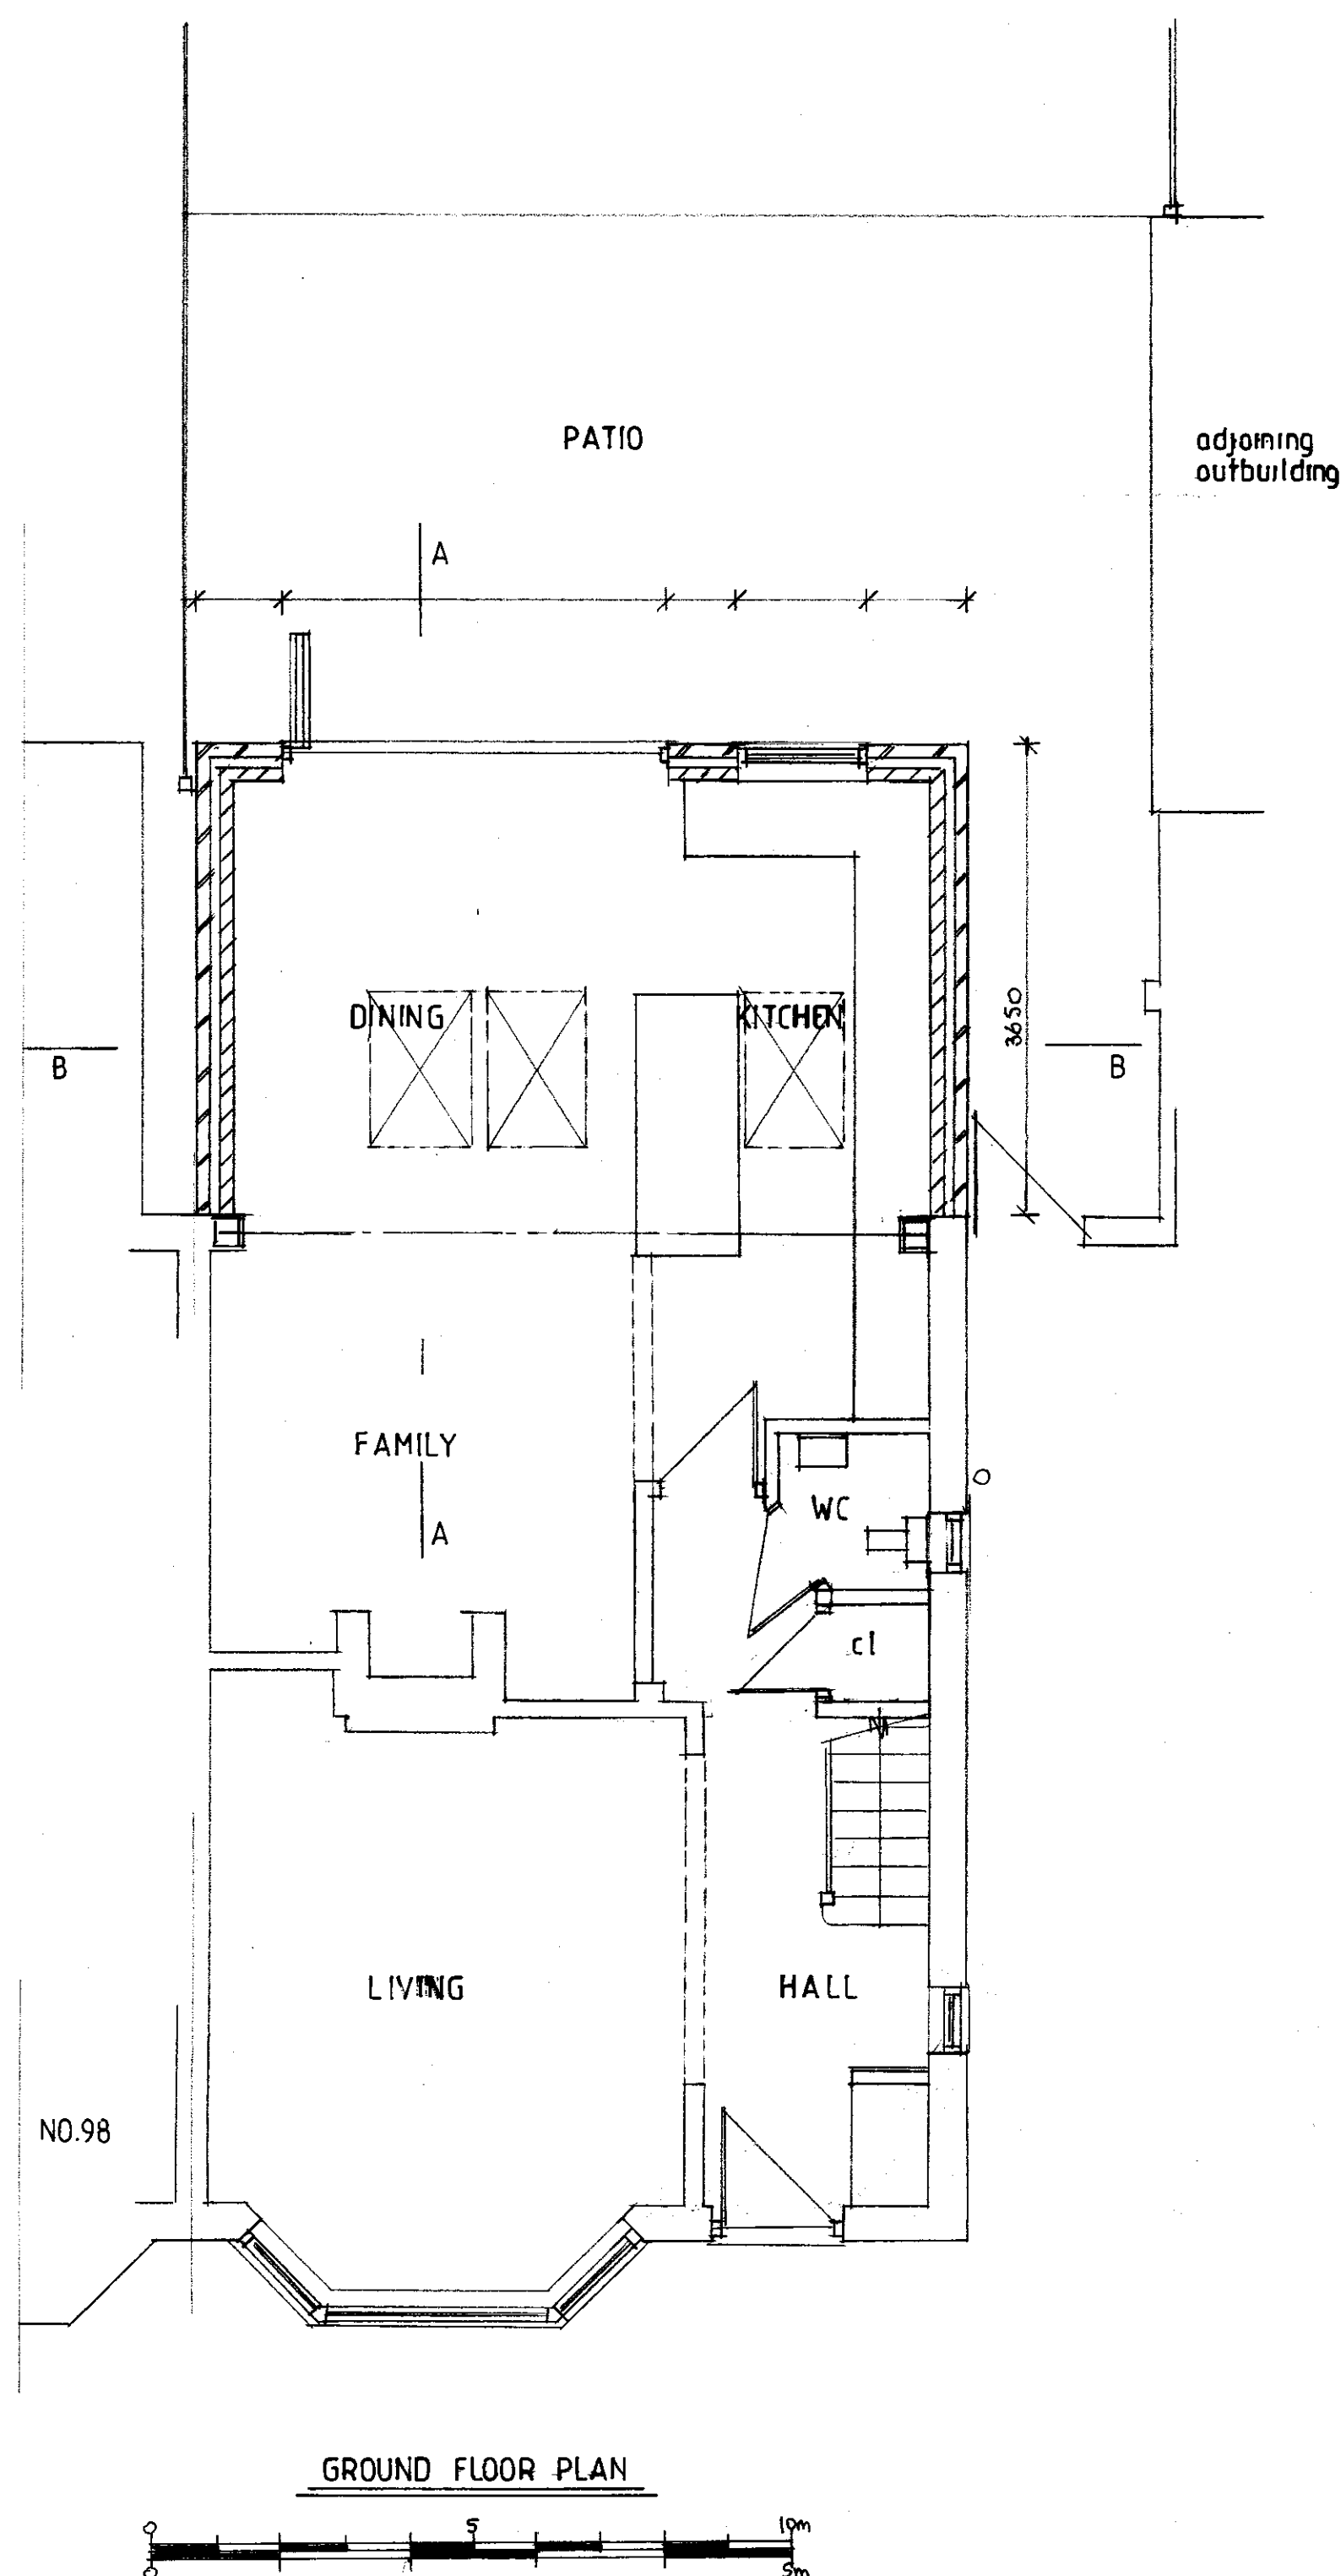

homeplans

Church Gardens, Church Hill, Harefield, Middlesex UB9 6DU

T: 01895 822488
E: patrick@homeplansharefield.com
W: www.homeplansharefield.com

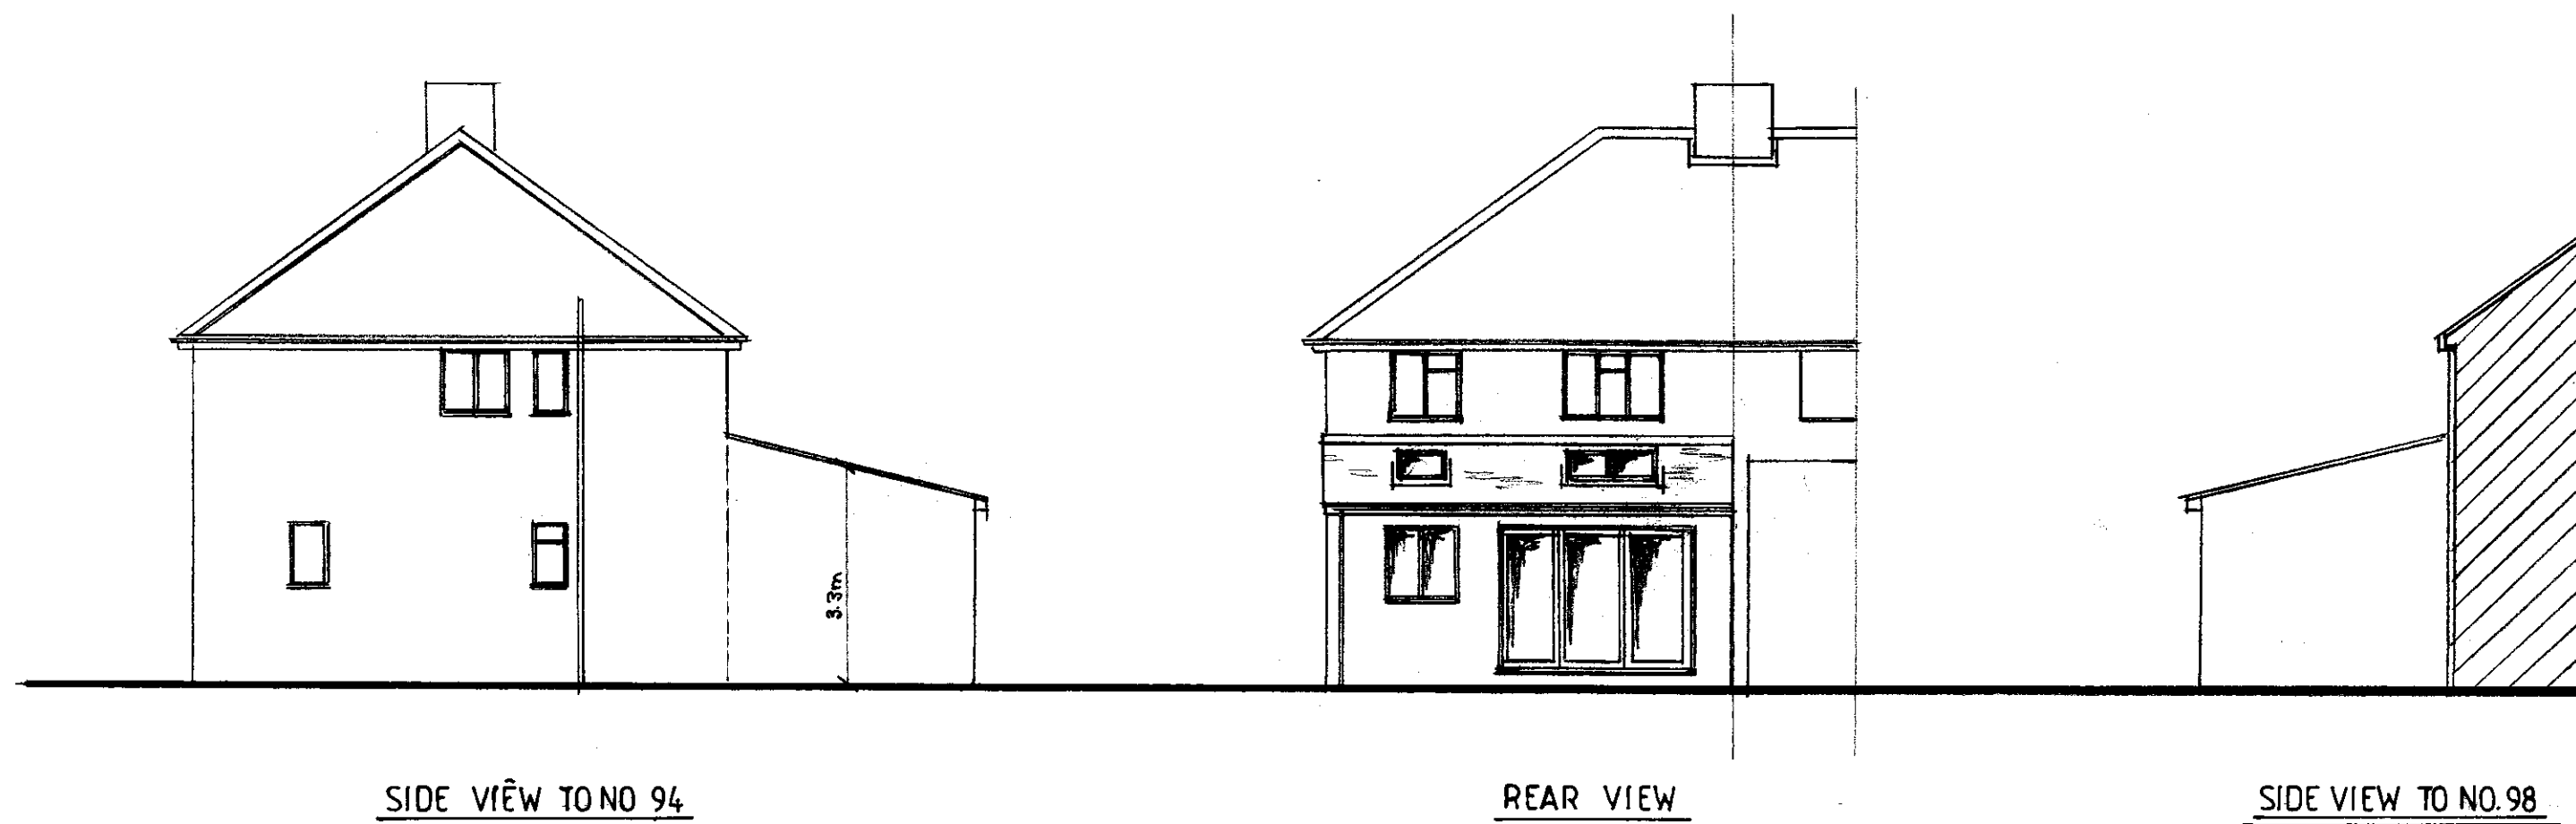

CLIENT: MR. & MRS VAN RENSBURG

PROJECT: 96 ST MARYS ROAD
HAREFIELD

TITLE: DESIGN PROPOSAL EXTENSION
PLAN - ELEVATIONS SECTIONS

DWG NO:
2065 | 2

DATE:
MAR 2019

SCALE:
1:50 [1:100 AT A1]

DRAWN: