
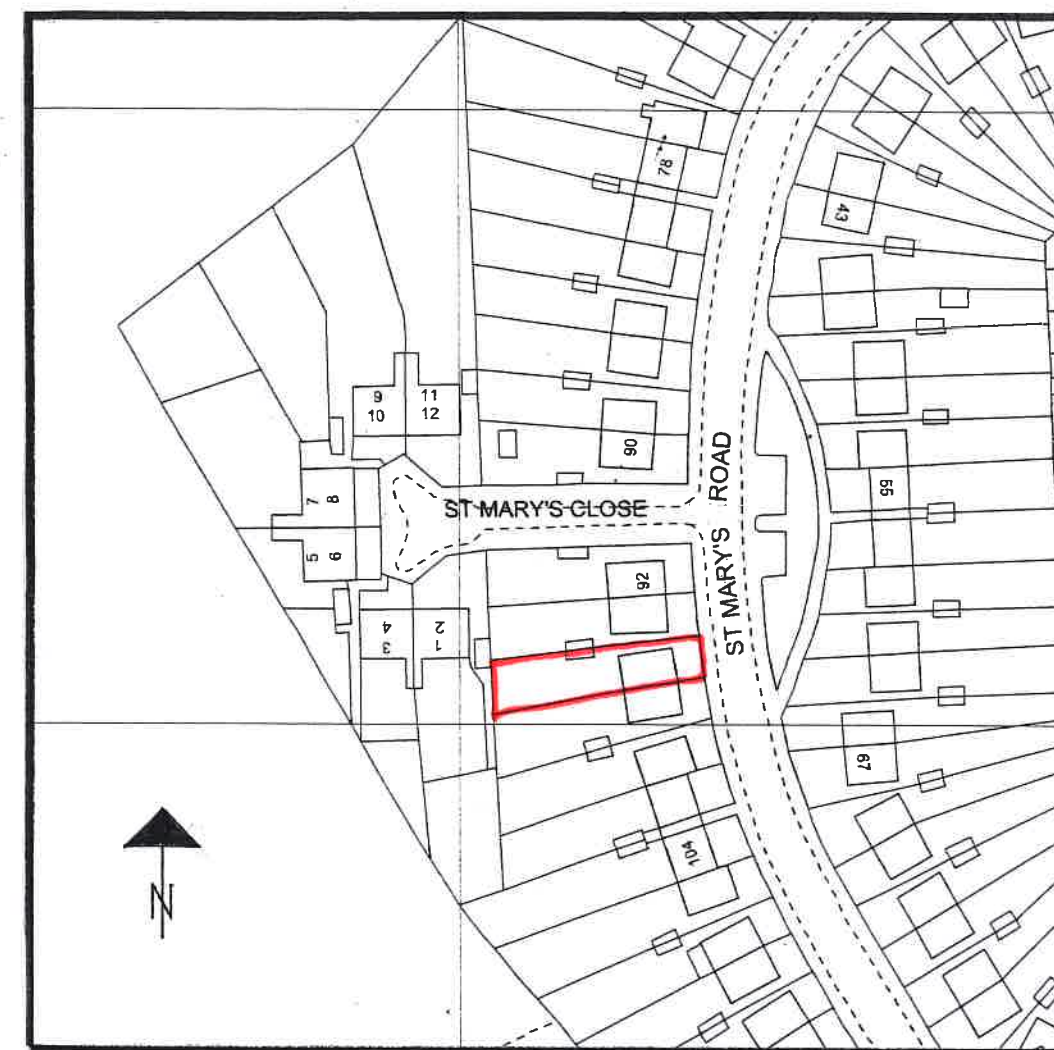


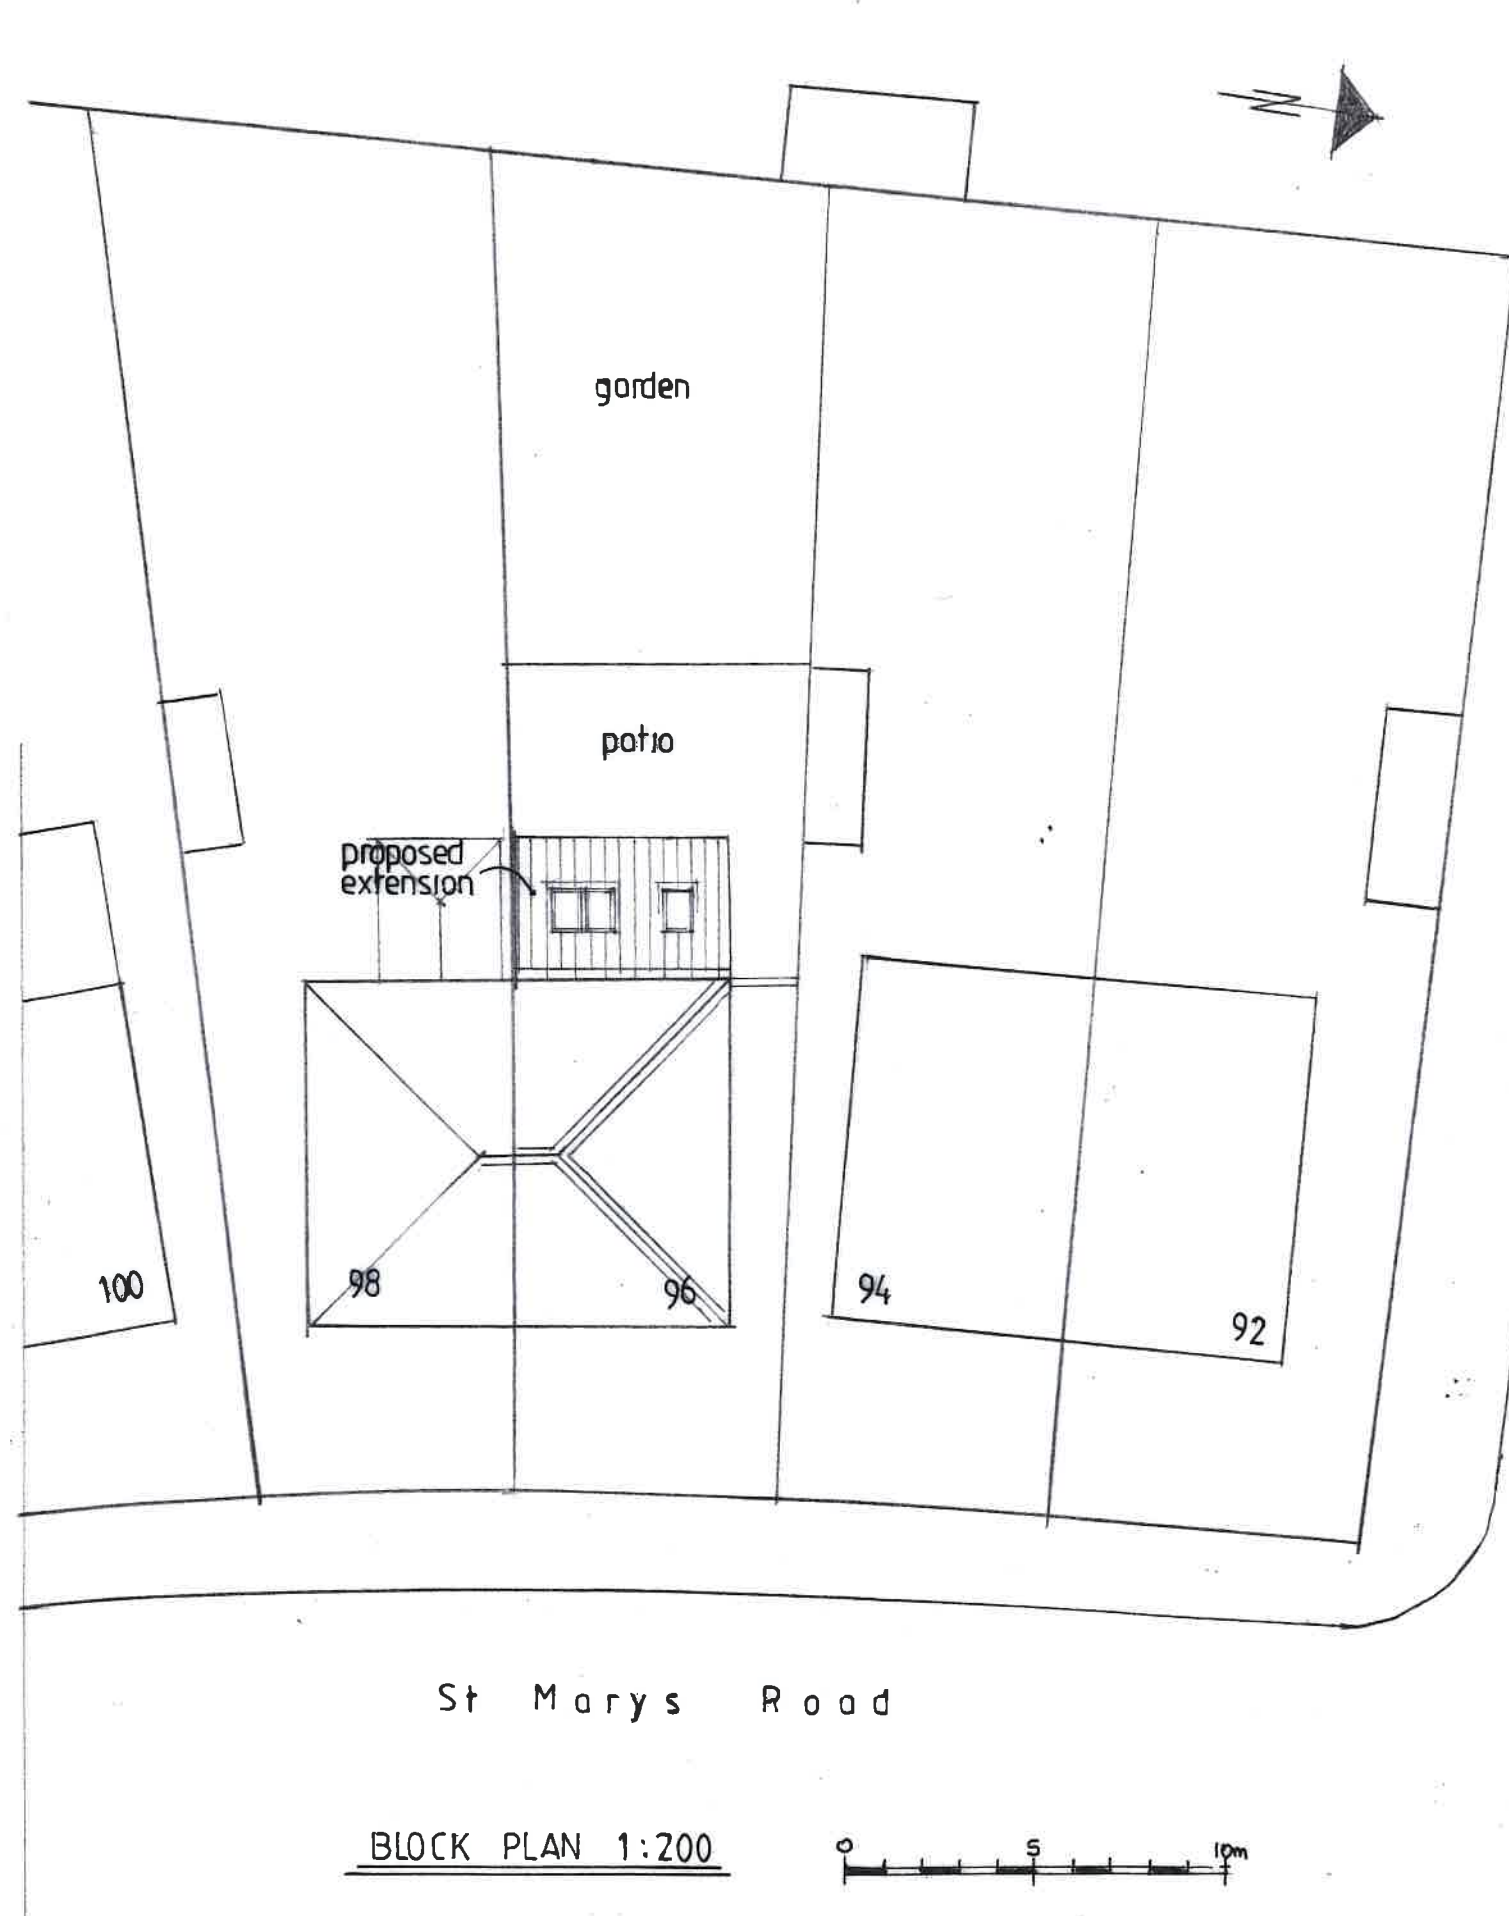

homeplans

Church Gardens, Church Hill, Harefield, Middlesex UB9 6DU

T: 01895 822488

E: patrick@homeplansharefield.com

W: www.homeplansharefield.com



CLIENT: MR. & MRS VAN RENSBURG

PROJECT: 96 ST MARYS ROAD
HAREFIELD

TITLE: DESIGN PROPOSAL EXTENSION

DRG NO:
2065/3

DATE:
MAR 2019

SCALE:
1:200 AT A3

DRAWN: