



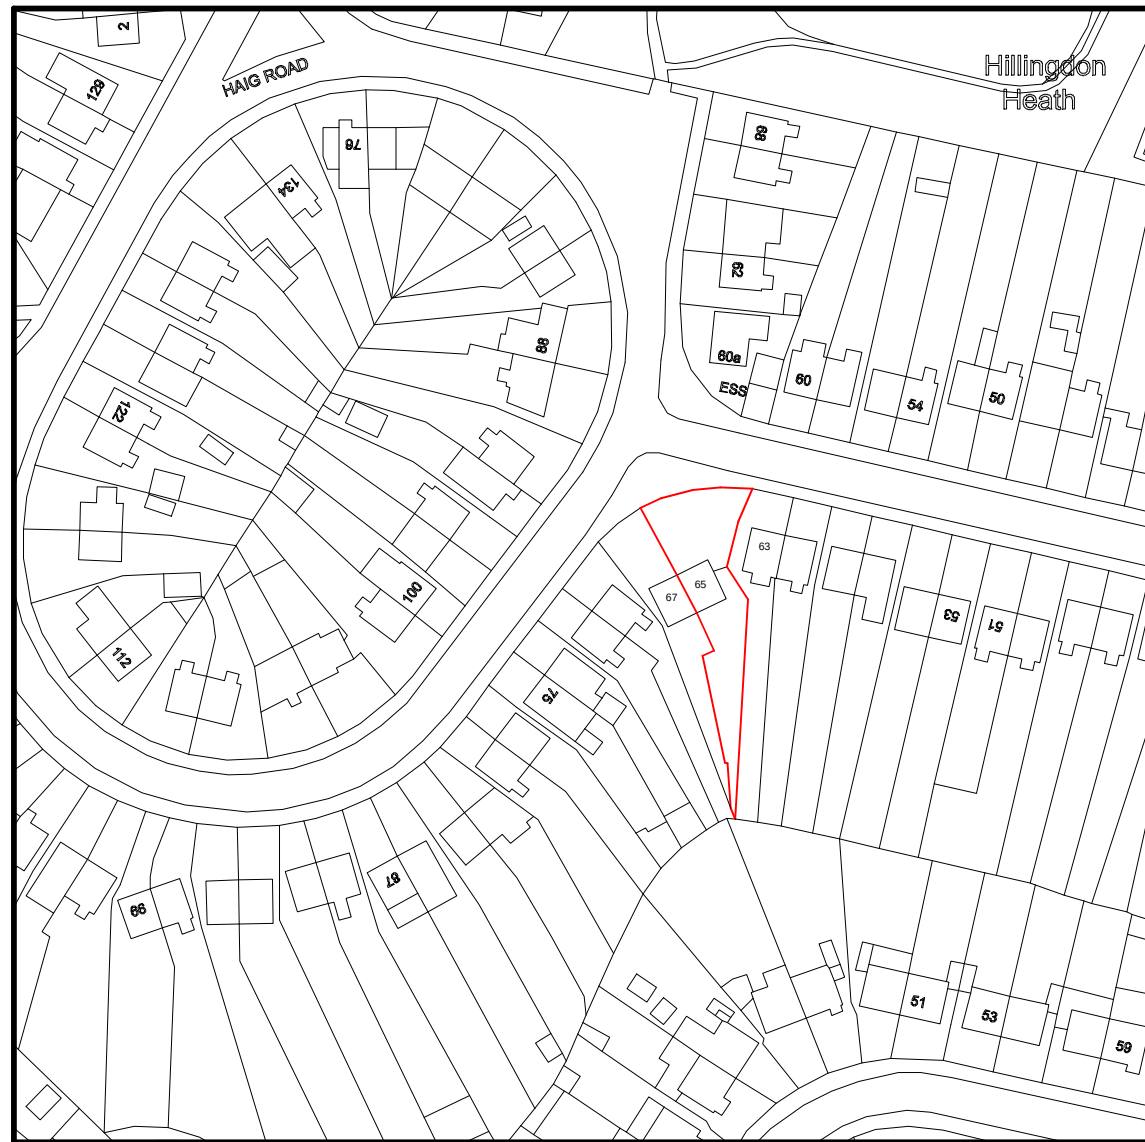

LOCATION PLAN (1:1250)



SITE PLAN (1:500)

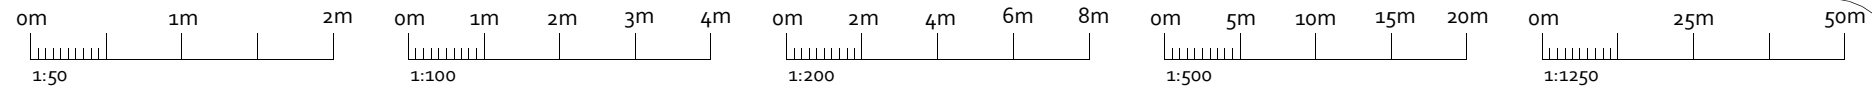

OPS Chartered Surveyors

17 Garvin Avenue | Beaconsfield | Bucks | HP9 1RD
info@ops-surveyors.co.uk
www.ops-surveyors.co.uk
Tel: 07881457903

Address: 65 HAIG ROAD, UXBRIDGE, UB8 3EQ

Drawing Ref.: 2019-65HR-LE-1

Applicant: Mr and Mrs Basra


Project: Loft Conversion

Date: 24/04/2019


Revision: 1.0A

Scales: 1:50,
1:100,1:200,1:500,1:1250
@ISO A3 (297 x 420)


Sheet # 1 / 3

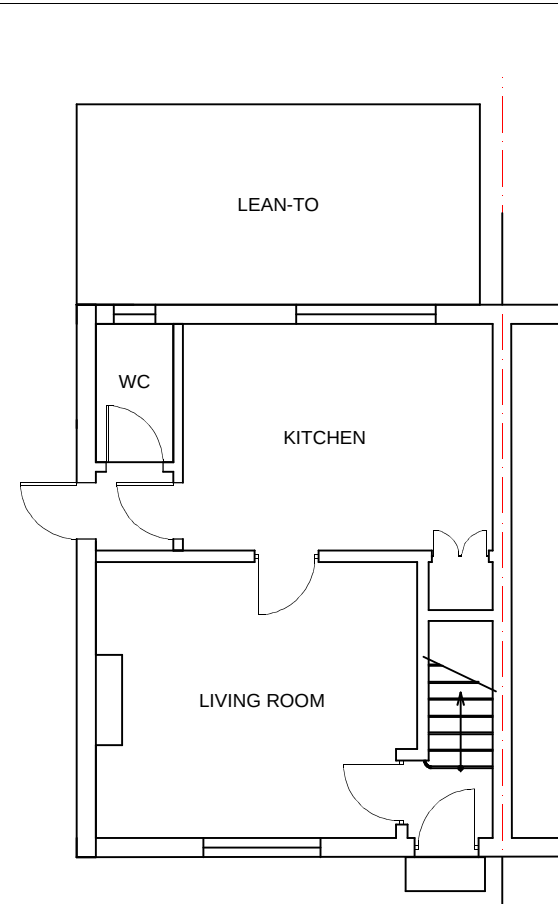


EXISTING G/F (1:100)

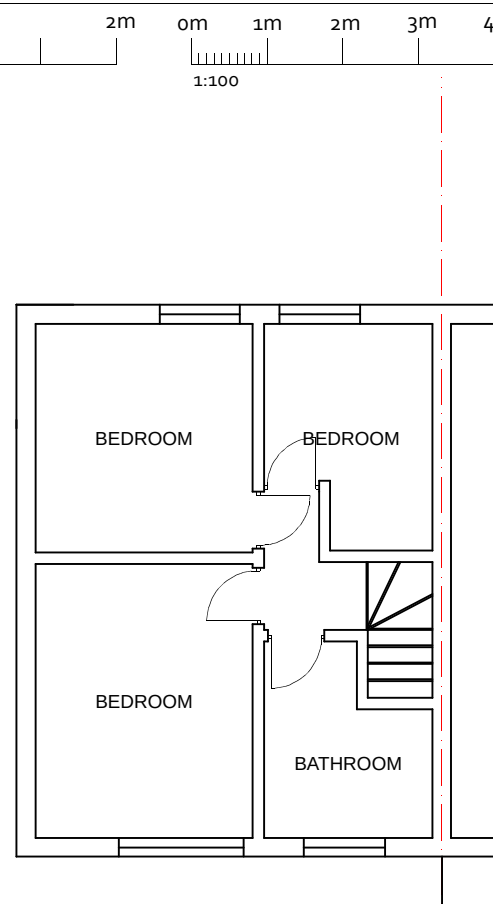


EXISTING 1/F (1:100)

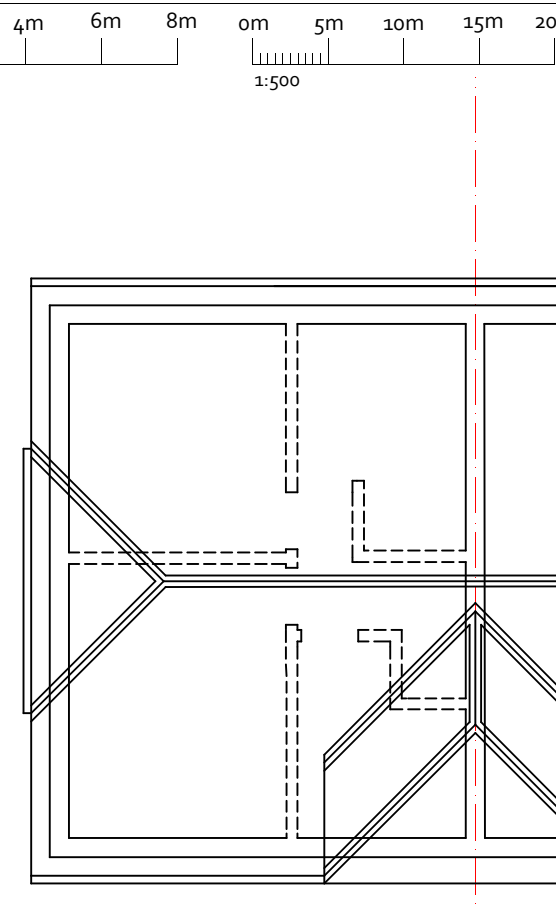


EXISTING LOFT FLOOR (1:100)

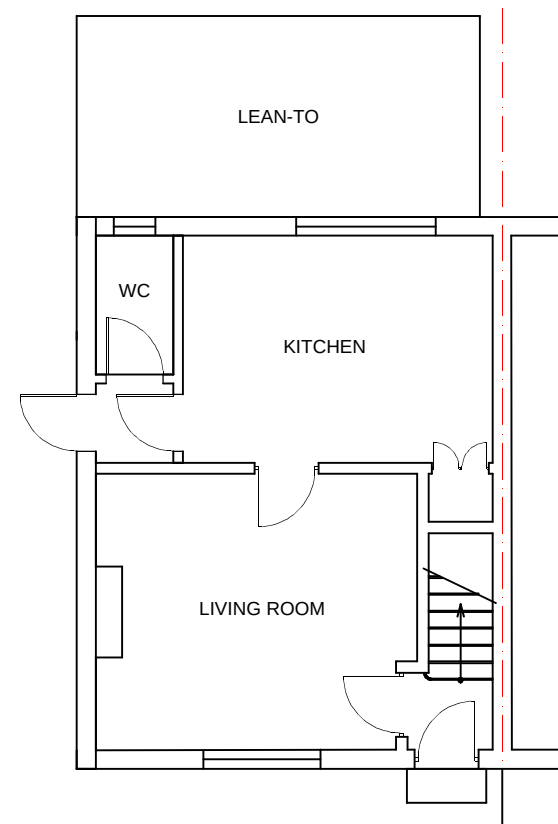


PROPOSED G/F (1:100)

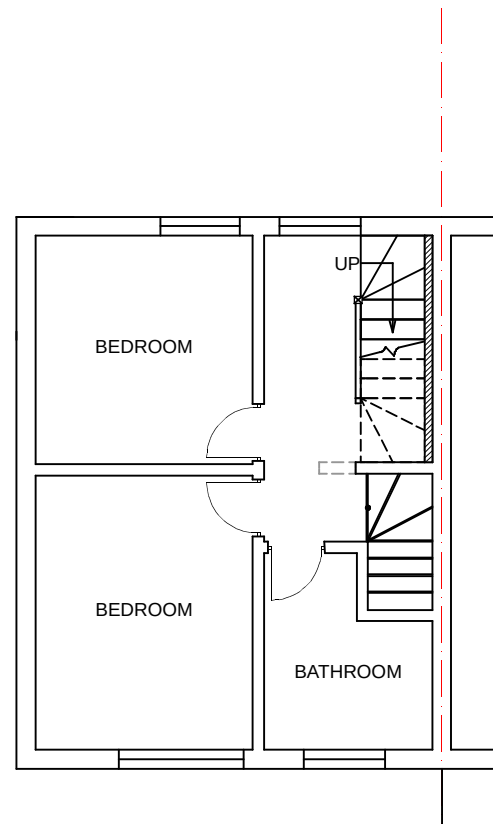

PROPOSED 1/F (1:100)

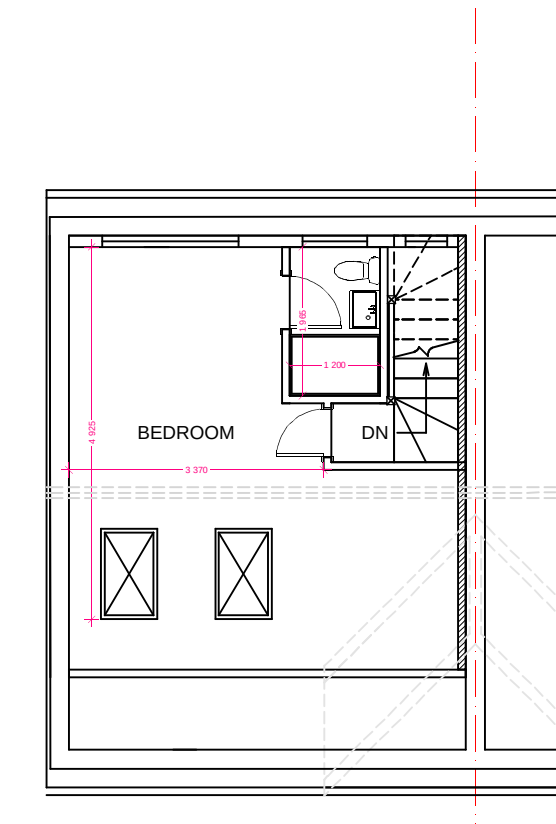


PROPOSED LOFT FLOOR (1:100)

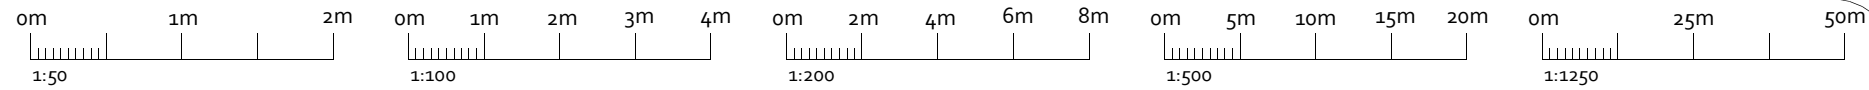

EXISTING REAR (1:100)

EXISTING FRONT (1:100)

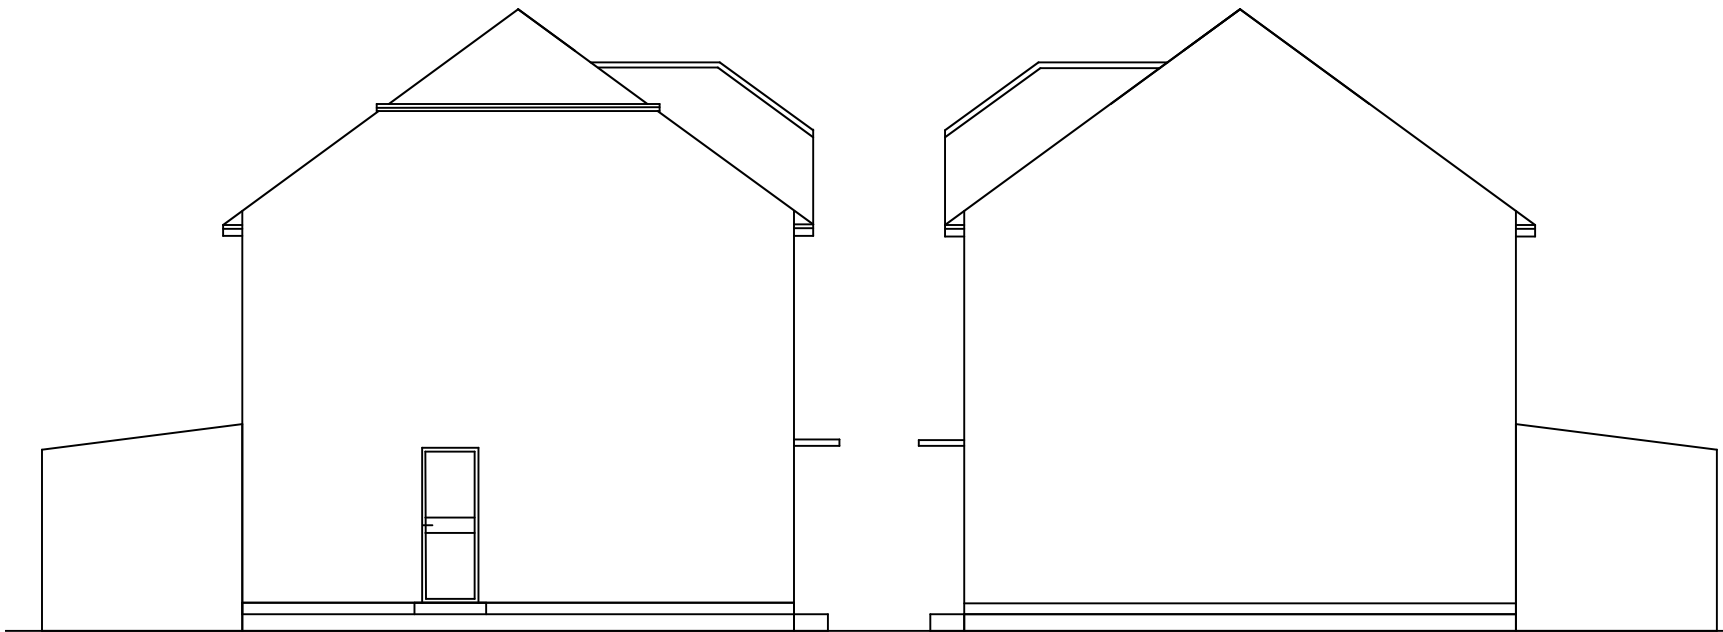


EXISTING SIDE (1:100)

EXISTING SIDE (1:100)



PROPOSED REAR (1:100)

PROPOSED FRONT (1:100)

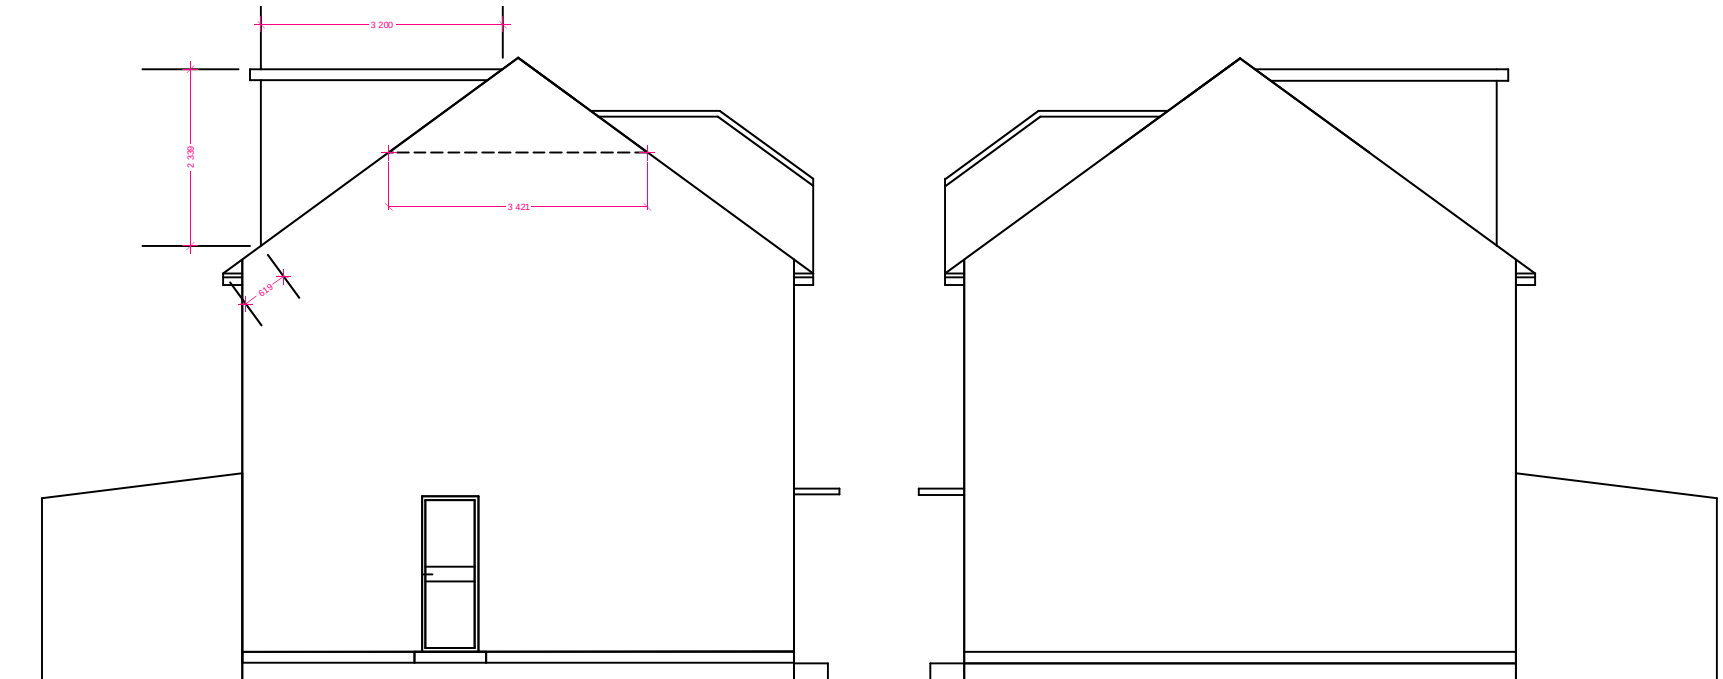

PROPOSED SIDE (1:100)

PROPOSED SIDE (1:100)

ALL MATERIALS TO MATCH EXISTING

LOFT VOLUME CALCULATIONS:

HIP-TO-GABLE VOL.	=	1.16	m3	(1)
REAR DORMER VOL.	=	20.6	m3	(2)
TOTAL VOL. INCREASE	=	21.75	m3	(3)



OPS Chartered Surveyors

17 Garvin Avenue | Beaconsfield | Bucks | HP9 1RD
info@ops-surveyors.co.uk
www.ops-surveyors.co.uk
Tel: 07881457903

Address: 65 HAIG ROAD, UXBRIDGE, UB8 3EQ
Drawing Ref.: 2019-65HR-LE-3
Applicant: Mr and Mrs Basra
Project: Loft Conversion

Date: 24/04/2019

Revision: 1.0A

Scales: 1:50,
1:100,1:200,1:500,1:1250
@ISO A3 (297 x 420)

Sheet # 3 / 3