

NOTES
CONTRACTORS MUST VERIFY ALL DIMENSIONS ON SITE BEFORE
COMMENCING ANY WORK ON SHOP DRAWINGS
DO NOT SCALE FROM THIS DRAWING
RS ATTRA COPYRIGHT

- Notes:
1. All dimensions to be verified on site and any discrepancy reported to the client
 2. This drawing to be read in conjunction with all relevant drawings

owners to serve party wall act notice on owners of adjacent property and obtain written agreement, prior to commencement of any works

client/builder to obtain all planning permission approvals from the relevant authority, commencement of building works prior to the planning & building control approvals is to client/builders own risk

roof lights:
final size and position of roof lights to clients requirements

all rainwater guttering, down pipes locations to be confirmed by architect & not to encroach neighbors property

client/builder to liaise with local water board for any new works on or within the public sewer or drain runs and obtain approval from the local authority prior to commencement of any works

Proposed Part First Floor Rear Extension

REV	A	AMENDMENT	04.02.22	RS	CHND
Planning Issue					



Scale Bar

CLIENT
Shamsher Singh


PROJECT
119 Cleave Avenue
Hayes - Middlesex
UB3 4HD

DRAWING TITLE
Proposed Part Double Storey
Rear Extension
Proposed Elevations
Sheet 4


SCALE	DRAWN BY	CHECKED	DATE
1:50 @ A1	RS	RS	04.02.22
1:100 @ A3			

DRAWING NUMBER
2022 - 10- 04


REVISION
A

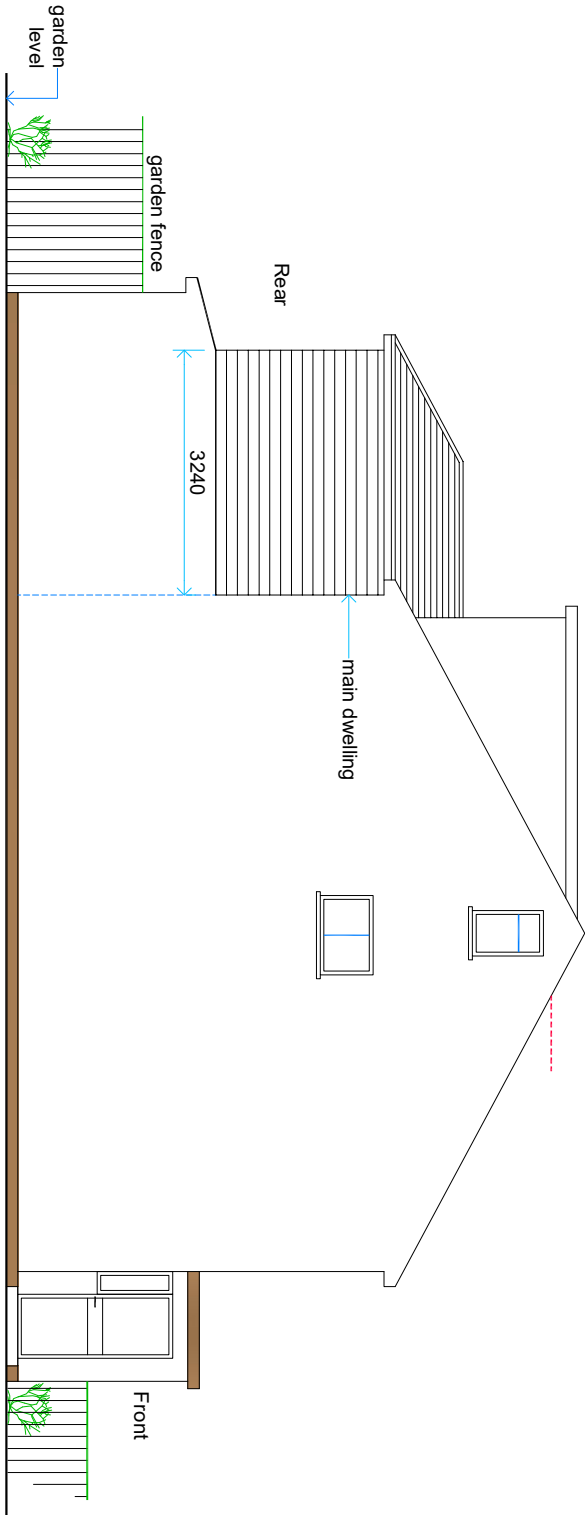

all new facing
brickwork/render, roof tiles
to match existing dwelling

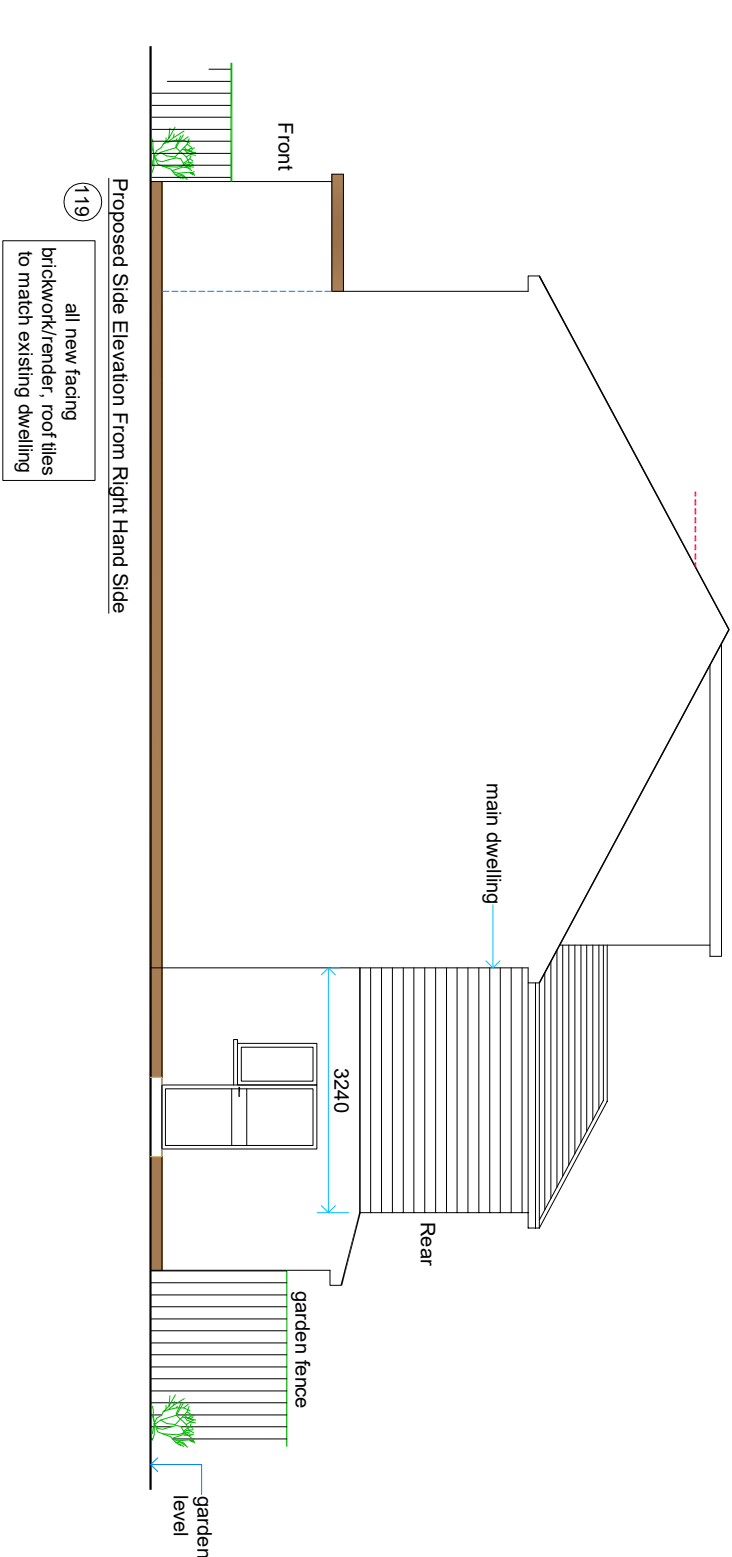

all new facing
brickwork/render, roof tiles
to match existing dwelling

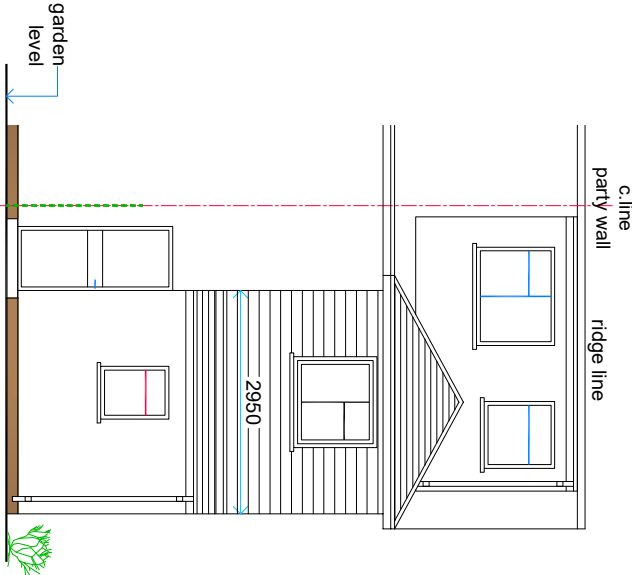

all new facing
brickwork/render, roof tiles
to match existing dwelling

DRAWING STATUS
Planning Issue