


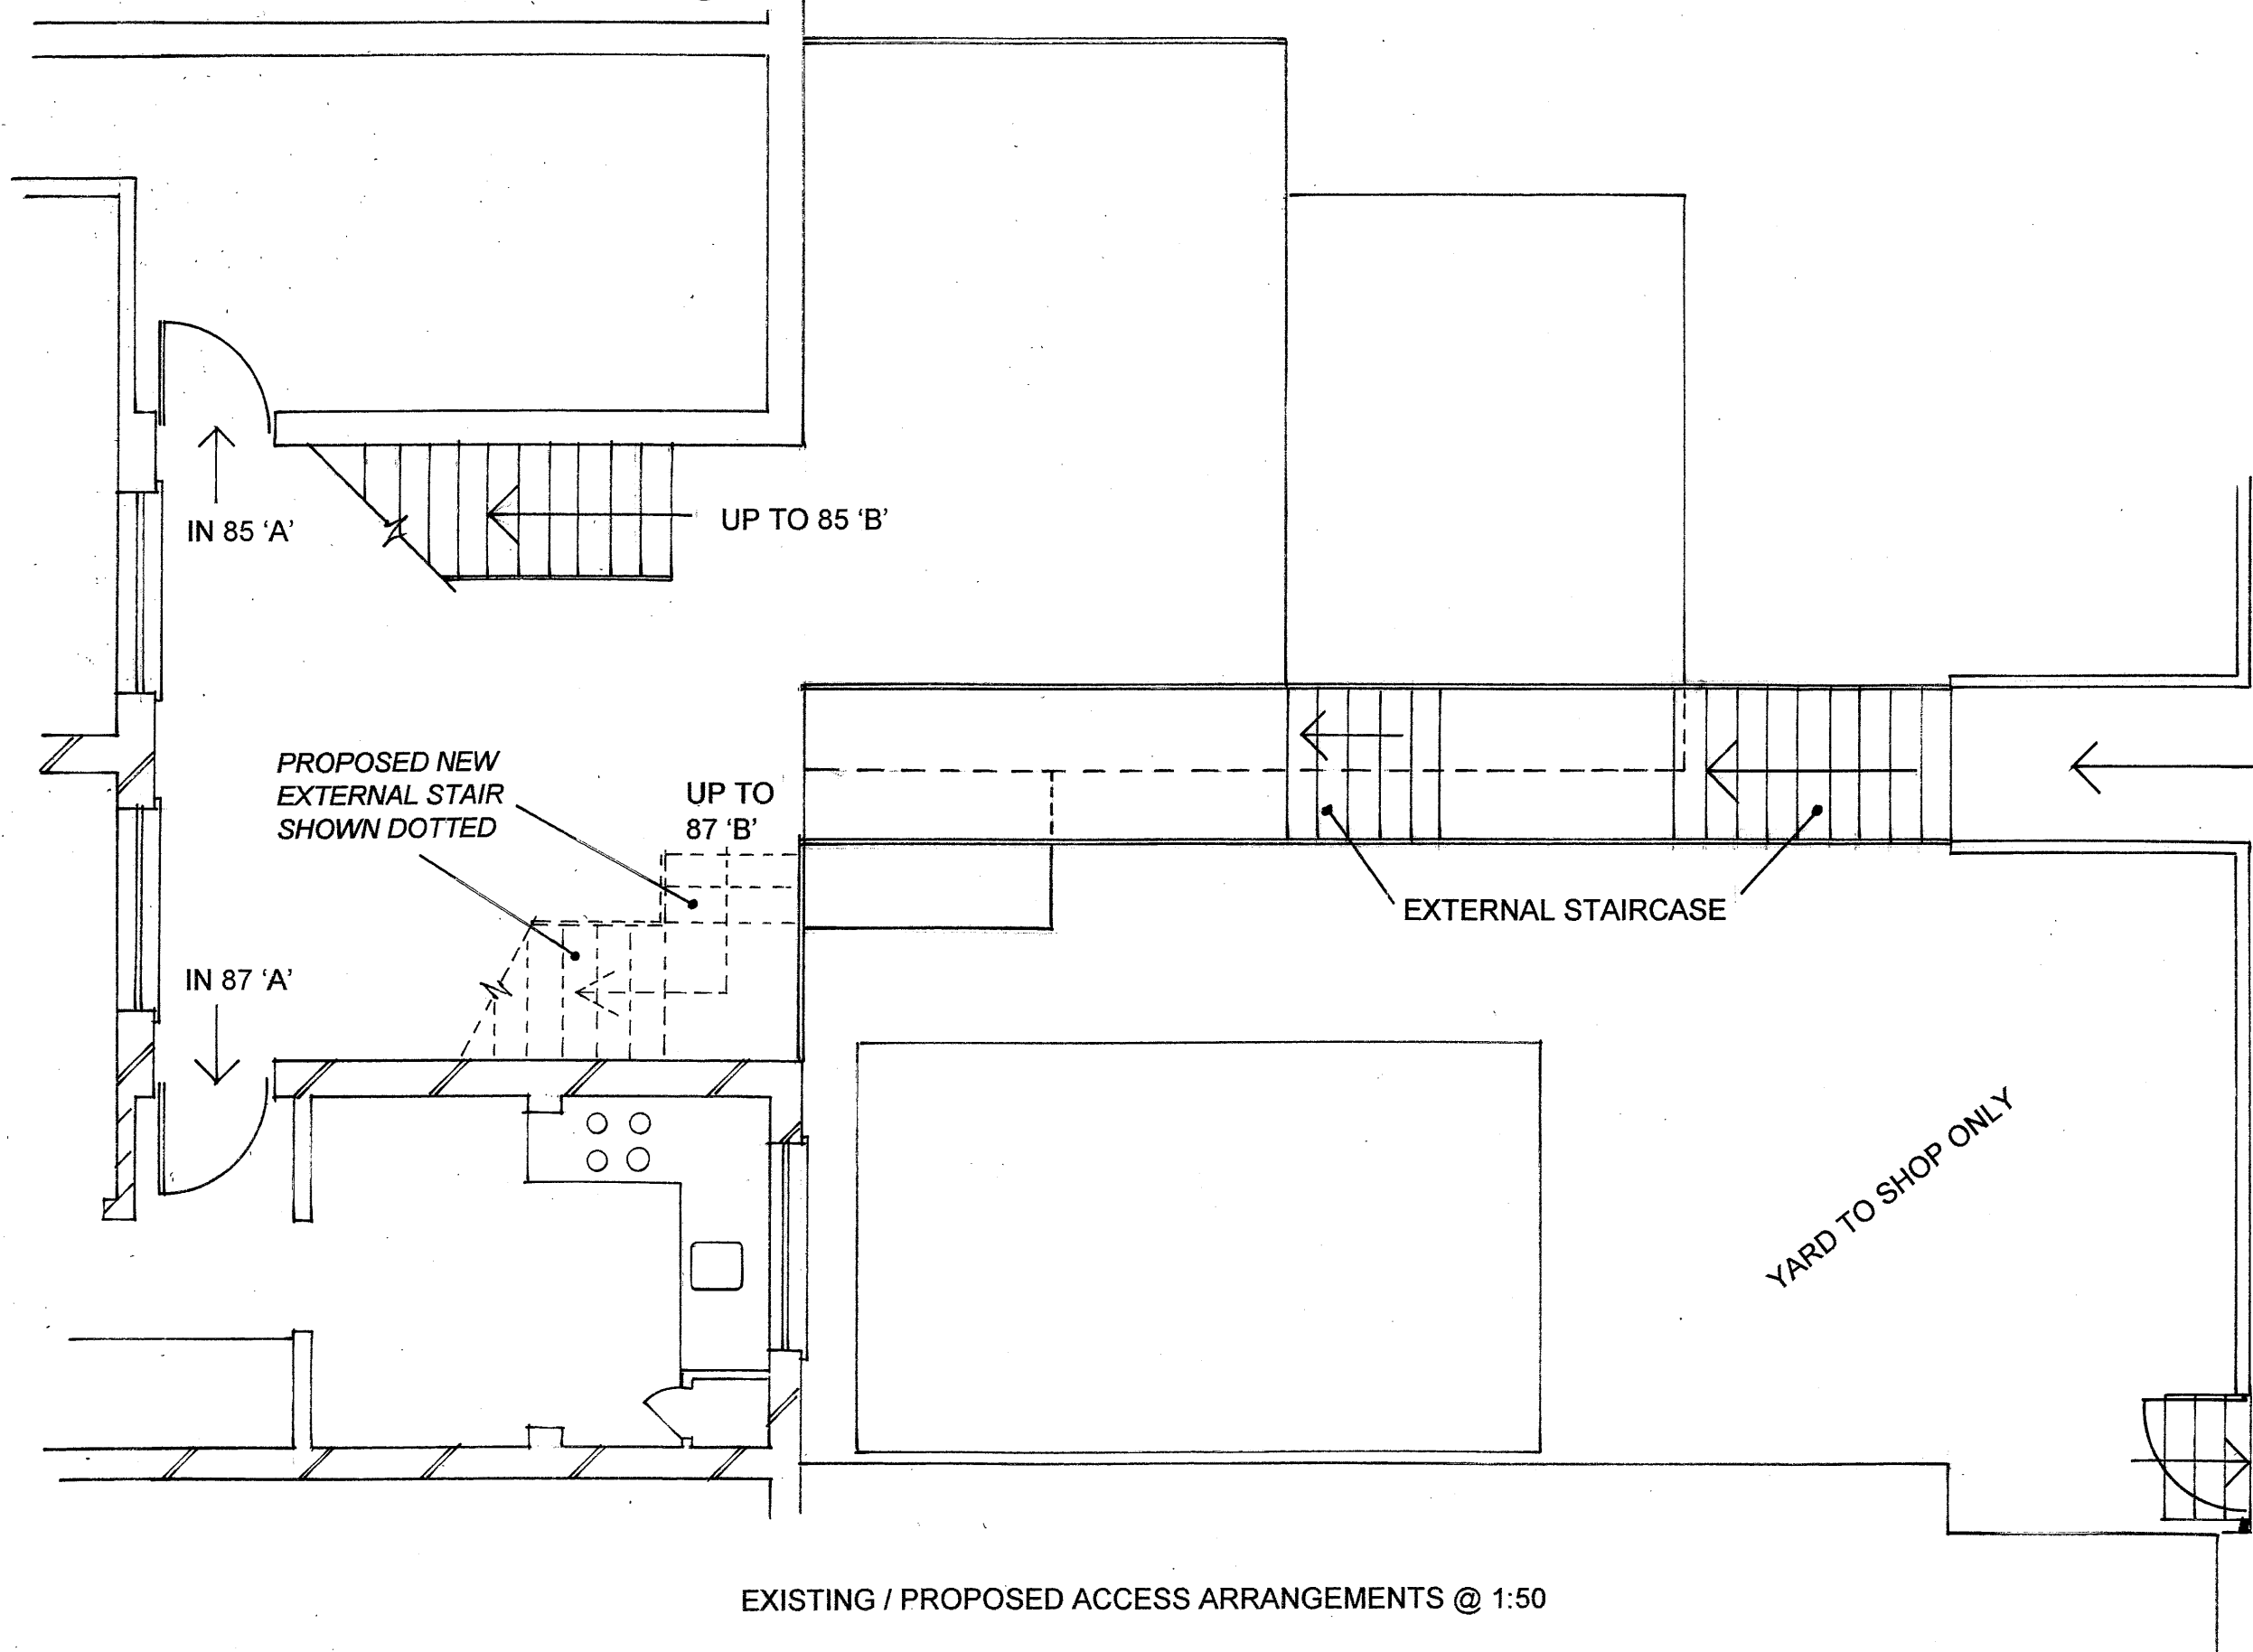

Scale bar 6.0m @ 1:50



SITE: 87 'A' VICTORIA ROAD RUISLIP HA4 9BH	
PROPOSAL: CONVERSION OF EXISTING MAISONETTE INTO TWO SELF CONTAINED FLATS INCLUDING NEW EXTERNAL STAIRCASE.	
DWG. TITLE: EXISTING / PROPOSED REAR ACCESS ARRANGEMENTS	
SCALE: 1:50 @ A3	
DWG. NO. 0519 / MO / 04	REV:

Telephone: 020 8578 0155
Mobile: 07976 510827
Email: paulwyman@aol.com
www.pdsplanning.co.uk