


OAKDENE ROAD

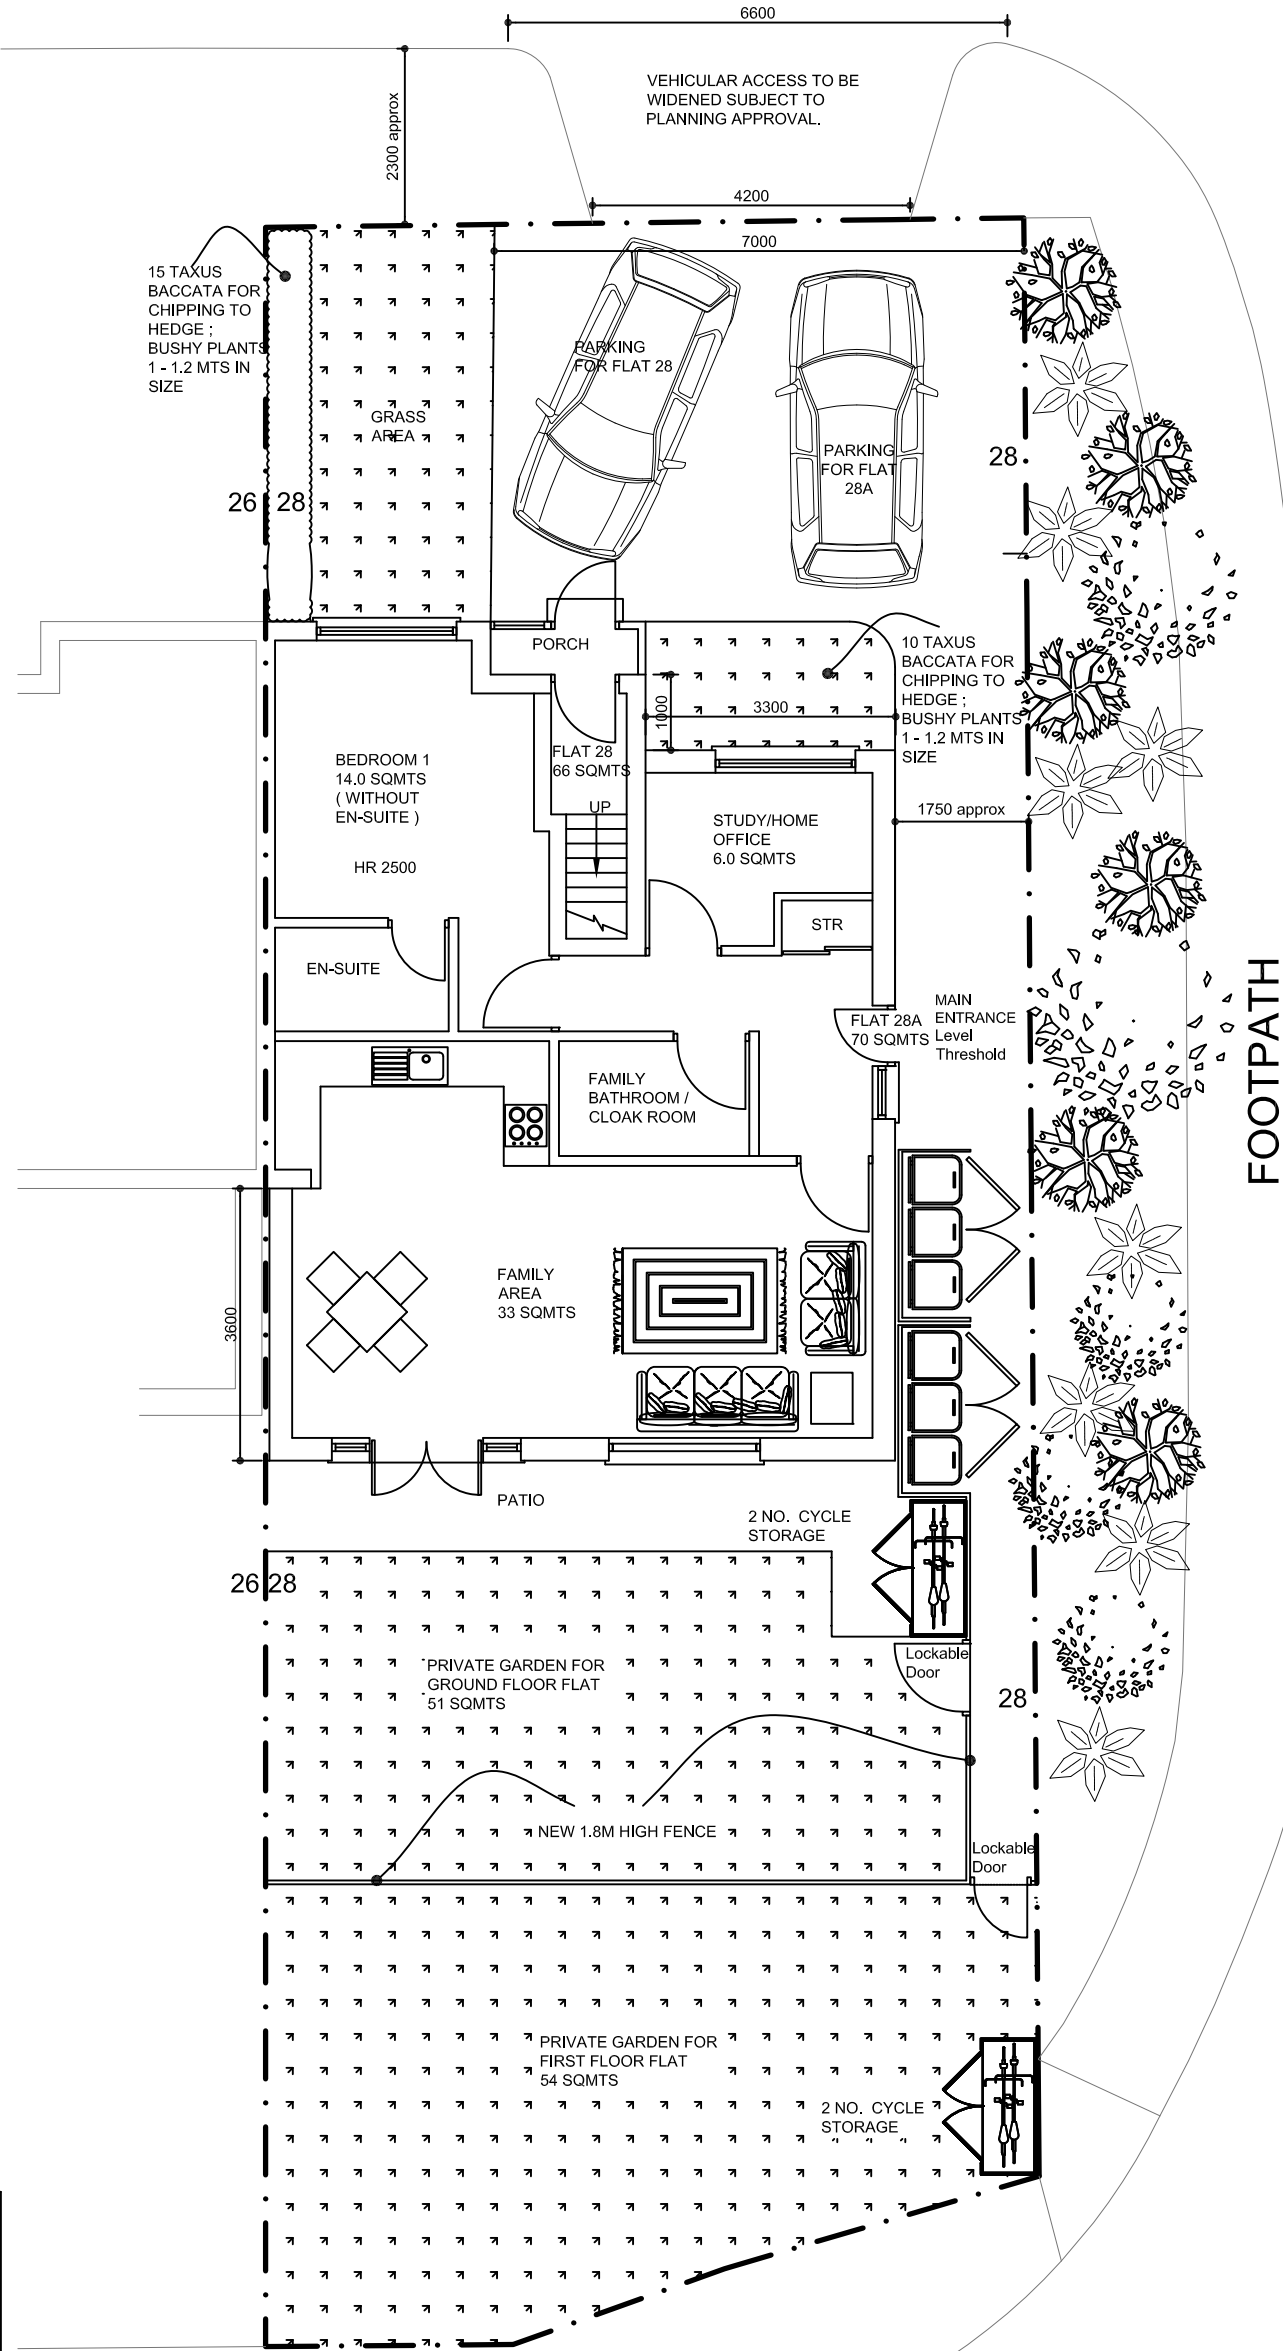

HARD LANDSCAPE:
HANSON Aquaflow Permeable block paving;colour- Charcoal or similar to be used for front court. Bedding layer to be 50mm of 2-6mm cleanstone and Sub base is to consist of Inbitex (Thermally bonded nonwoven geotextile developed to optimise the cleansing of water entering the system), 150mm of MOT Type 3 aggregate base (Pure crushed granite or limestone, 40mm product screened to create reduced fines aggregate) and Optional SC intergrid (For heavy traffic areas).

EVERGREEN DRIVE

FOOTPATH

PROPOSED GROUND FLOOR PLAN

