



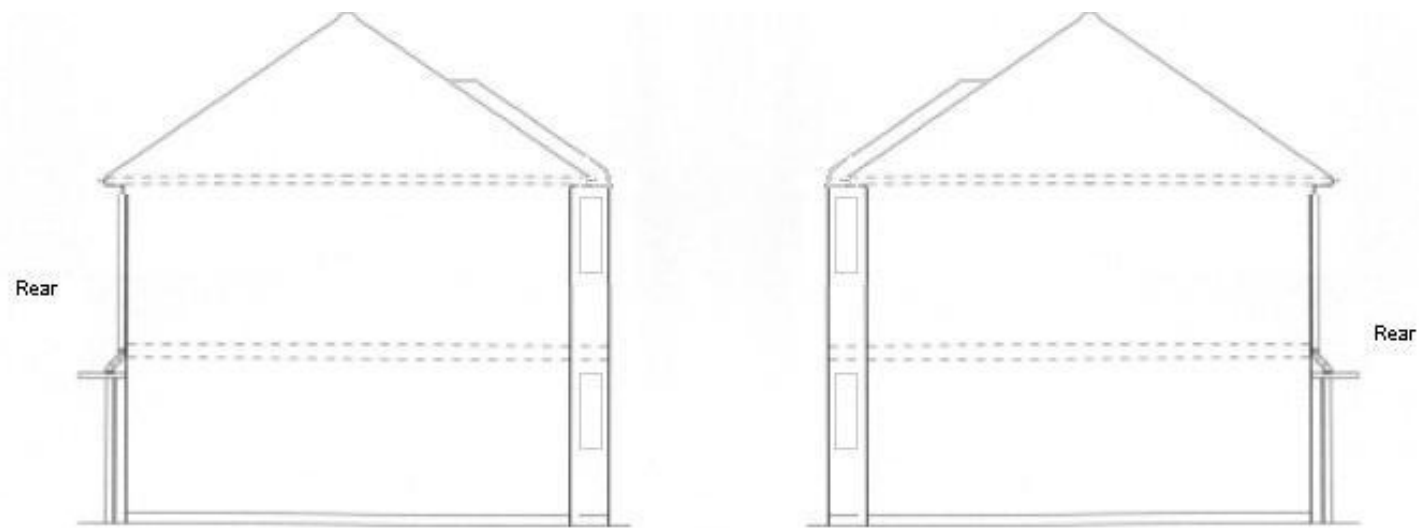

EXISTING SIDE ELEVATIONS

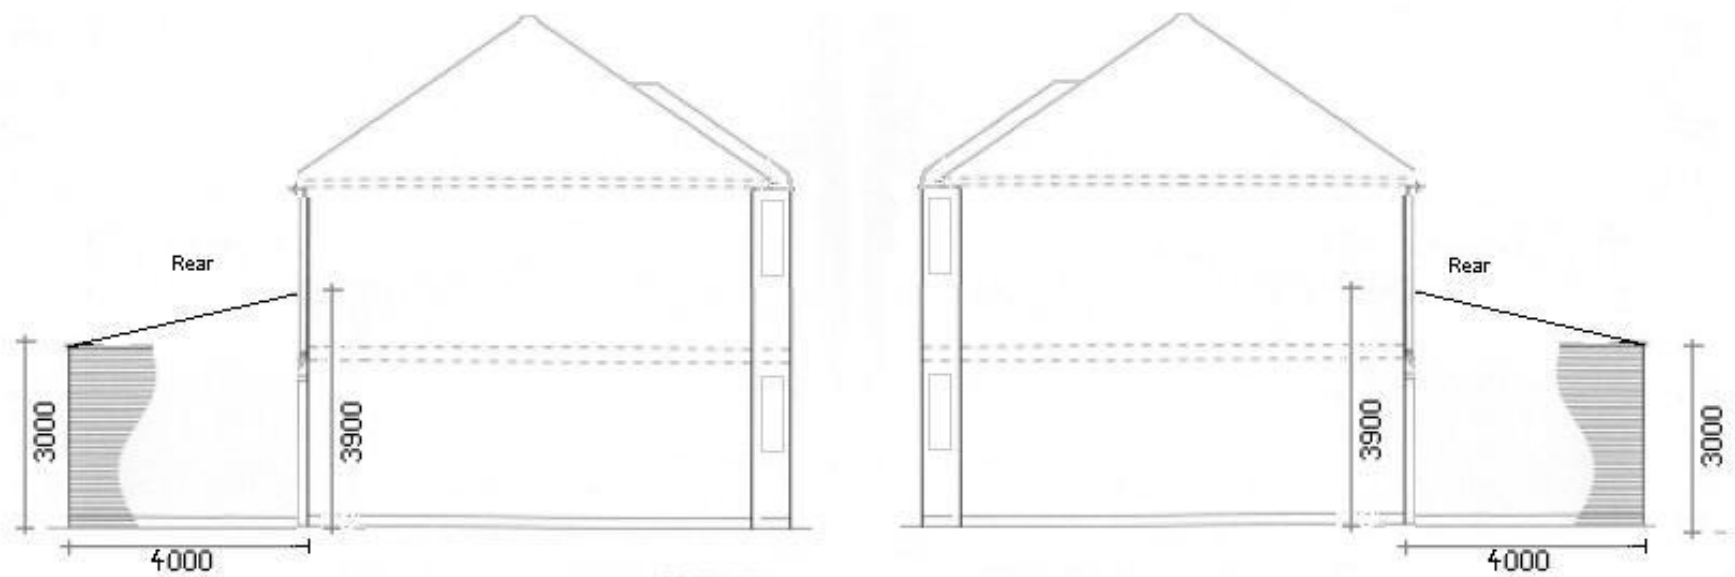

PROPOSED