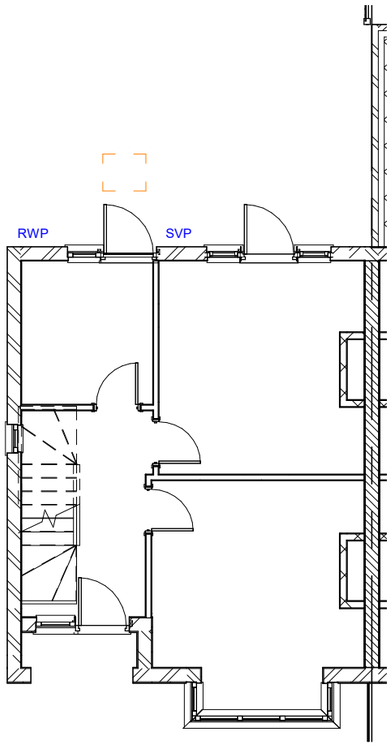

1 **Ground Floor**
1 : 100

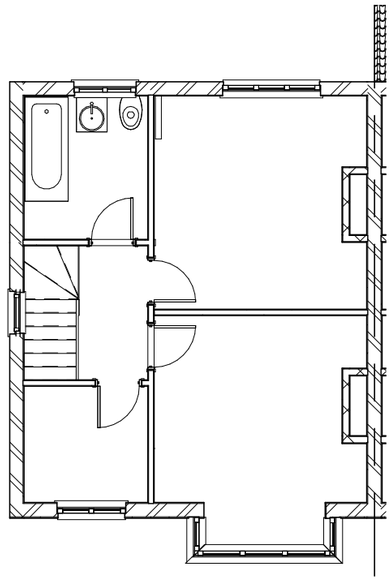

2 **First Floor**
1 : 100



3 **Front Elevation**
1 : 100



4 **Left Elevation**
1 : 100



5 **Rear Elevation**
1 : 100

General Notes
The contractor must check all dimensions on site before commencing work and discrepancies must be immediately brought to the attention of Origin Custom Homes
All work must conform to current building regulations, BS Standards and NHBC standards. These drawings are to be read in conjunction with all relevant designer,engineer or specialist drawings and specifications.
All dimensions are in millimeters unless stated otherwise. All materials are to be used and installed in strict compliance with the relevant manufacturer's recommendations and installation guide.
The Drawings are not to be reproduced/copied by any party prior to written concent being issued by Origin Custom Homes. All intelectual property remains ownership of Origin Custom Homes.

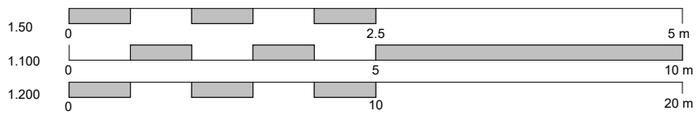

ORIGIN LTD
CUSTOM HOMES
Design | Project Management | Build
www.origincustomhomes.com

Sarabdeep	134 Long Lane
Existing Floorplan and Elevation 14/07/2020 12:51:47 PM	A101 Document (A3)

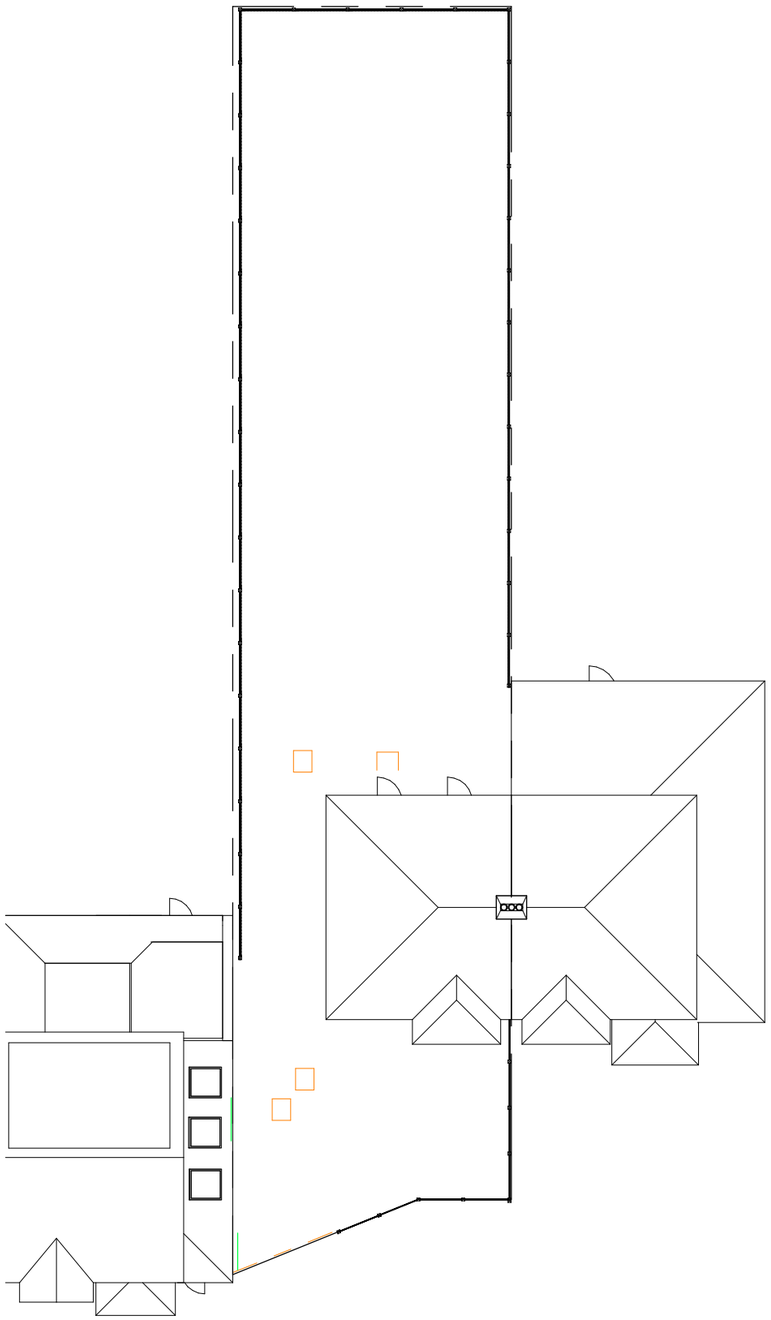

1 **Site Plan**
1 : 200

General Notes
The contractor must check all dimensions on site before commencing work and discrepancies must be immediately brought to the attention of Origin Custom Homes
All work must conform to current building regulations, BS Standards and NHBC standards. These drawings are to be read in conjunction with all relevant designer,engineer or specialist drawings and specifications.
All dimensions are in millimeters unless stated otherwise. All materials are to be used and installed in strict compliance with the relevant manufacturer's recommendations and installation guide.
The Drawings are not to be reproduced/copied by any party prior to written concent being issued by Origin Custom Homes. All intelectual property remains ownership of Origin Custom Homes.

1.50 0 2.5 5 m
1.100 0 5 10 m
1.200 0 10 20 m

ORIGIN CUSTOM HOMES LTD
Design | Project Management | Build
www.origincustomhomes.com

Sarabdeep	134 Long Lane
Existing Site Plan 14/07/2020 12:51:50 PM	A102 Document (A3)

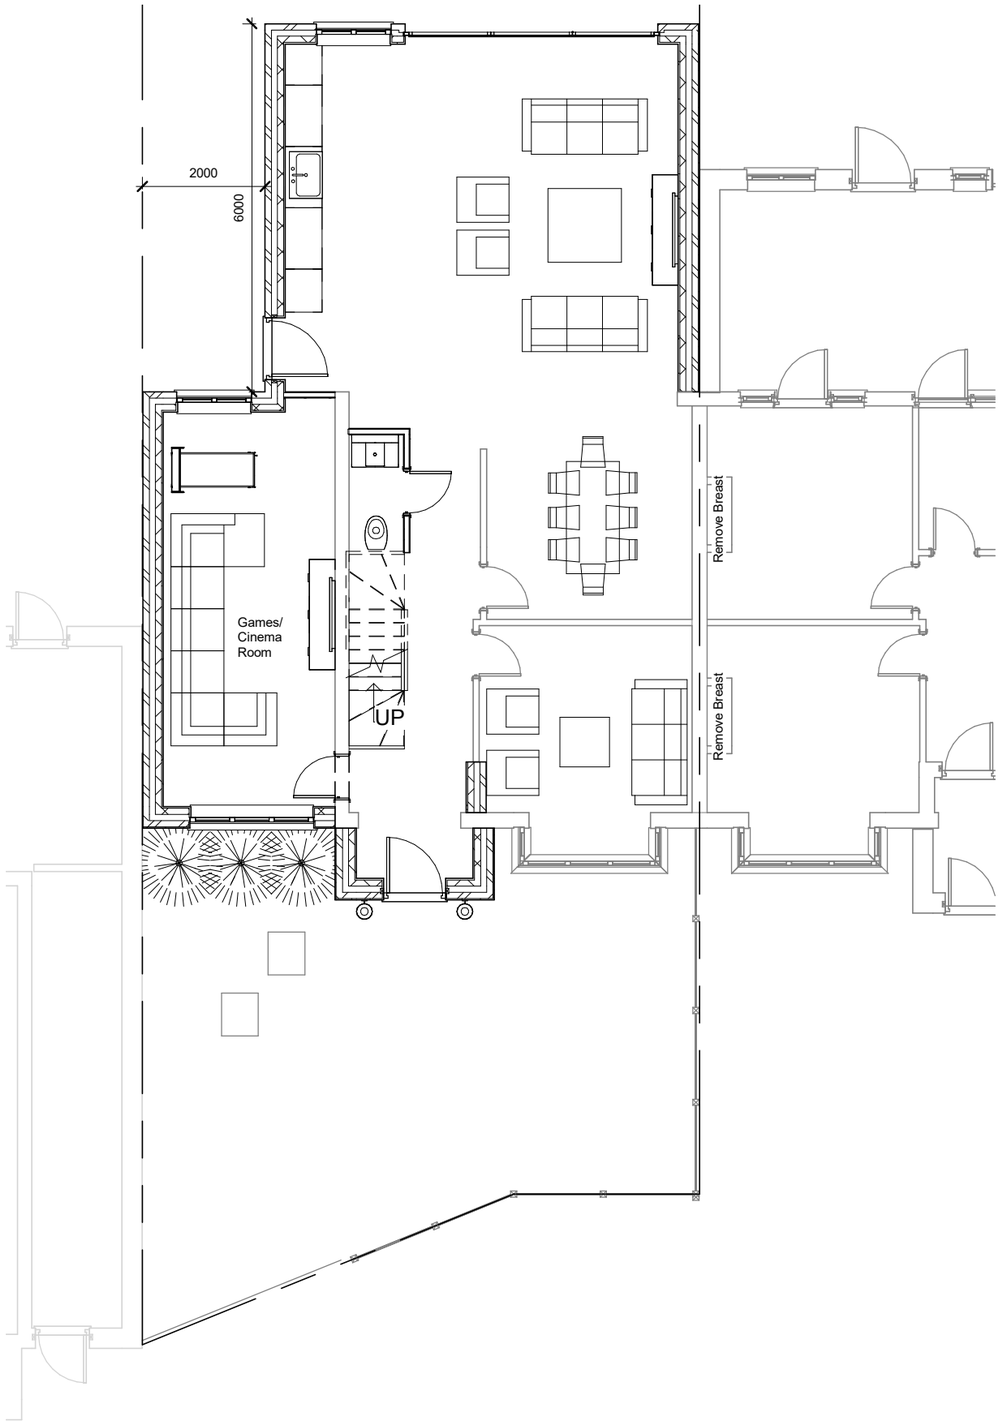

1 Ground Floor
1 : 100

'Previous application's Officer's report in regards'
to double storey extension:
74860/APP/2019/3350

"While the first floor extension would protrude beyond the rear elevation by 2m and set off from the shared boundary, it is not considered to harm the amenity of the neighbouring properties"

Precedence for proposed Ground Floor extension - 164 Long lane single storey extension: : 64362/APP/2016/3562
a 6m deep Ground floor extension having similar spacing of around 2m to Neighbour 166, which has no existing rear extension. The case of f icer determined - "Given the degree of separation between the proposed extension and adjacent property at 166 to the North East, the proposal is not considered to result in an unacceptable loss of amenity to the occupants of this property"

Similarly 75451/APP/2020 6m deep single storey rear extension for 6 Marlborough Road UB10 0PR. Similar gap and impact to Neighbour No. 4, which is set forward approx 3m (increasing visibility of the proposed extension to No.4) and the application was approved.

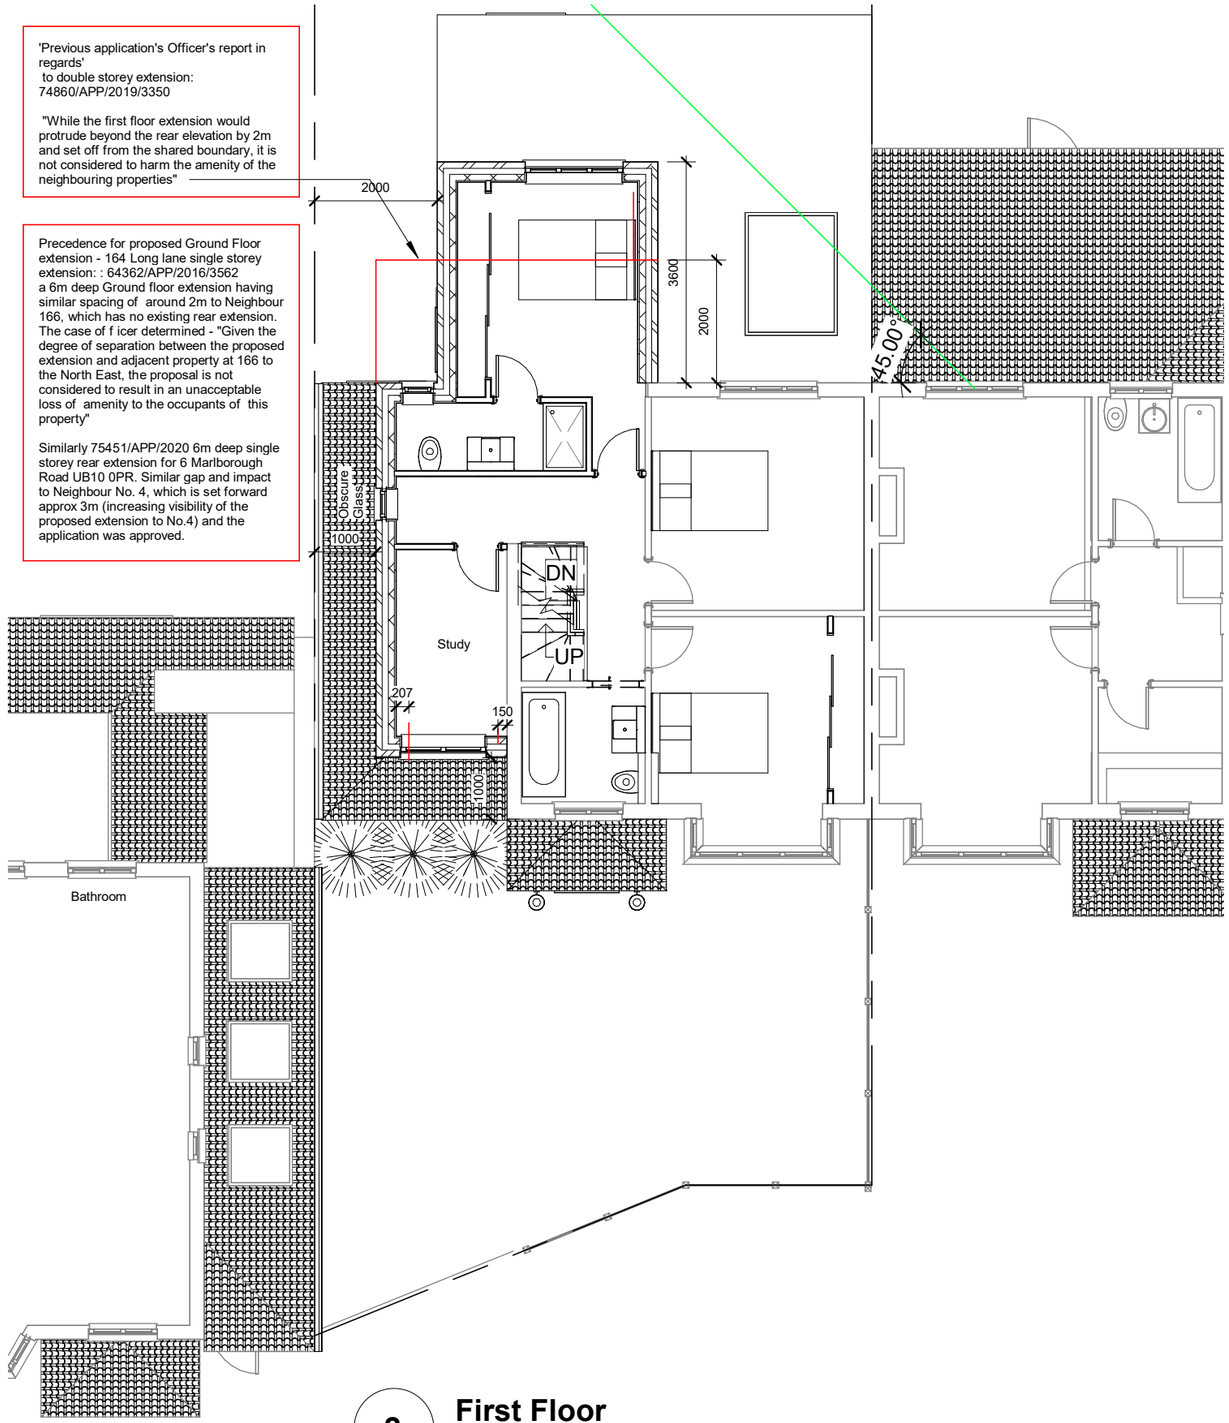

2 First Floor
1 : 100

General Notes
The contractor must check all dimensions on site before commencing work and discrepancies must be immediately brought to the attention of Origin Custom Homes
All work must conform to current building regulations, BS Standards and NHBC standards. These drawings are to be read in conjunction with all relevant designer,engineer or specialist drawings and specifications.
All dimensions are in millimeters unless stated otherwise. All materials are to be used and installed in strict compliance with the relevant manufacturer's recommendations and installation guide.
The Drawings are not to be reproduced/copied by any party prior to written concent being issued by Origin Custom Homes. All intelectual property remains ownership of Origin Custom Homes.

1.50 0 2.5 5 m
1.100 0 5 10 m
1.200 0 10 20 m

ORIGIN CUSTOM HOMES LTD
Design | Project Management | Build
www.origincustomhomes.com

Sarabdeep	134 Long Lane
Proposed Floorplan 14/07/2020 12:51:51 PM	A103 Document (A3)

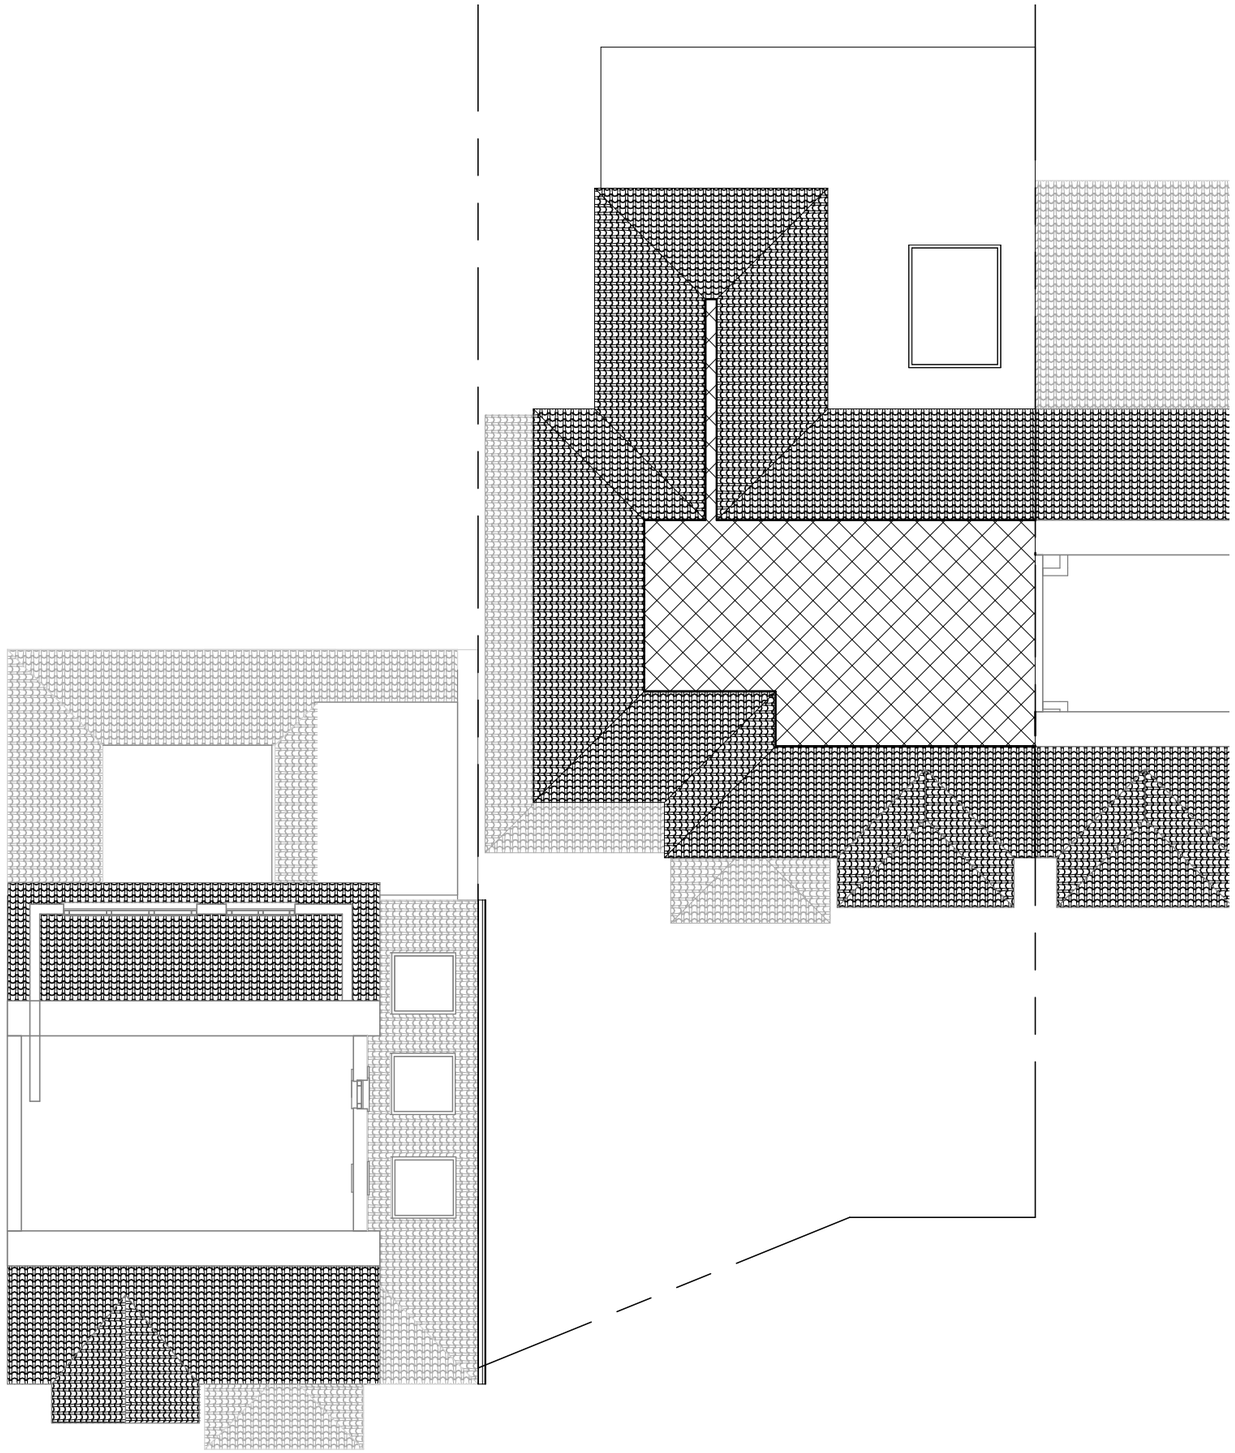

1 **Second Floor**
1 : 100

General Notes
The contractor must check all dimensions on site before commencing work and discrepancies must be immediately brought to the attention of Origin Custom Homes
All work must conform to current building regulations, BS Standards and NHBC standards. These drawings are to be read in conjunction with all relevant designer,engineer or specialist drawings and specifications.
All dimensions are in millimeters unless stated otherwise. All materials are to be used and installed in strict compliance with the relevant manufacturer's recommendations and installation guide.
The Drawings are not to be reproduced/copied by any party prior to written concent being issued by Origin Custom Homes. All intelectual property remains ownership of Origin Custom Homes.

1.50 0 2.5 5 m
1.100 0 5 10 m
1.200 0 10 20 m

ORIGIN LTD CUSTOM HOMES
Design | Project Management | Build
www.origincustomhomes.com

Sarabdeep	134 Long Lane
Proposed Floorplan 14/07/2020 12:51:54 PM	A104 Document (A3)



1 Front Elevation
1 : 100

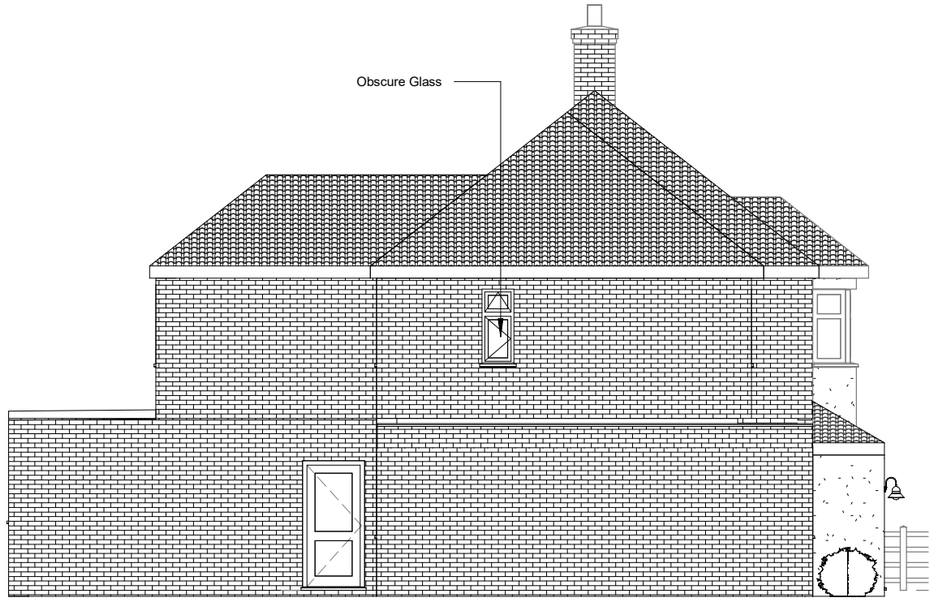

2 Left Elevation
1 : 100

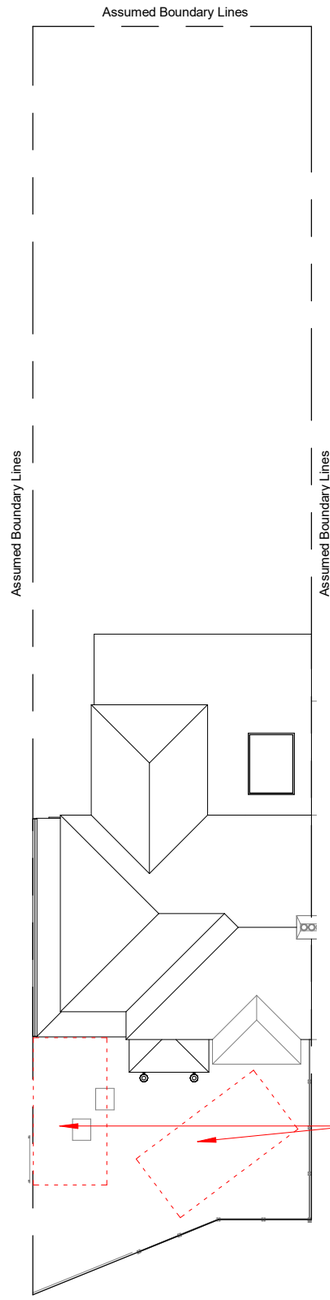

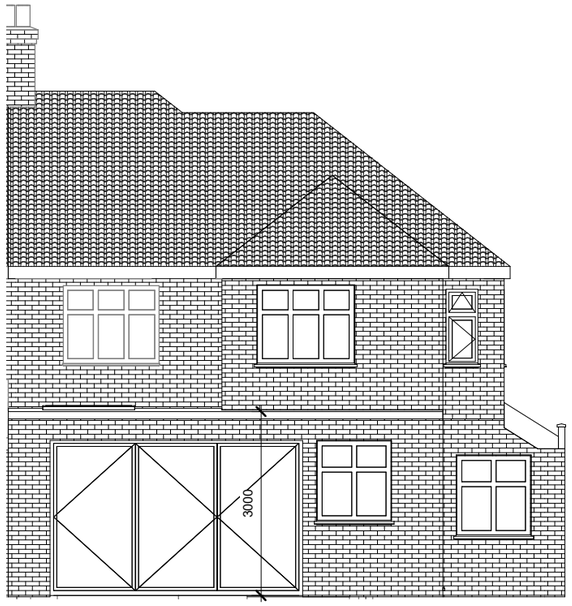

3 Rear Elevation
1 : 100

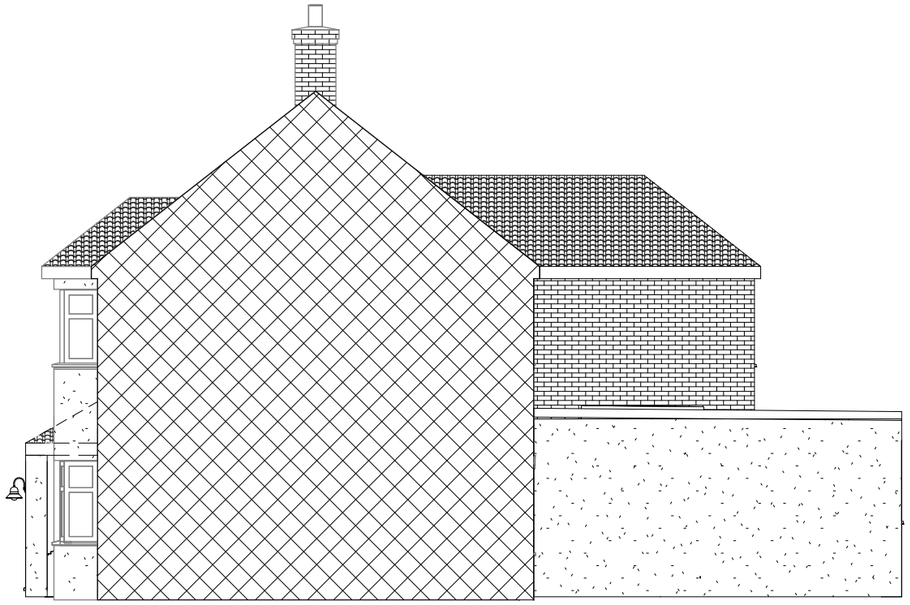

4 Right Elevation
1 : 100

5 Site/Roof Plan
1 : 200

General Notes
The contractor must check all dimensions on site before commencing work and discrepancies must be immediately brought to the attention of Origin Custom Homes
All work must conform to current building regulations, BS Standards and NHBC standards. These drawings are to be read in conjunction with all relevant designer,engineer or specialist drawings and specifications.
All dimensions are in millimeters unless stated otherwise. All materials are to be used and installed in strict compliance with the relevant manufacturer's recommendations and installation guide.
The Drawings are not to be reproduced/copied by any party prior to written concent being issued by Origin Custom Homes. All intelectual property remains ownership of Origin Custom Homes.

1.50 — 0 — 2.5 — 5 m
1.100 — 0 — 5 — 10 m
1.200 — 0 — 10 — 20 m

ORIGIN CUSTOM HOMES LTD
Design | Project Management | Build
www.origincustomhomes.com

Sarabdeep	134 Long Lane
Proposed Elevations & Site Plan	A105
14/07/2020 12:52:00 PM	Document (A3)