



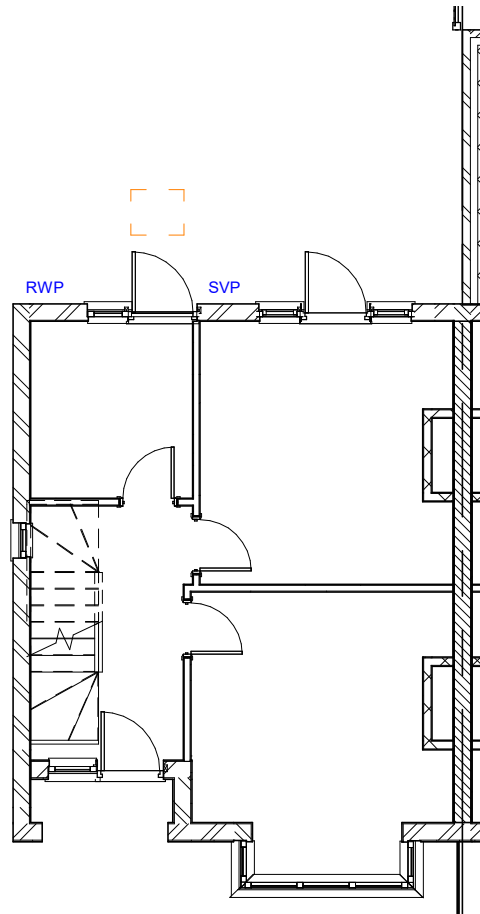


1 Ground Floor
1 : 100

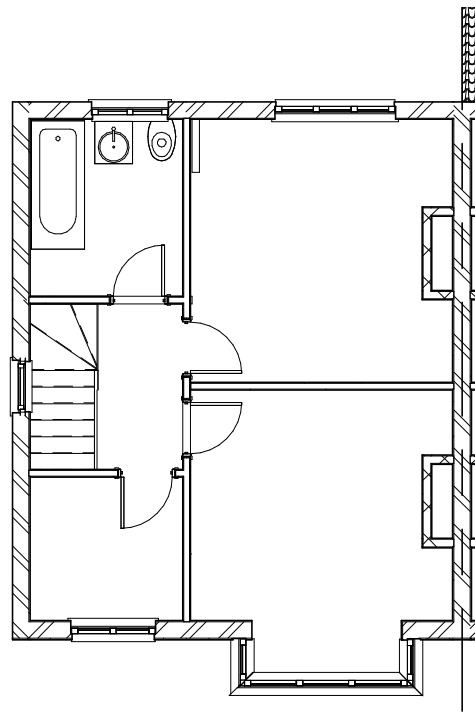

2 First Floor
1 : 100



3 Front Elevation
1 : 100

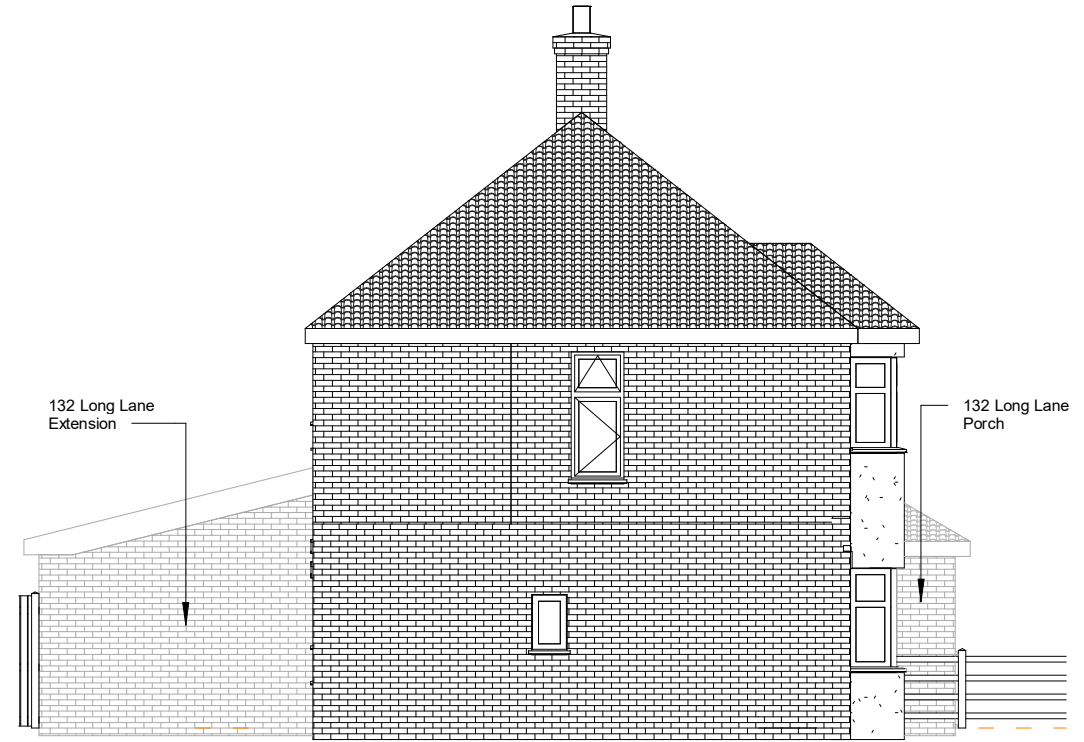


4 Left Elevation
1 : 100



5 Rear Elevation
1 : 100

General Notes
The contractor must check all dimensions on site before commencing work and discrepancies must be immediately brought to the attention of Origin Custom Homes
All work must conform to current building regulations, BS Standards and NHERC standards. These drawings are to be read in conjunction with all relevant designer, engineer or specialist drawings and specifications.
All dimensions are in millimeters unless stated otherwise. All materials are to be used and installed in strict compliance with the relevant manufacturer's recommendations and installation guide.
The Drawings are not to be reproduced/copied by any party prior to written consent being issued by Origin Custom Homes. All intellectual property remains ownership of Origin Custom Homes.

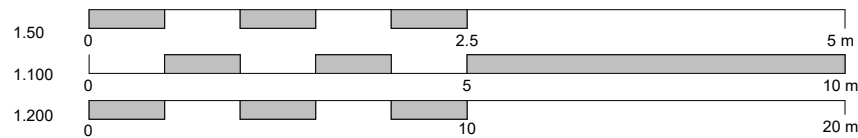

Design | Project Management | Build

www.origincustomhomes.com

Sarabdeep


134 Long Lane

Existing Floorplan and Elevation

06/08/2020 3:49:30 PM


A101

Document (A3)

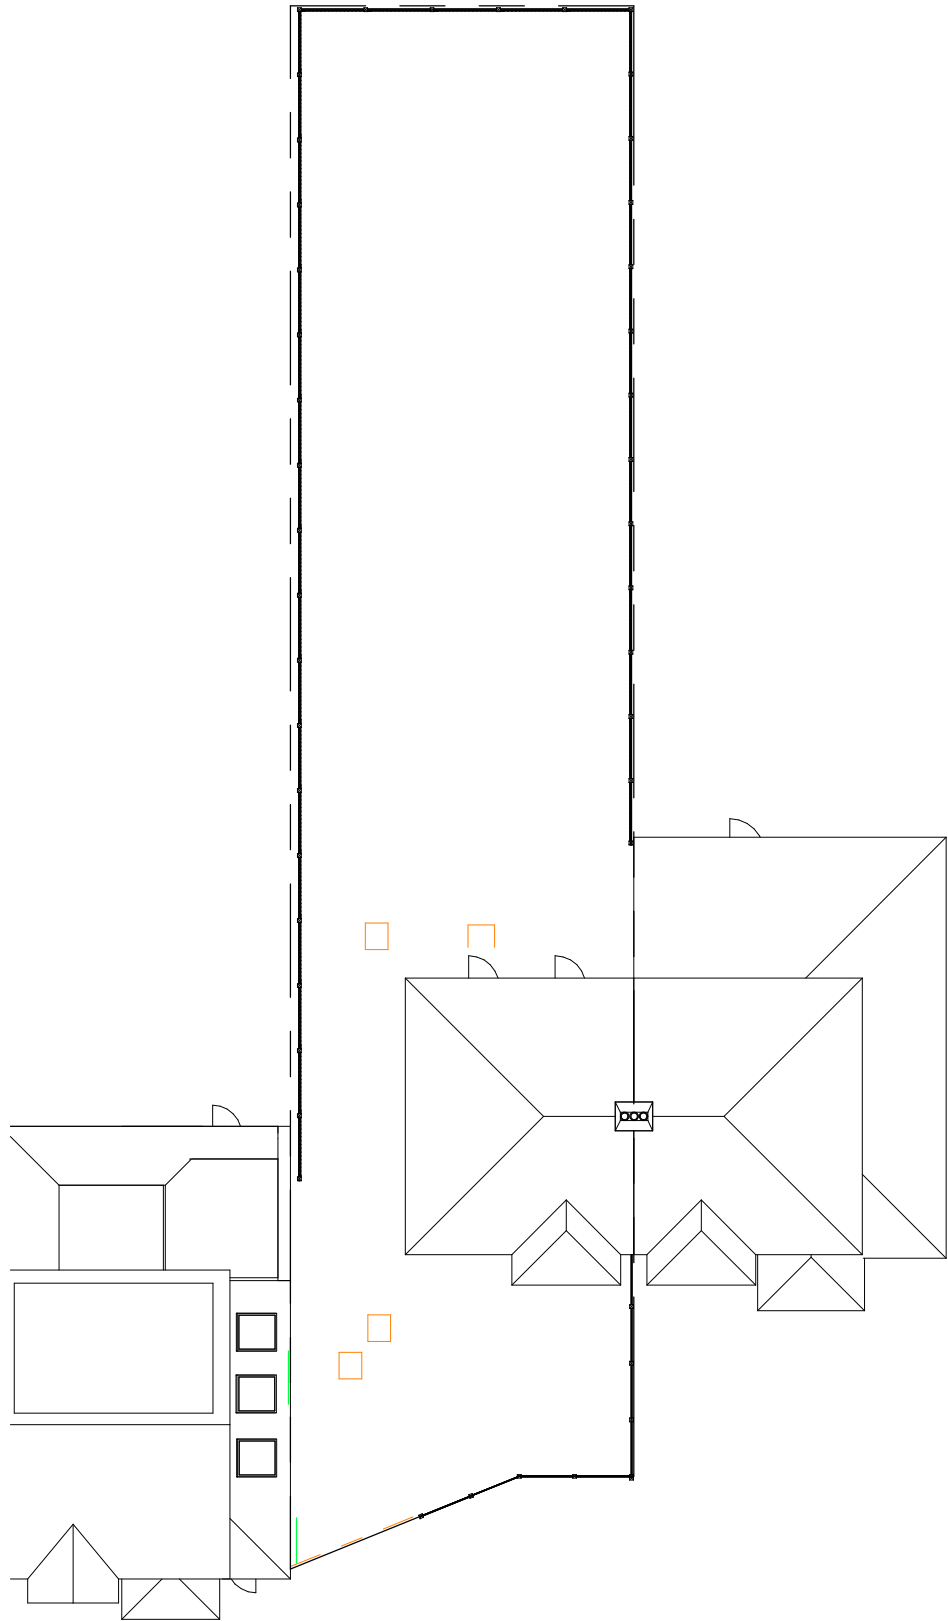

1 **Site Plan**
1 : 200

General Notes
The contractor must check all dimensions on site before commencing work and discrepancies must be immediately brought to the attention of Origin Custom Homes
All work must conform to current building regulations, BS Standards and NHBC standards. These drawings are to be read in conjunction with all relevant designer, engineer or specialist drawings and specifications.
All dimensions are in millimeters unless stated otherwise. All materials are to be used and installed in strict compliance with the relevant manufacturer's recommendations and installation guide.
The Drawings are not to be reproduced/copied by any party prior to written consent being issued by Origin Custom Homes. All intellectual property remains ownership of Origin Custom Homes.

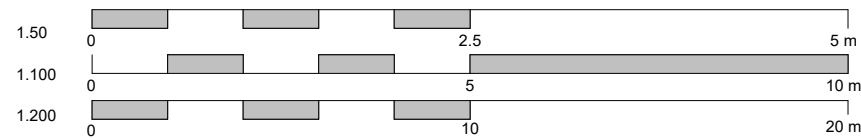

www.origincustomhomes.com

Sarabdeep


134 Long Lane

Existing Site Plan

06/08/2020 3:49:34 PM

A102


Document (A3)

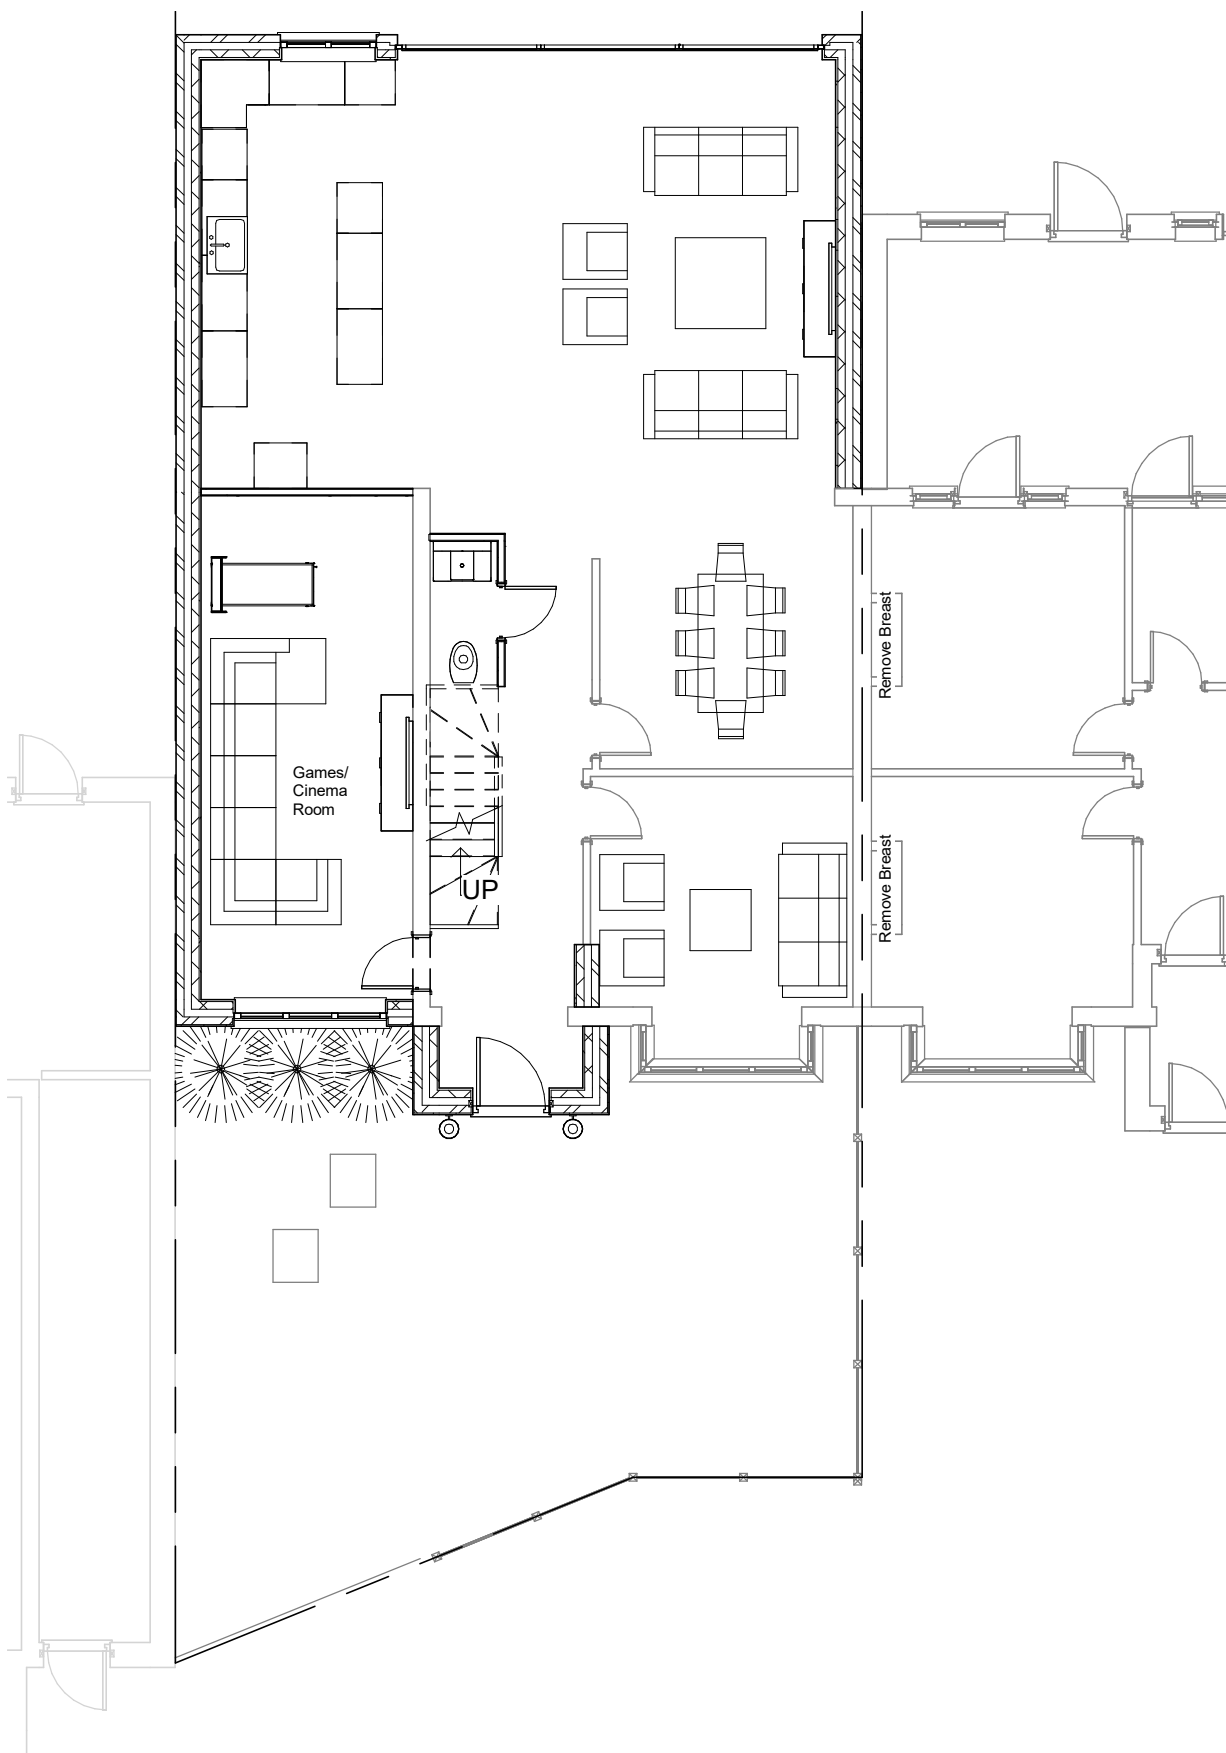

1

Ground Floor

1 : 100

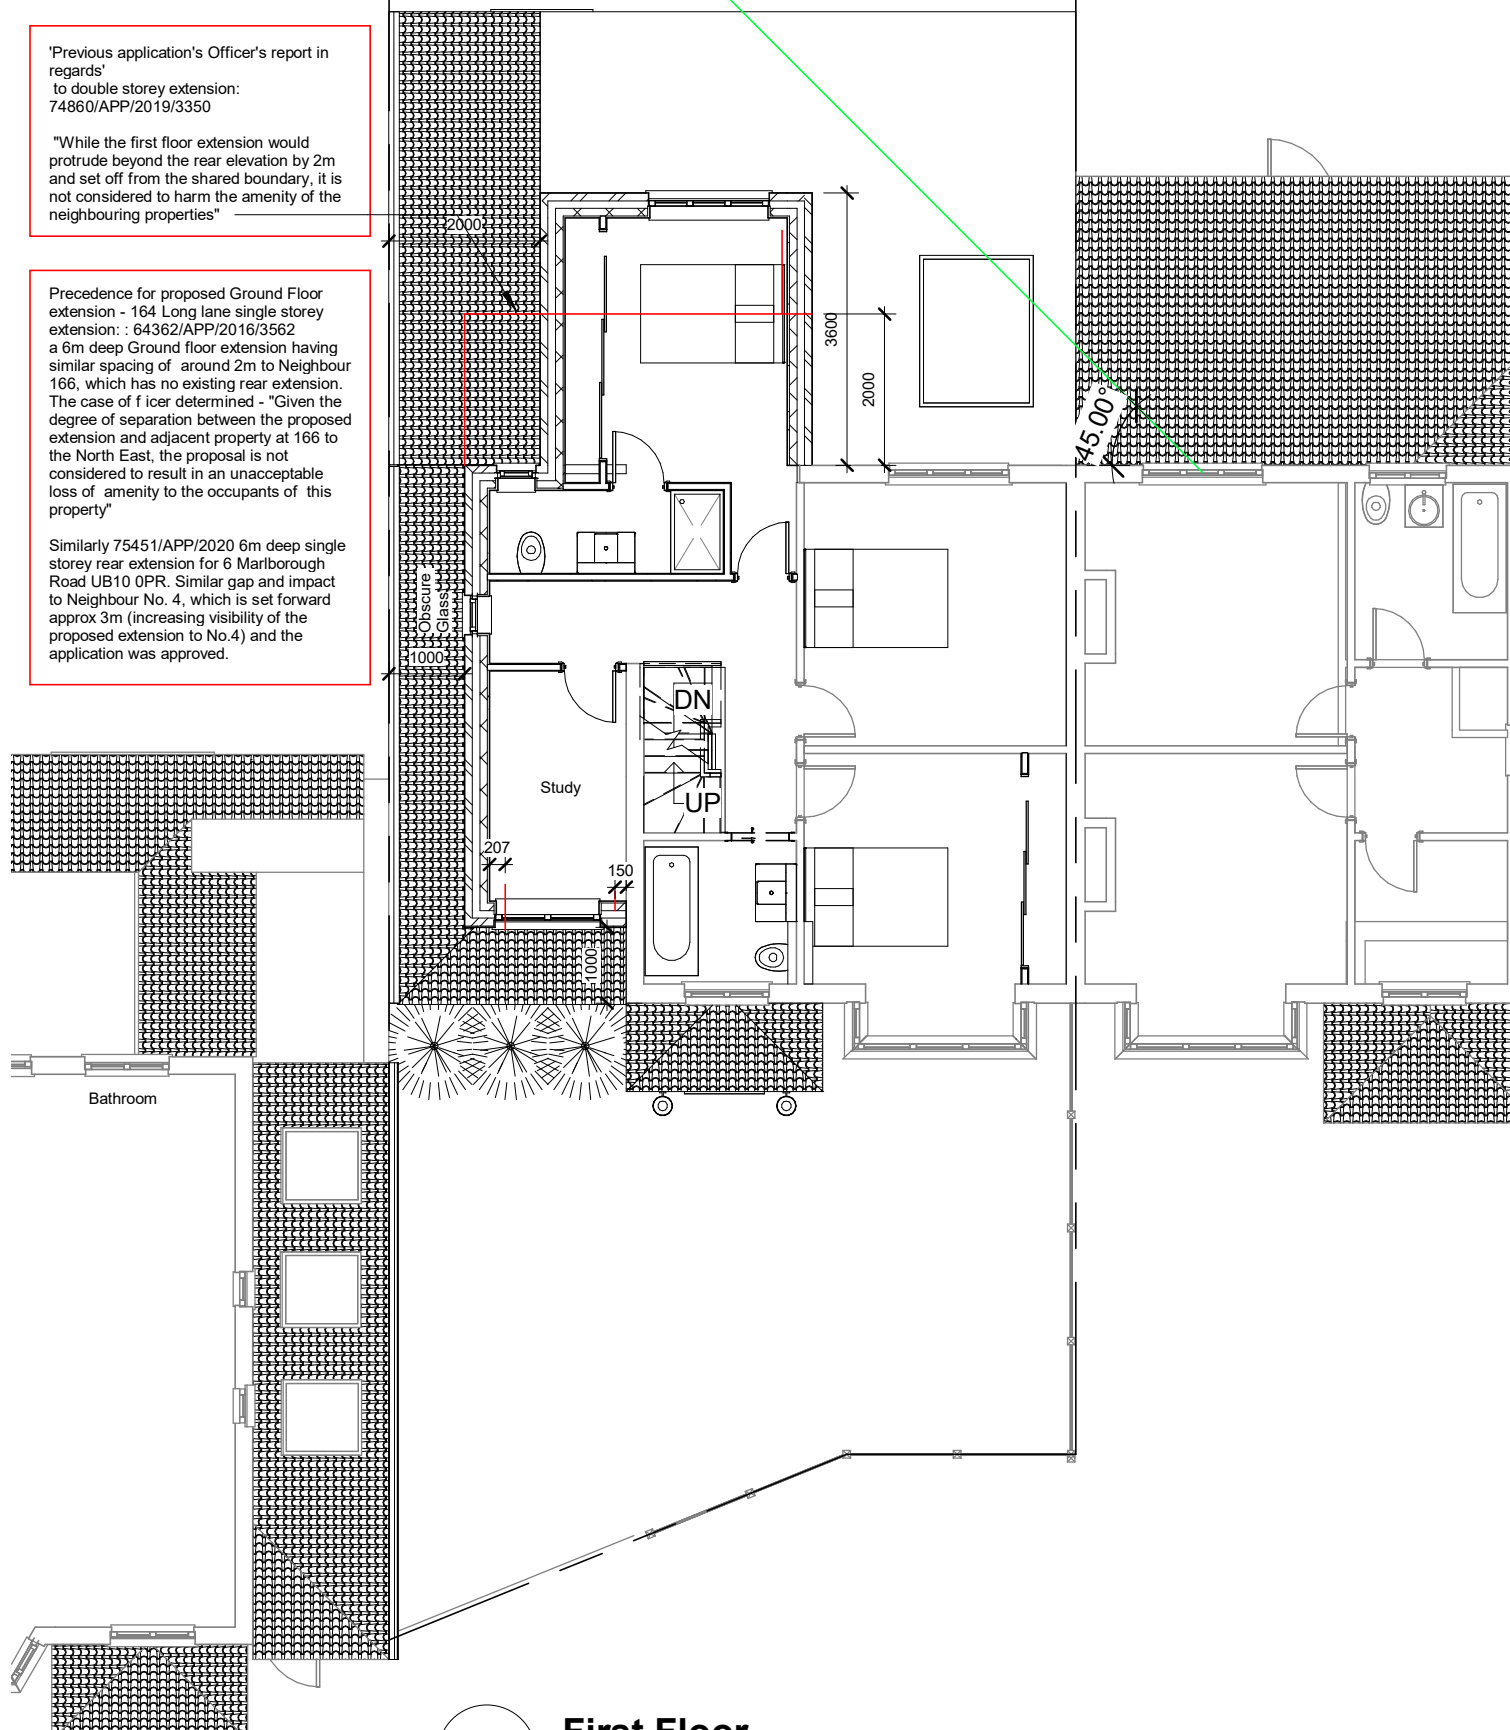


2

First Floor

1 : 100

General Notes
The contractor must check all dimensions on site before commencing work and discrepancies must be immediately brought to the attention of Origin Custom Homes
All work must conform to current building regulations, BS Standards and NHBC standards. These drawings are to be read in conjunction with all relevant designer, engineer or specialist drawings and specifications.
All dimensions are in millimeters unless stated otherwise. All materials are to be used and installed in strict compliance with the relevant manufacturer's recommendations and installation guide.
The Drawings are not to be reproduced/copied by any party prior to written consent being issued by Origin Custom Homes. All intellectual property remains ownership of Origin Custom Homes.

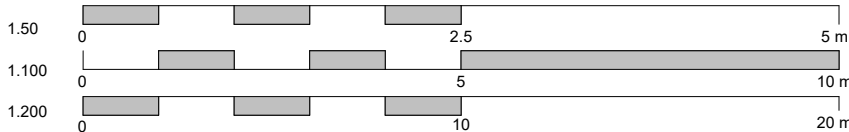

www.origincustomhomes.com

Sarabdeep


134 Long Lane

Proposed Floorplan

06/08/2020 3:49:35 PM


A103

Document (A3)

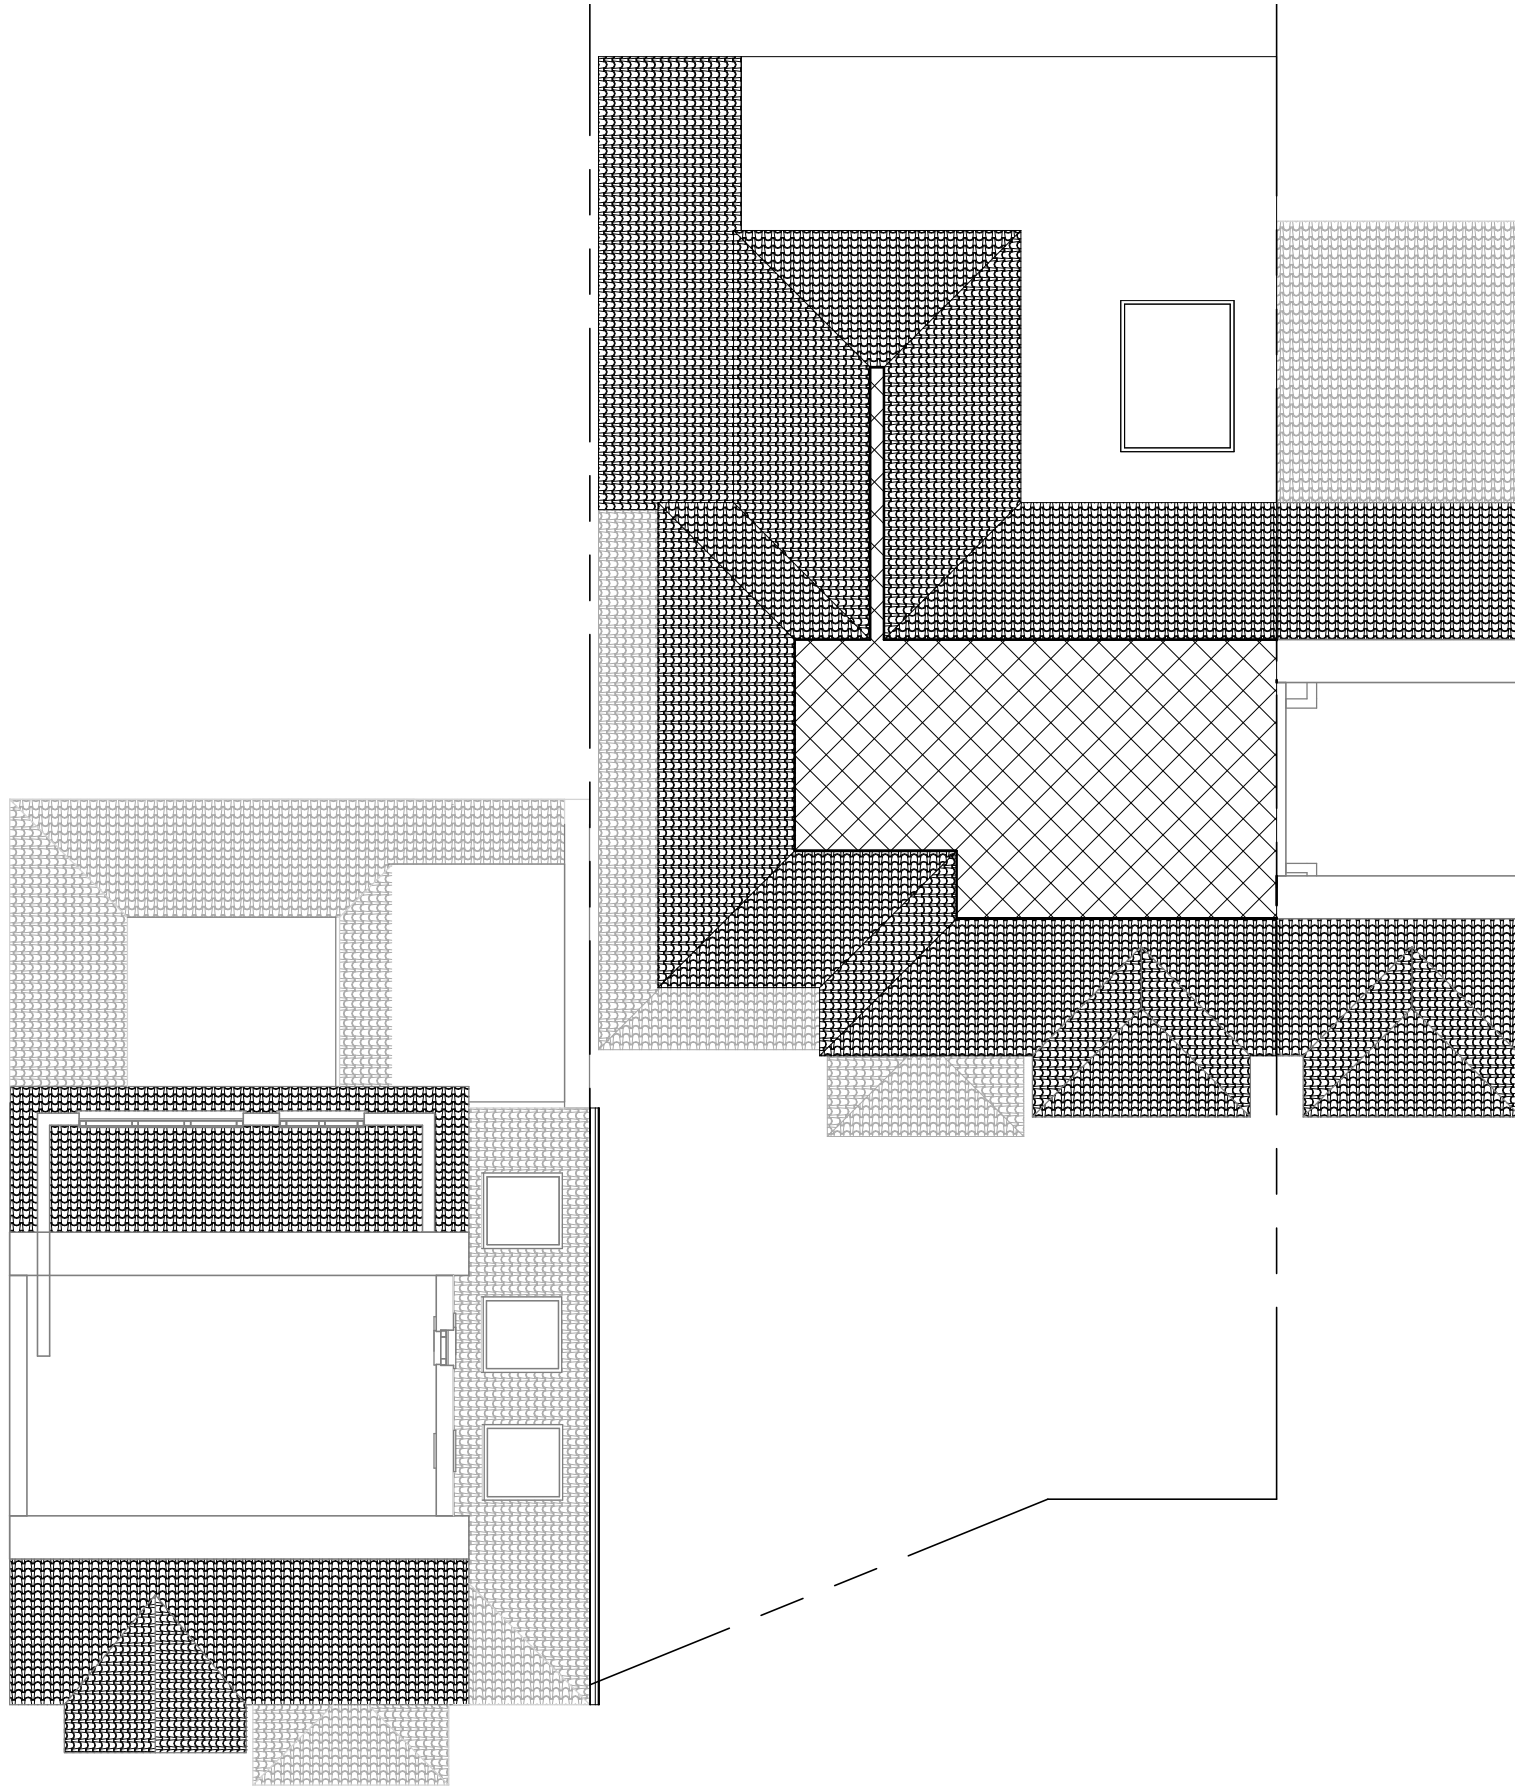

1 Second Floor
1 : 100

General Notes
The contractor must check all dimensions on site before commencing work and discrepancies must be immediately brought to the attention of Origin Custom Homes
All work must conform to current building regulations, BS Standards and NHBC standards. These drawings are to be read in conjunction with all relevant designer, engineer or specialist drawings and specifications.
All dimensions are in millimeters unless stated otherwise. All materials are to be used and installed in strict compliance with the relevant manufacturer's recommendations and installation guide.
The Drawings are not to be reproduced/copied by any party prior to written consent being issued by Origin Custom Homes. All intellectual property remains ownership of Origin Custom Homes.

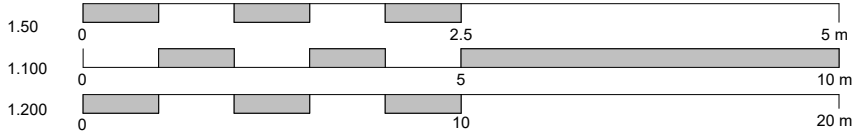

www.origincustomhomes.com

Sarabdeep

134 Long Lane

Proposed Floorplan


A104

06/08/2020 3:49:39 PM


Document (A3)




1 Front Elevation
1 : 100

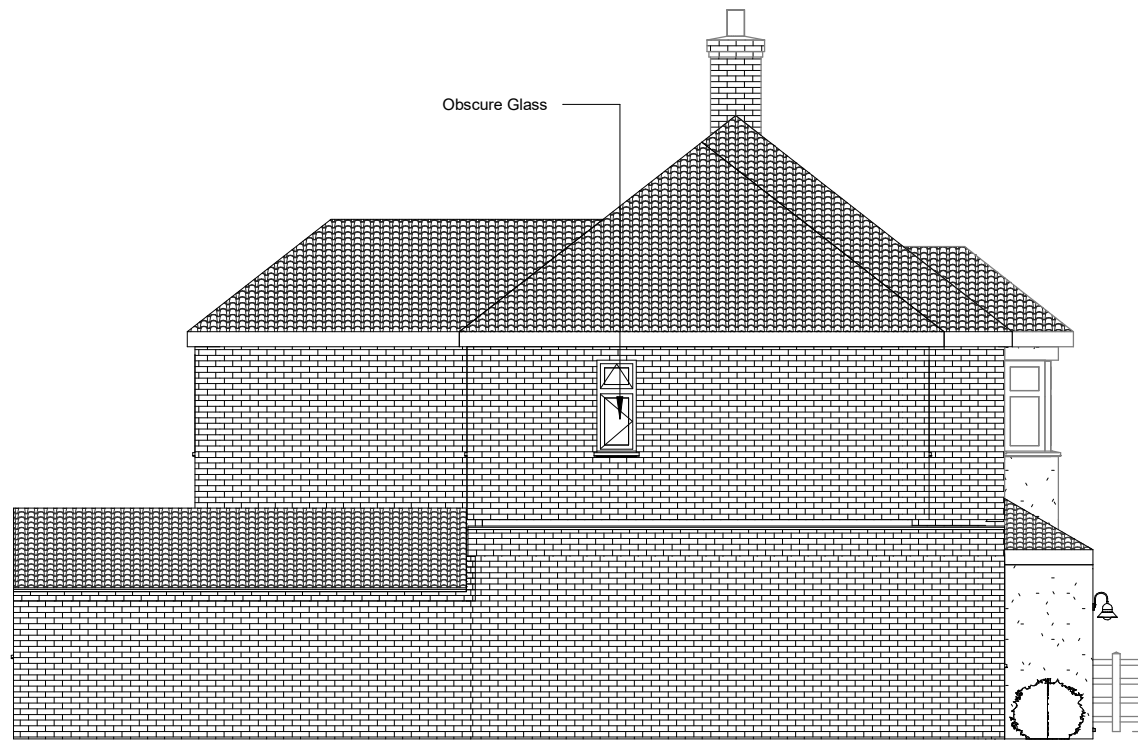


2 Left Elevation
1 : 100

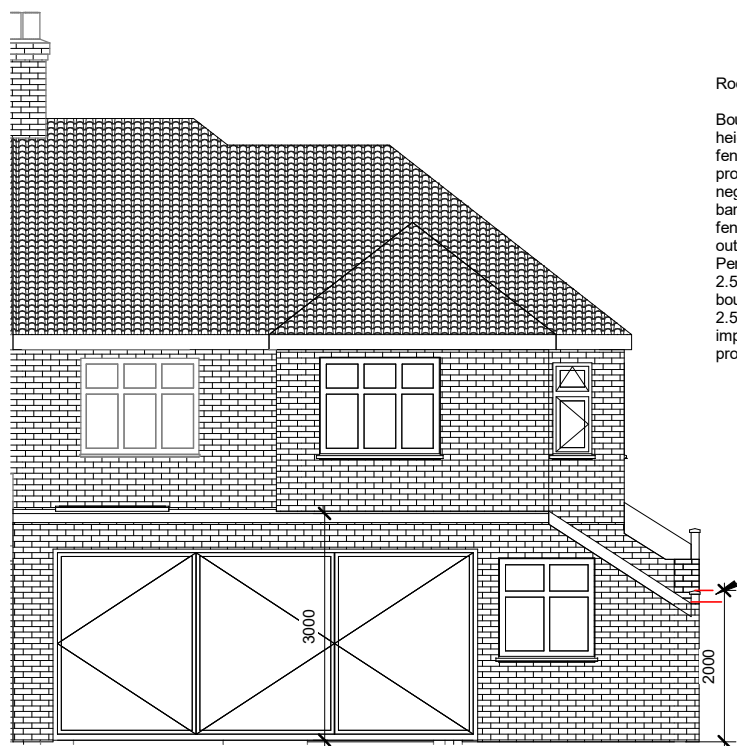

3 Rear Elevation
1 : 100

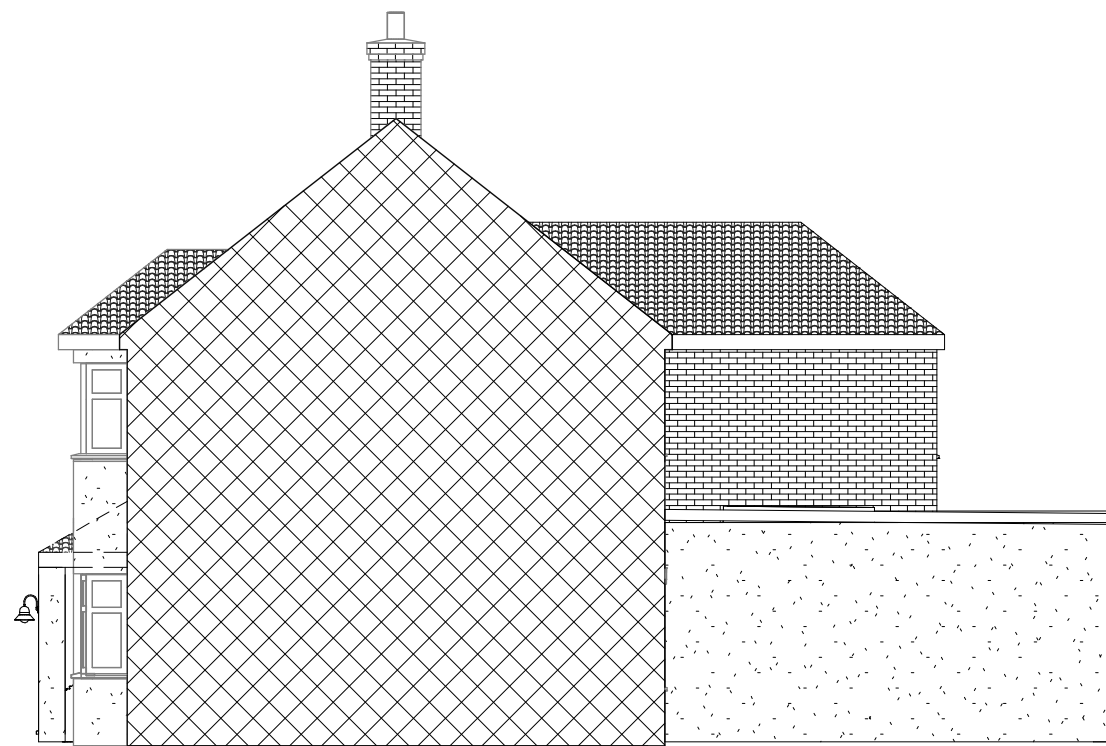


4 Right Elevation
1 : 100

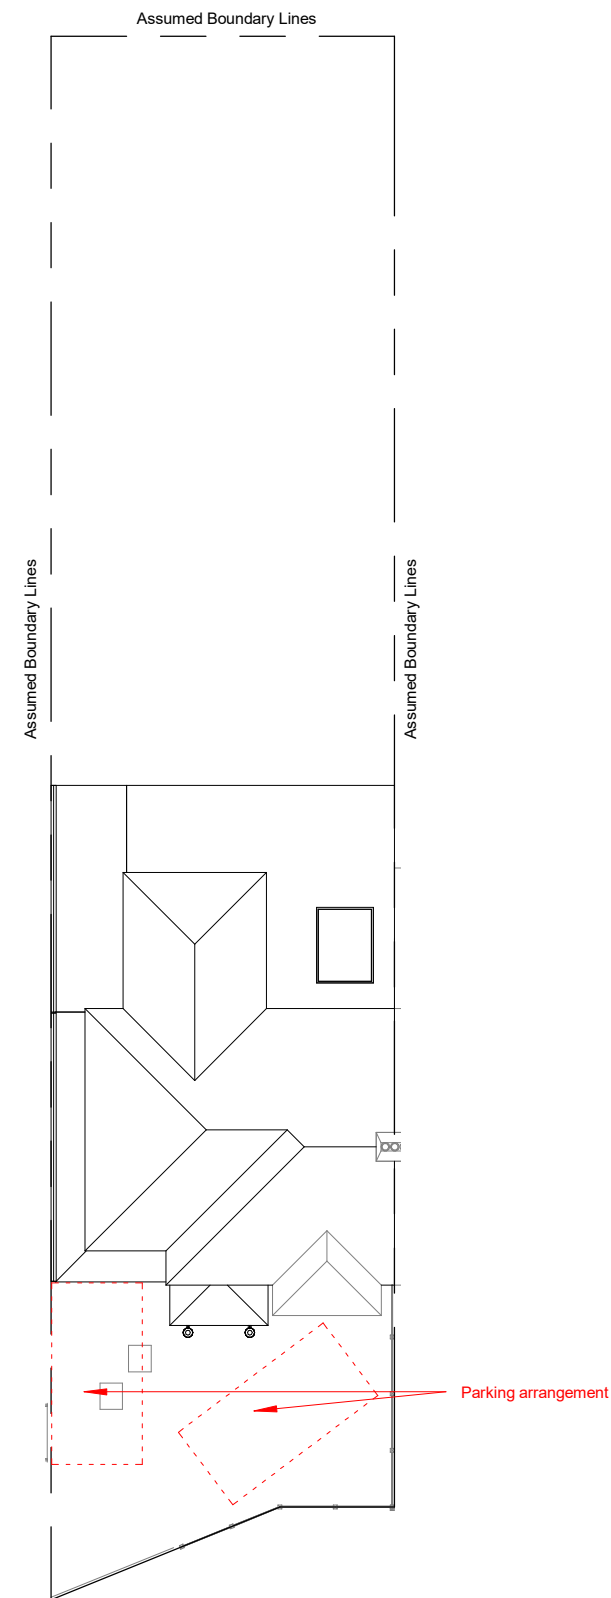

5 Site/Roof Plan
1 : 200

General Notes
The contractor must check all dimensions on site before commencing work and discrepancies must be immediately brought to the attention of Origin Custom Homes
All work must conform to current building regulations, BS Standards and NHBC standards. These drawings are to be read in conjunction with all relevant designer, engineer or specialist drawings and specifications.
All dimensions are in millimeters unless stated otherwise. All materials are to be used and installed in strict compliance with the relevant manufacturer's recommendations and installation guide.
The Drawings are not to be reproduced/copied by any party prior to written consent being issued by Origin Custom Homes. All intellectual property remains ownership of Origin Custom Homes.

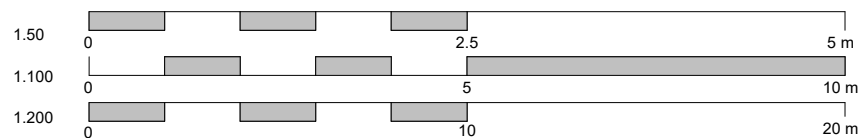

Design | Project Management | Build

www.origincustomhomes.com

Sarabdeep

134 Long Lane

Proposed Elevations & Site Plan

06/08/2020 3:49:46 PM

A105

Document (A3)