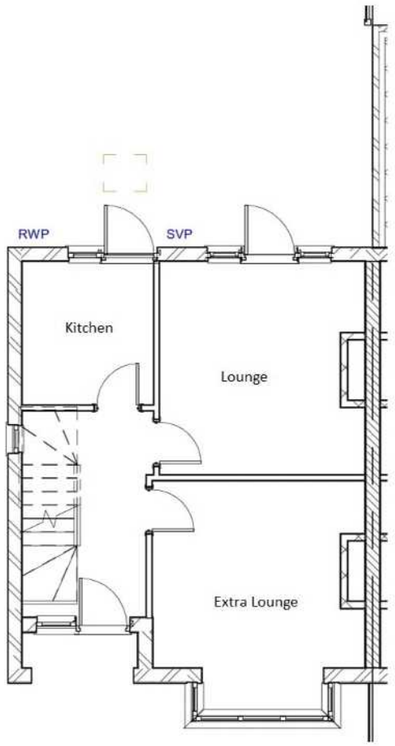

1 **Ground Floor**
1 : 100

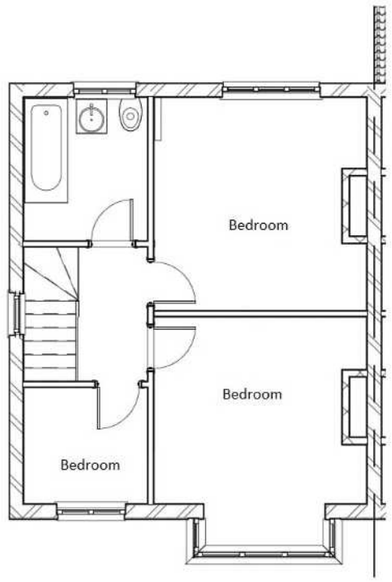

2 **First Floor**
1 : 100



3 **Front Elevation**
1 : 100



4 **Left Elevation**
1 : 100



5 **Rear Elevation**
1 : 100

General Notes
The contractor must check all dimensions on site before commencing work and discrepancies must be immediately brought to the attention of Origin Custom Homes
All work must conform to current building regulations, BS Standards and NHBC standards. These drawings are to be read in conjunction with all relevant designer,engineer or specialist drawings and specifications.
All dimensions are in millimeters unless stated otherwise. All materials are to be used and installed in strict compliance with the relevant manufacturer's recommendations and installation guide.
The Drawings are not to be reproduced/copied by any party prior to written concent being issued by Origin Custom Homes. All intelectual property remains ownership of Origin Custom Homes.

1.50 0 2.5 5 m
1.100 0 5 10 m
1.200 0 10 20 m

ORIGIN Custom Homes
Design | Project Management | Build
www.origincustomhomes.com

Sarabdeep	134 Long Lane
Existing Floorplan and Elevation	A101
	Document (A3)

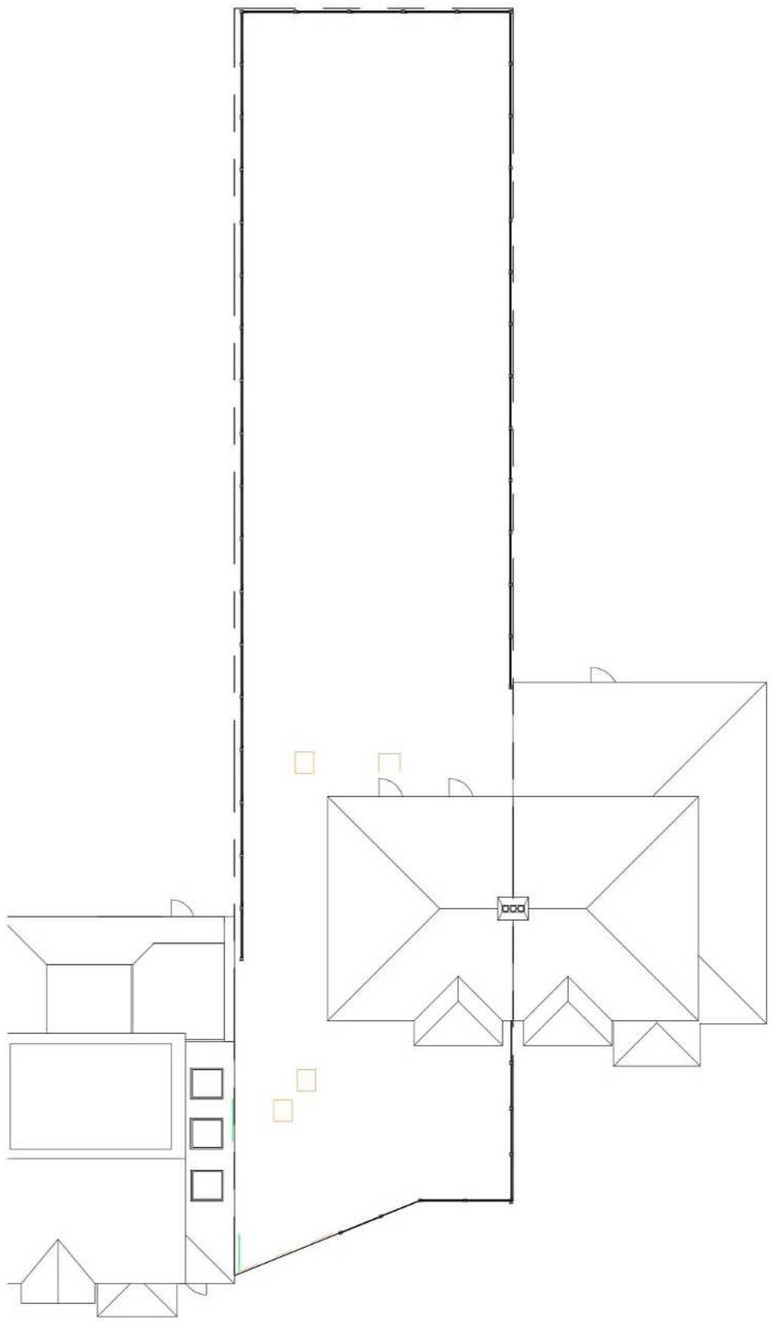

1 **Site Plan**
1 : 200

General Notes
The contractor must check all dimensions on site before commencing work and discrepancies must be immediately brought to the attention of Origin Custom Homes
All work must conform to current building regulations, BS Standards and NHBC standards. These drawings are to be read in conjunction with all relevant designer,engineer or specialist drawings and specifications.
All dimensions are in millimeters unless stated otherwise. All materials are to be used and installed in strict compliance with the relevant manufacturer's recommendations and installation guide.
The Drawings are not to be reproduced/copied by any party prior to written concent being issued by Origin Custom Homes. All intelectual property remains ownership of Origin Custom Homes.

1.50 0 2.5 5 m
1.100 0 5 10 m
1.200 0 10 20 m

ORIGIN Custom Homes
Design | Project Management | Build
www.origincustomhomes.com

Sarabdeep	134 Long Lane
Existing Site Plan	A102
	Document (A3)

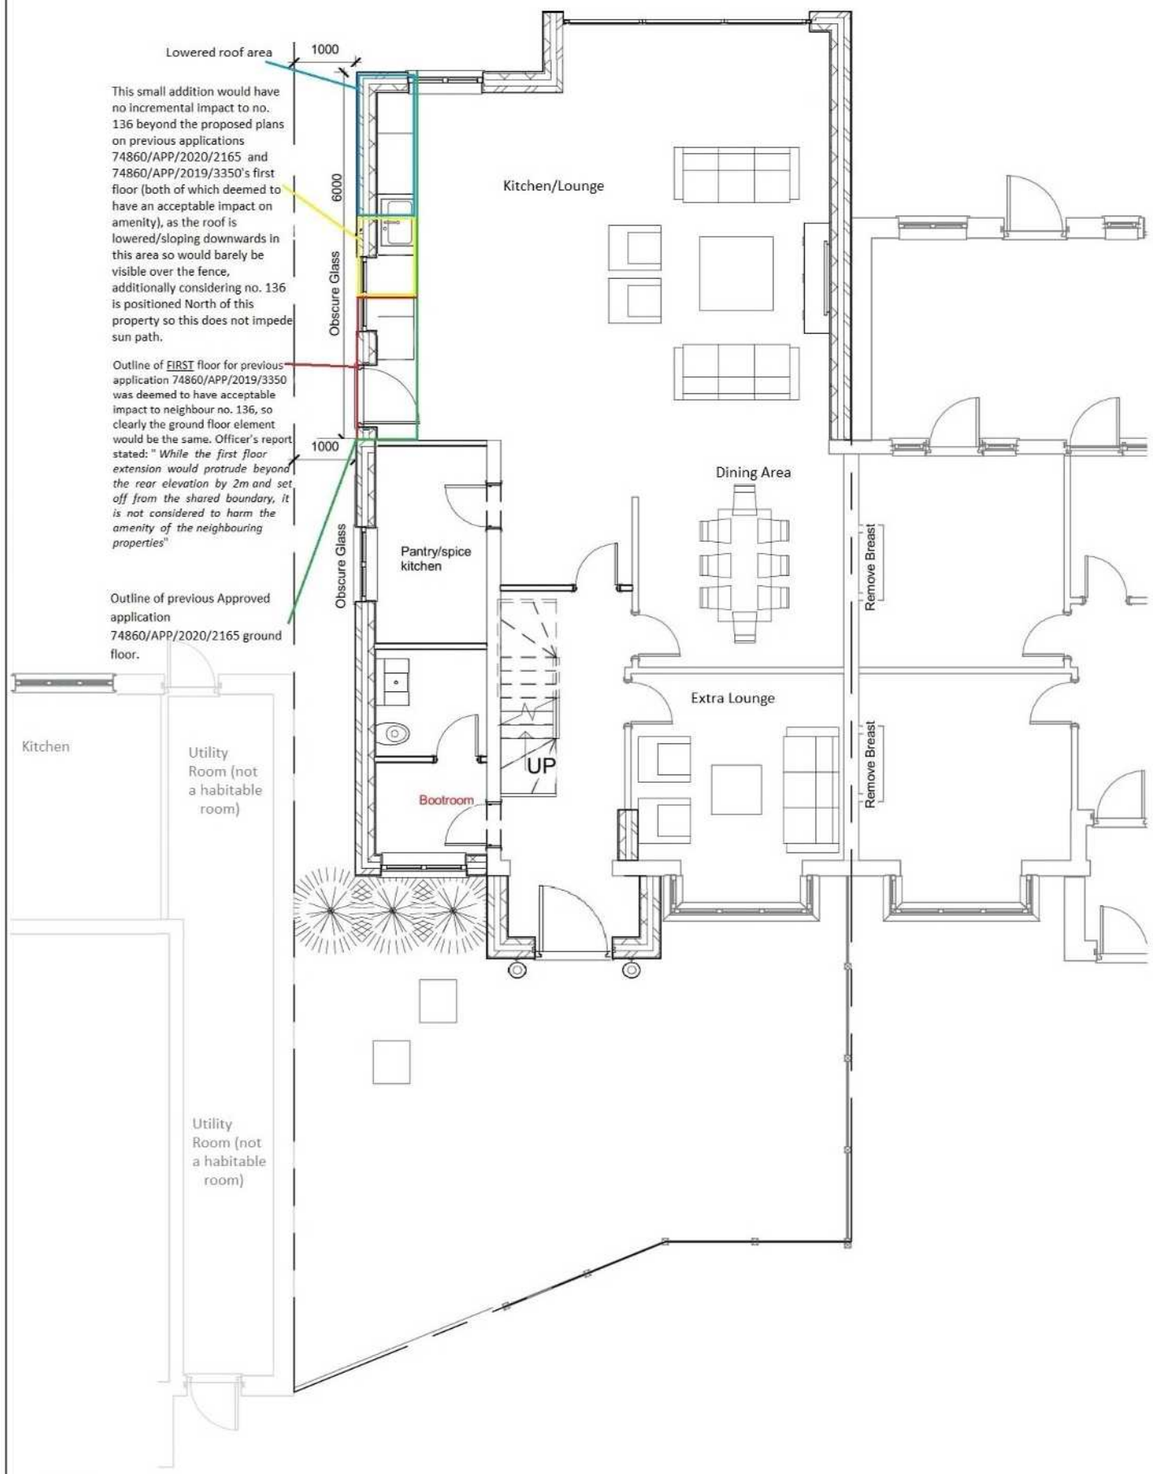

1 Ground Floor

1 : 100

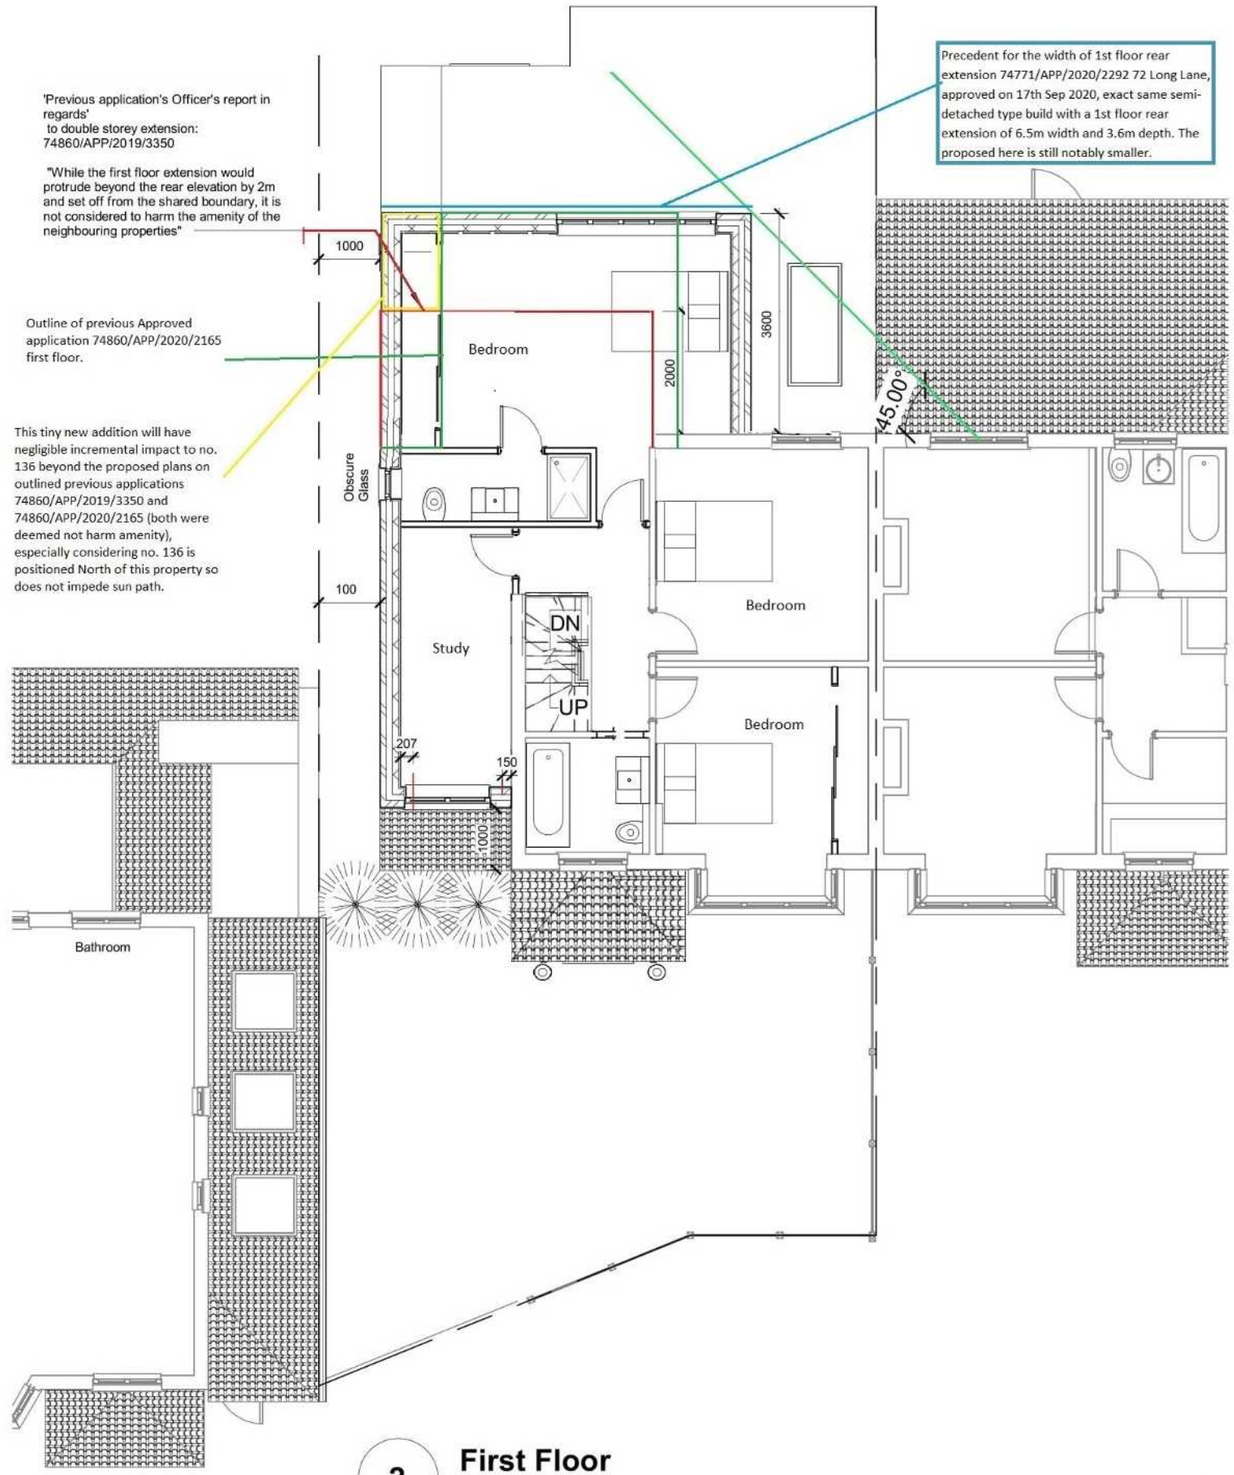

2 First Floor

1 : 100

General Notes
The contractor must check all dimensions on site before commencing work and discrepancies must be immediately brought to the attention of Origin Custom Homes
All work must conform to current building regulations, BS Standards and NHBC standards. These drawings are to be read in conjunction with all relevant designer,engineer or specialist drawings and specifications.
All dimensions are in millimeters unless stated otherwise. All materials are to be used and installed in strict compliance with the relevant manufacturer's recommendations and installation guide.
The Drawings are not to be reproduced/copied by any party prior to written concent being issued by Origin Custom Homes. All intelectual property remains ownership of Origin Custom Homes.

1.50 0 2.5 5 m
1.100 0 5 10 m
1.200 0 10 20 m

ORIGIN CUSTOM HOMES
Design | Project Management | Build
www.origincustomhomes.com

Sarabdeep	134 Long Lane
Proposed Floorplan	A103
	Document (A3)

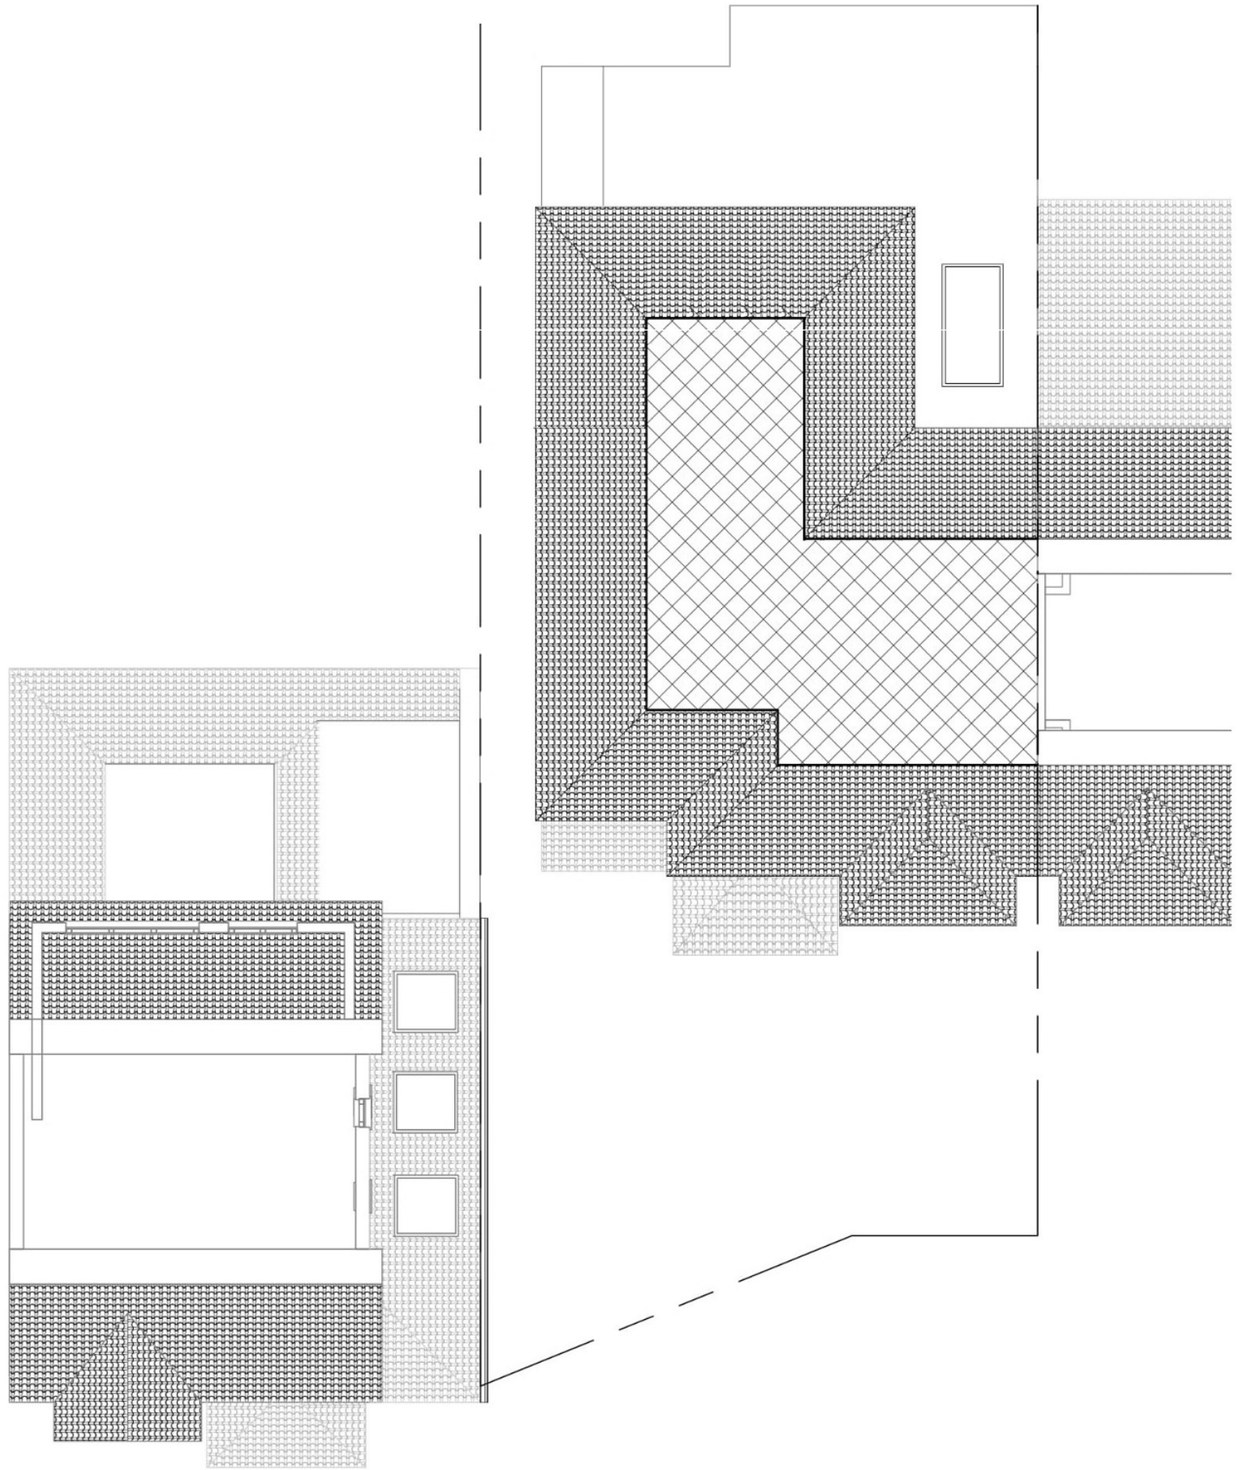

1 **Second Floor**
1 : 100

1.50 0 2.5 5 m
1.100 0 5 10 m
1.200 0 10 20 m

General Notes
The contractor must check all dimensions on site before commencing work and discrepancies must be immediately brought to the attention of Origin Custom Homes
All work must conform to current building regulations, BS Standards and NHBC standards. These drawings are to be read in conjunction with all relevant designer,engineer or specialist drawings and specifications.
All dimensions are in millimeters unless stated otherwise. All materials are to be used and installed in strict compliance with the relevant manufacturer's recommendations and installation guide.
The Drawings are not to be reproduced/copied by any party prior to written concent being issued by Origin Custom Homes. All intelectual property remains ownership of Origin Custom Homes.

ORIGIN CUSTOM HOMES LTD
Design | Project Management | Build
www.origincustomhomes.com

Sarabdeep	134 Long Lane
Proposed Floorplan	A104
	Document (A3)



1 Front Elevation
1 : 100

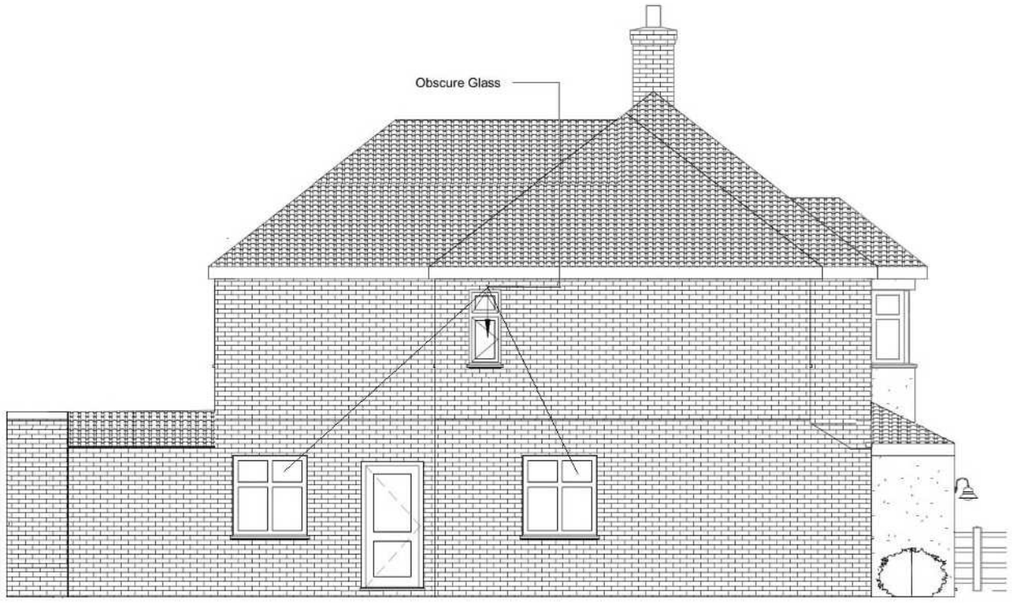

2 Left Elevation
1 : 100

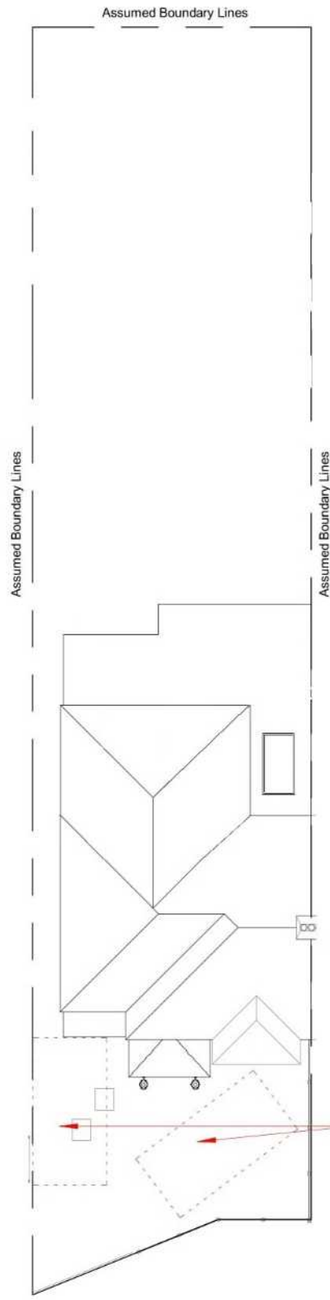

5 Site/Roof Plan
1 : 200

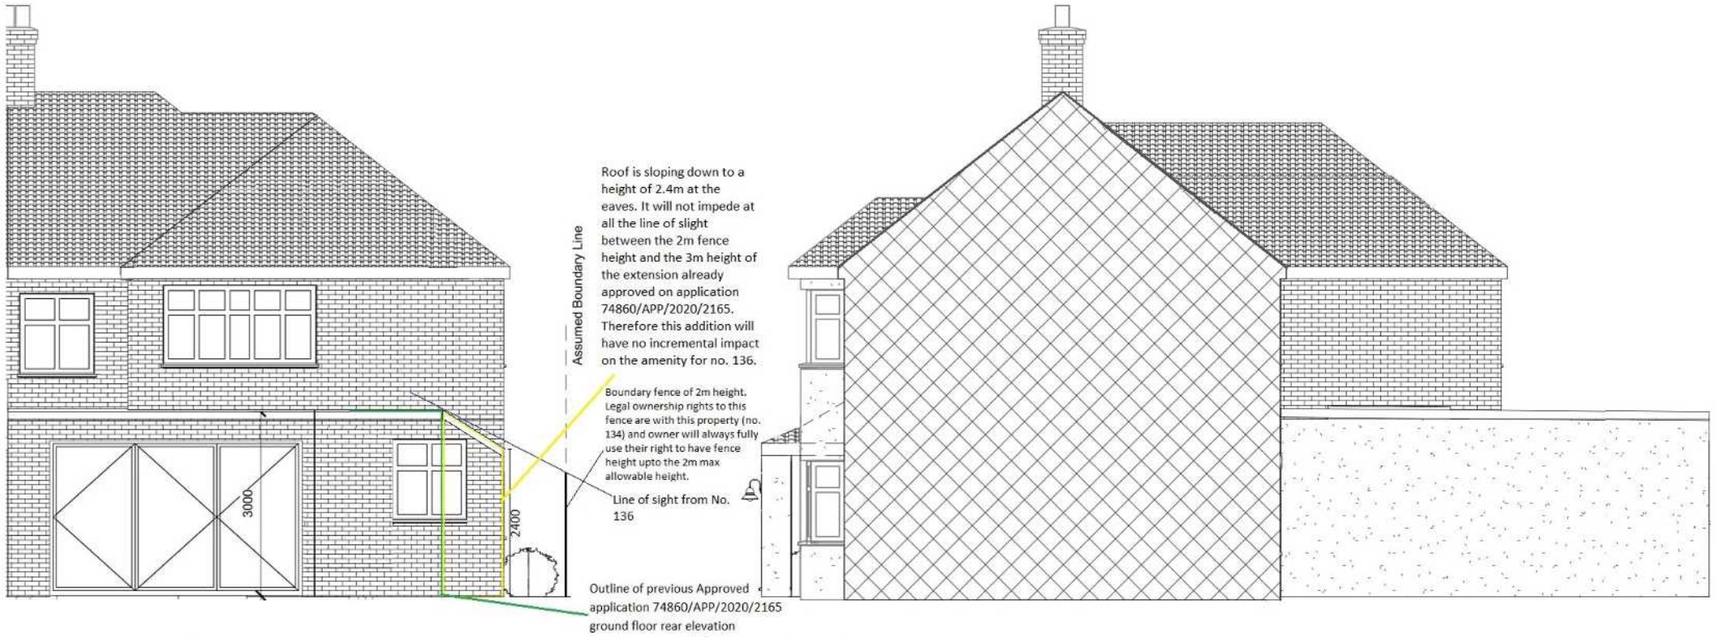

3 Rear Elevation
1 : 100

4 Right Elevation
1 : 100

General Notes
The contractor must check all dimensions on site before commencing work and discrepancies must be immediately brought to the attention of Origin Custom Homes
All work must conform to current building regulations, BS Standards and NHBC standards. These drawings are to be read in conjunction with all relevant designer,engineer or specialist drawings and specifications.
All dimensions are in millimeters unless stated otherwise. All materials are to be used and installed in strict compliance with the relevant manufacturer's recommendations and installation guide.
The Drawings are not to be reproduced/copied by any party prior to written concent being issued by Origin Custom Homes. All intelectual property remains ownership of Origin Custom Homes.

1.50 — 0 — 2.5 — 5 m
1.100 — 0 — 5 — 10 m
1.200 — 0 — 10 — 20 m

ORIGIN CUSTOM HOMES LTD
Design | Project Management | Build
www.origincustomhomes.com

Sarabdeep	134 Long Lane
Proposed Elevations & Site Plan	A105
	Document (A3)