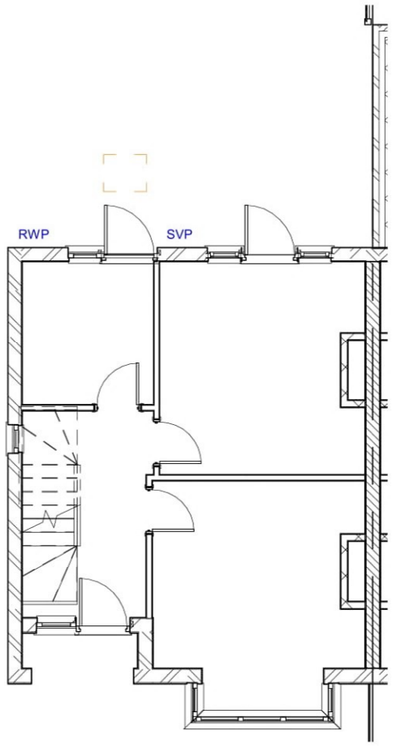

1 **Ground Floor**
1 : 100

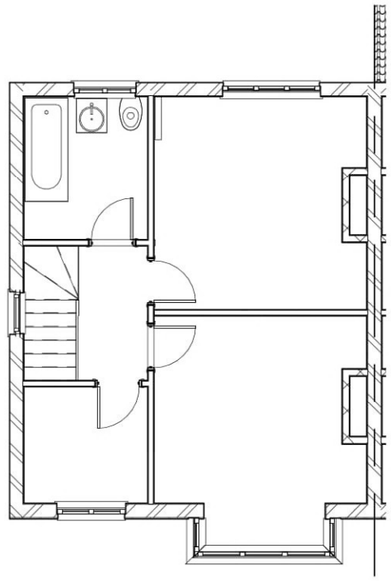

2 **First Floor**
1 : 100



3 **Front Elevation**
1 : 100



4 **Left Elevation**
1 : 100

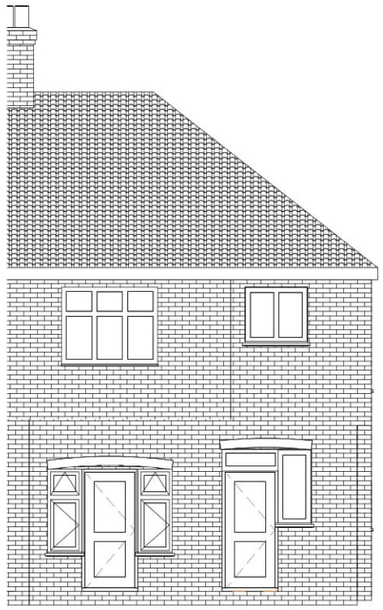

5 **Rear Elevation**
1 : 100

General Notes
The contractor must check all dimensions on site before commencing work and discrepancies must be immediately brought to the attention of Origin Custom Homes
All work must conform to current building regulations, BS Standards and NHBC standards. These drawings are to be read in conjunction with all relevant designer,engineer or specialist drawings and specifications.
All dimensions are in millimeters unless stated otherwise. All materials are to be used and installed in strict compliance with the relevant manufacturer's recommendations and installation guide.
The Drawings are not to be reproduced/copied by any party prior to written concent being issued by Origin Custom Homes. All intelectual property remains ownership of Origin Custom Homes.

1.50 0 2.5 5 m
1.100 0 5 10 m
1.200 0 10 20 m

ORIGIN CUSTOM HOMES LTD
Design | Project Management | Build
www.origincustomhomes.com

Sarabdeep	134 Long Lane
Existing Floorplan and Elevation	A101 - REV A
	Document (A3)

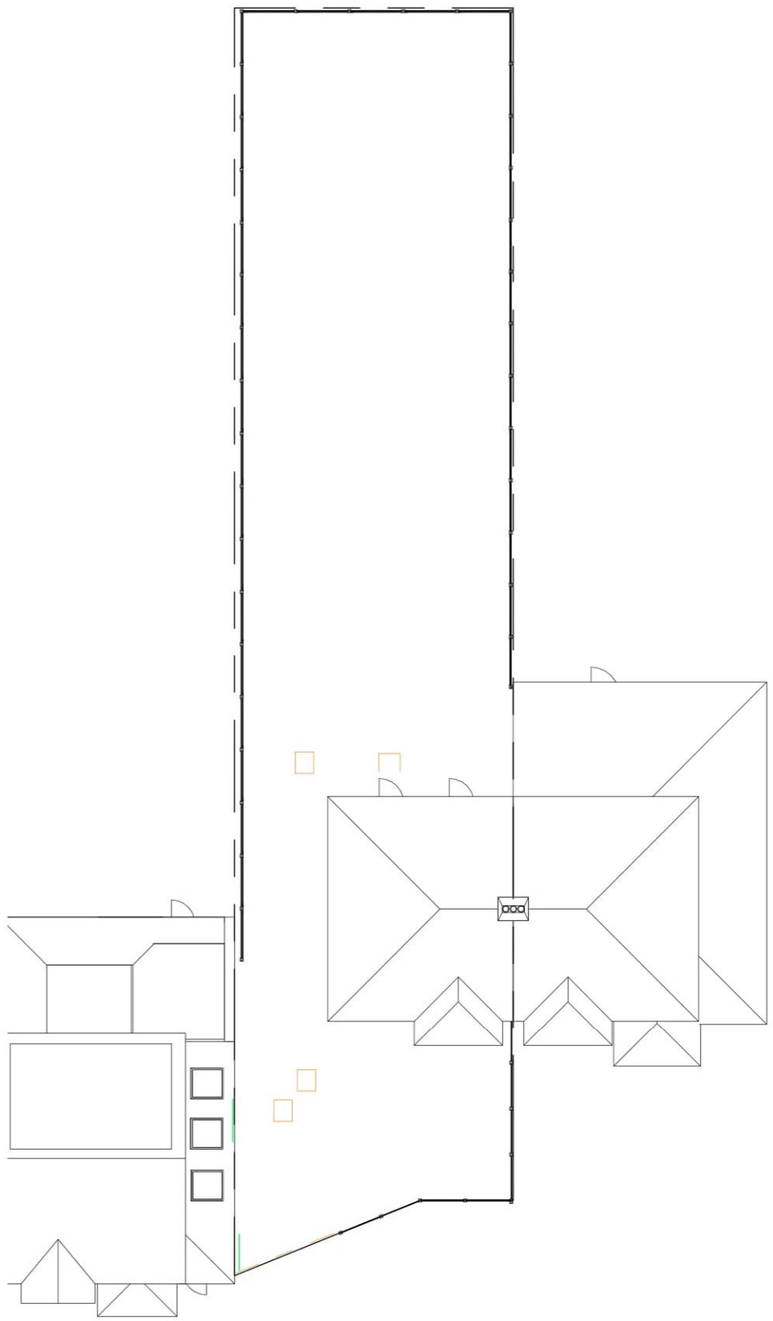

1 **Site Plan**
1 : 200

General Notes
The contractor must check all dimensions on site before commencing work and discrepancies must be immediately brought to the attention of Origin Custom Homes
All work must conform to current building regulations, BS Standards and NHBC standards. These drawings are to be read in conjunction with all relevant designer,engineer or specialist drawings and specifications.
All dimensions are in millimeters unless stated otherwise. All materials are to be used and installed in strict compliance with the relevant manufacturer's recommendations and installation guide.
The Drawings are not to be reproduced/copied by any party prior to written concent being issued by Origin Custom Homes. All intelectual property remains ownership of Origin Custom Homes.

1.50 0 2.5 5 m
1.100 0 5 10 m
1.200 0 10 20 m

ORIGIN CUSTOM HOMES LTD
Design | Project Management | Build
www.origincustomhomes.com

Sarabdeep	134 Long Lane
Existing Site Plan	A102 - REV A
	Document (A3)

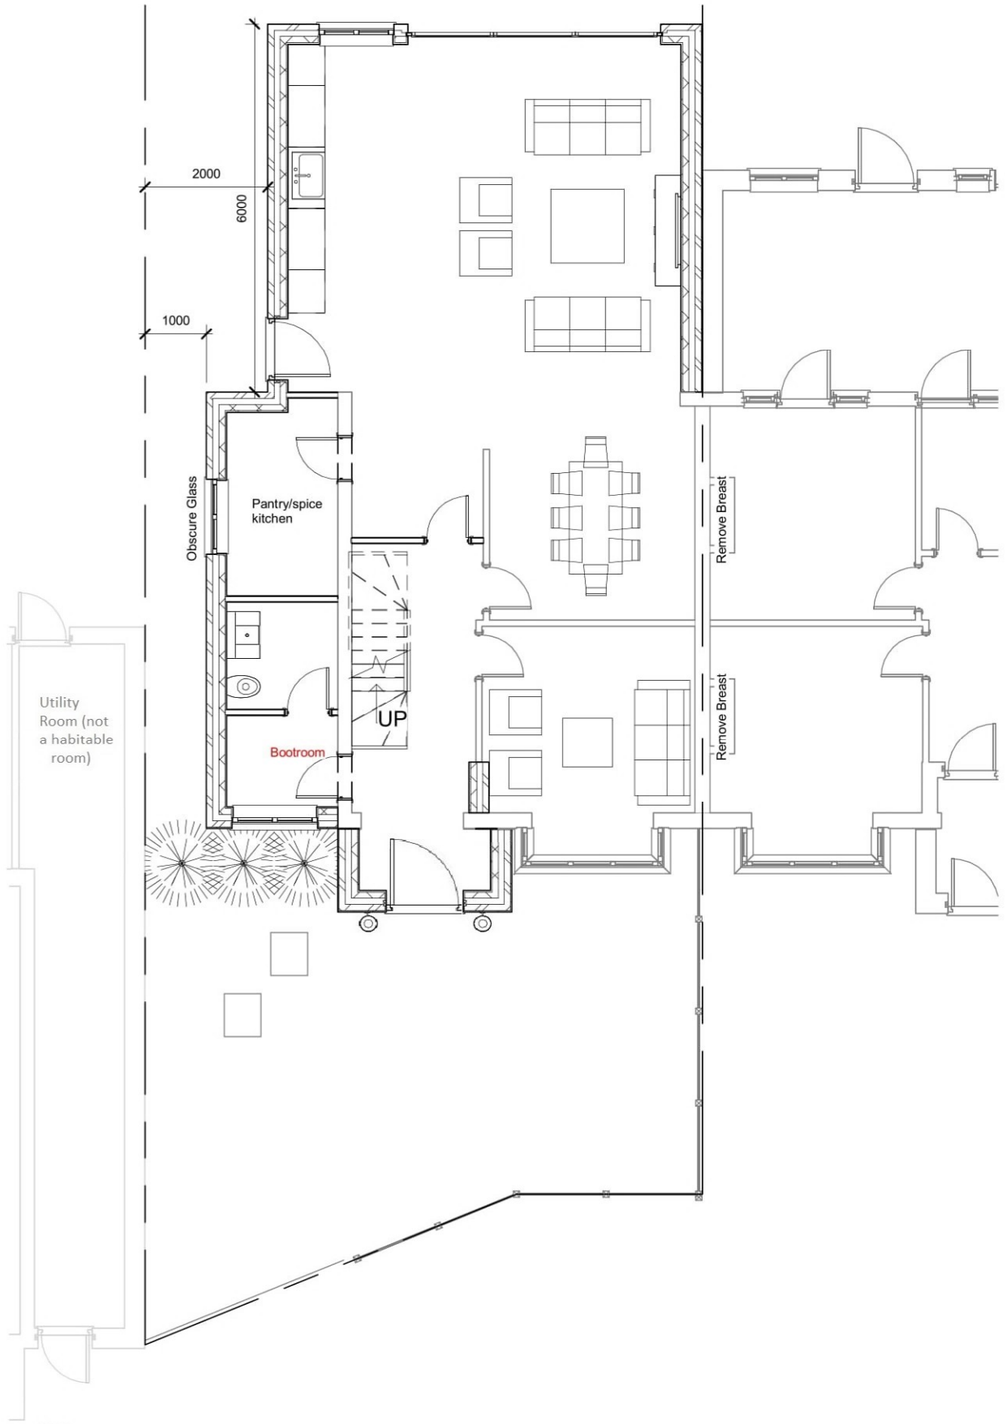

1 **Ground Floor**
1 : 100

'Previous application's Officer's report in regards'
to double storey extension:
74860/APP/2019/3350

"While the first floor extension would protrude beyond the rear elevation by 2m and set off from the shared boundary, it is not considered to harm the amenity of the neighbouring properties"

Only addition compared to previous Approved application 74860/APP/2020/2165
This addition was also on the application 74860/APP/2020/3919 and not mentioned as a reason for refusal on officer's report. Precedent: - App 74771/APP/2020/2292 for 72 Long Lane (same build type) which has a much larger 1st floor rear extension

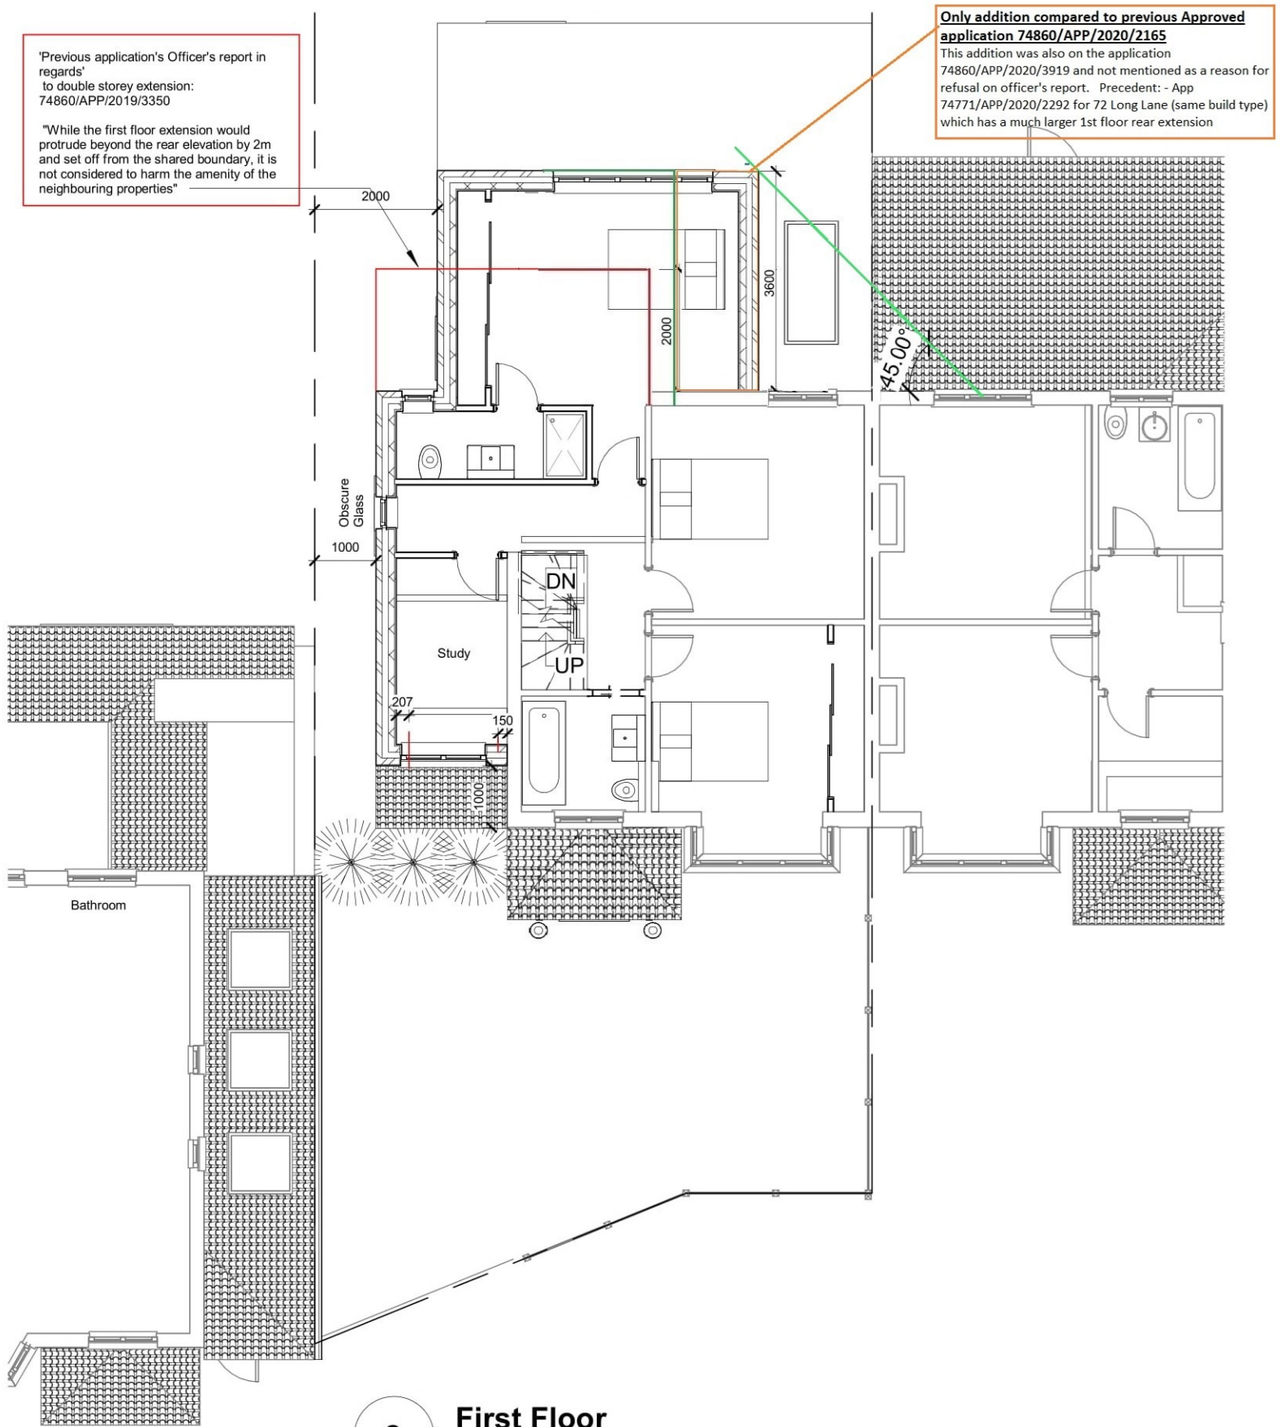

2 **First Floor**
1 : 100

General Notes
The contractor must check all dimensions on site before commencing work and discrepancies must be immediately brought to the attention of Origin Custom Homes
All work must conform to current building regulations, BS Standards and NHBC standards. These drawings are to be read in conjunction with all relevant designer,engineer or specialist drawings and specifications.
All dimensions are in millimeters unless stated otherwise. All materials are to be used and installed in strict compliance with the relevant manufacturer's recommendations and installation guide.
The Drawings are not to be reproduced/copied by any party prior to written concent being issued by Origin Custom Homes. All intelectual property remains ownership of Origin Custom Homes.

1.50 0 2.5 5 m
1.100 0 5 10 m
1.200 0 10 20 m

ORIGIN CUSTOM HOMES
Design | Project Management | Build
www.origincustomhomes.com

Sarabdeep	134 Long Lane
Proposed Floorplan	A103 - REV A
	Document (A3)

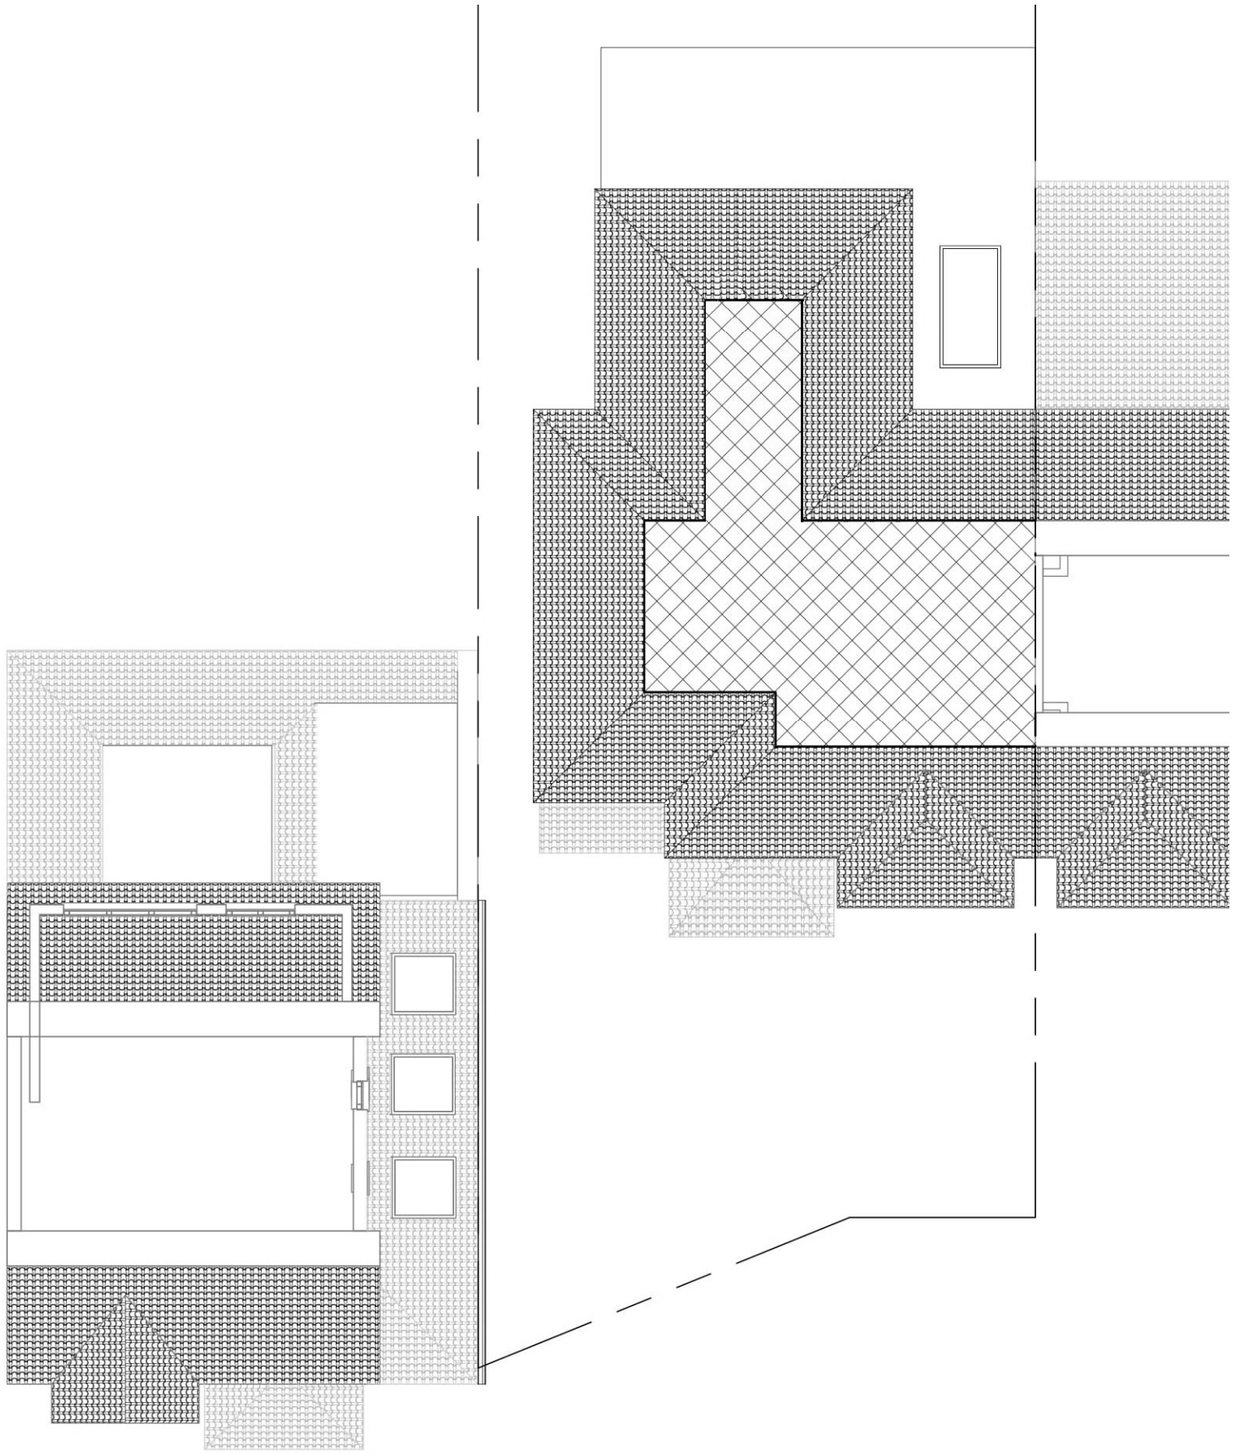

1 Second Floor

1 : 100

General Notes
The contractor must check all dimensions on site before commencing work and discrepancies must be immediately brought to the attention of Origin Custom Homes
All work must conform to current building regulations, BS Standards and NHBC standards. These drawings are to be read in conjunction with all relevant designer,engineer or specialist drawings and specifications.
All dimensions are in millimeters unless stated otherwise. All materials are to be used and installed in strict compliance with the relevant manufacturer's recommendations and installation guide.
The Drawings are not to be reproduced/copied by any party prior to written concent being issued by Origin Custom Homes. All intelectual property remains ownership of Origin Custom Homes.

1.50 0 2.5 5 m

1.100 0 5 10 m

1.200 0 10 20 m

ORIGIN CUSTOM HOMES LTD
Design | Project Management | Build
www.origincustomhomes.com

Sarabdeep	134 Long Lane
Proposed Floorplan	A104 - REV A
	Document (A3)



1 **Front Elevation**
1 : 100

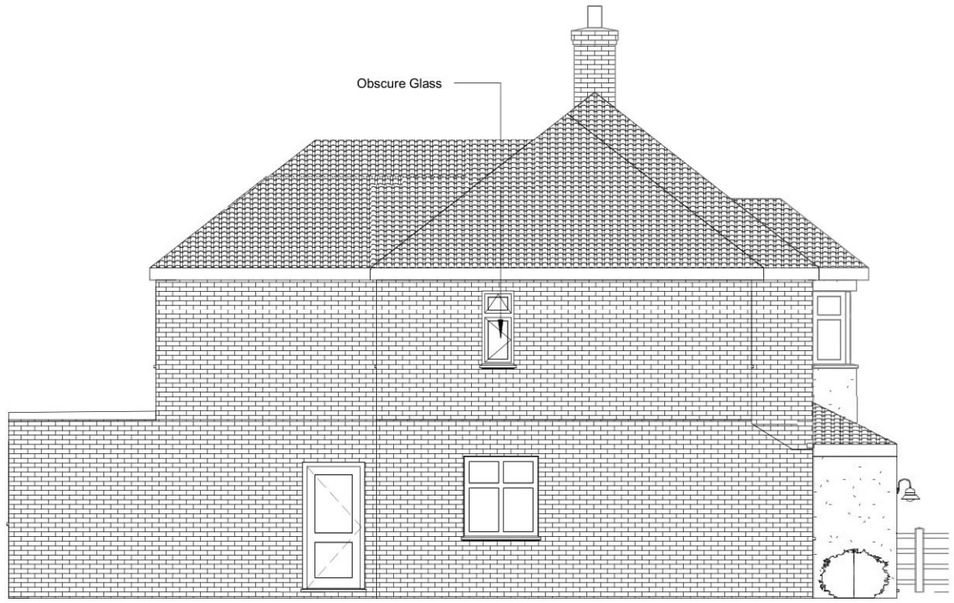

2 **Left Elevation**
1 : 100



3 **Rear Elevation**
1 : 100

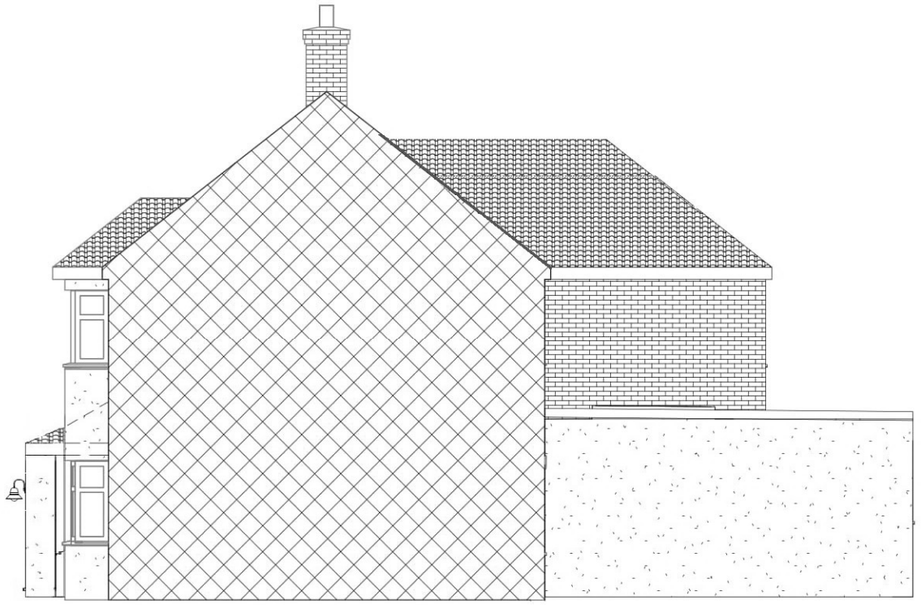

4 **Right Elevation**
1 : 100

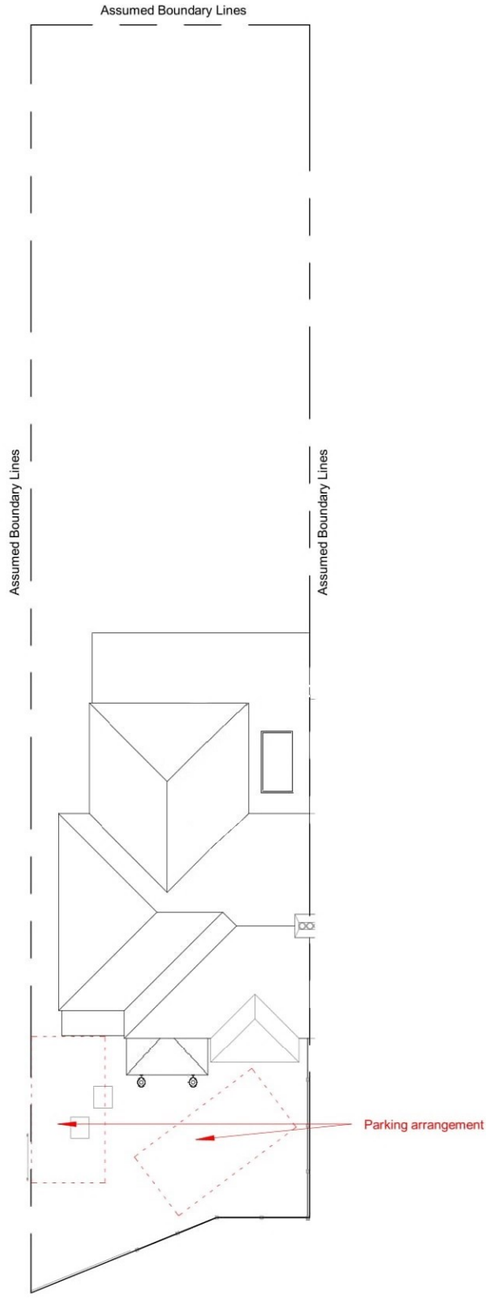

5 **Site/Roof Plan**
1 : 200

General Notes
The contractor must check all dimensions on site before commencing work and discrepancies must be immediately brought to the attention of Origin Custom Homes
All work must conform to current building regulations, BS Standards and NHBC standards. These drawings are to be read in conjunction with all relevant designer,engineer or specialist drawings and specifications.
All dimensions are in millimeters unless stated otherwise. All materials are to be used and installed in strict compliance with the relevant manufacturer's recommendations and installation guide.
The Drawings are not to be reproduced/copied by any party prior to written concent being issued by Origin Custom Homes. All intelectual property remains ownership of Origin Custom Homes.

1.50 — 0 — 2.5 — 5 m
1.100 — 0 — 5 — 10 m
1.200 — 0 — 10 — 20 m

ORIGIN CUSTOM HOMES
Design | Project Management | Build
www.origincustomhomes.com

Sarabdeep	134 Long Lane
Proposed Elevations & Site Plan	A105 - REV A
	Document (A3)