


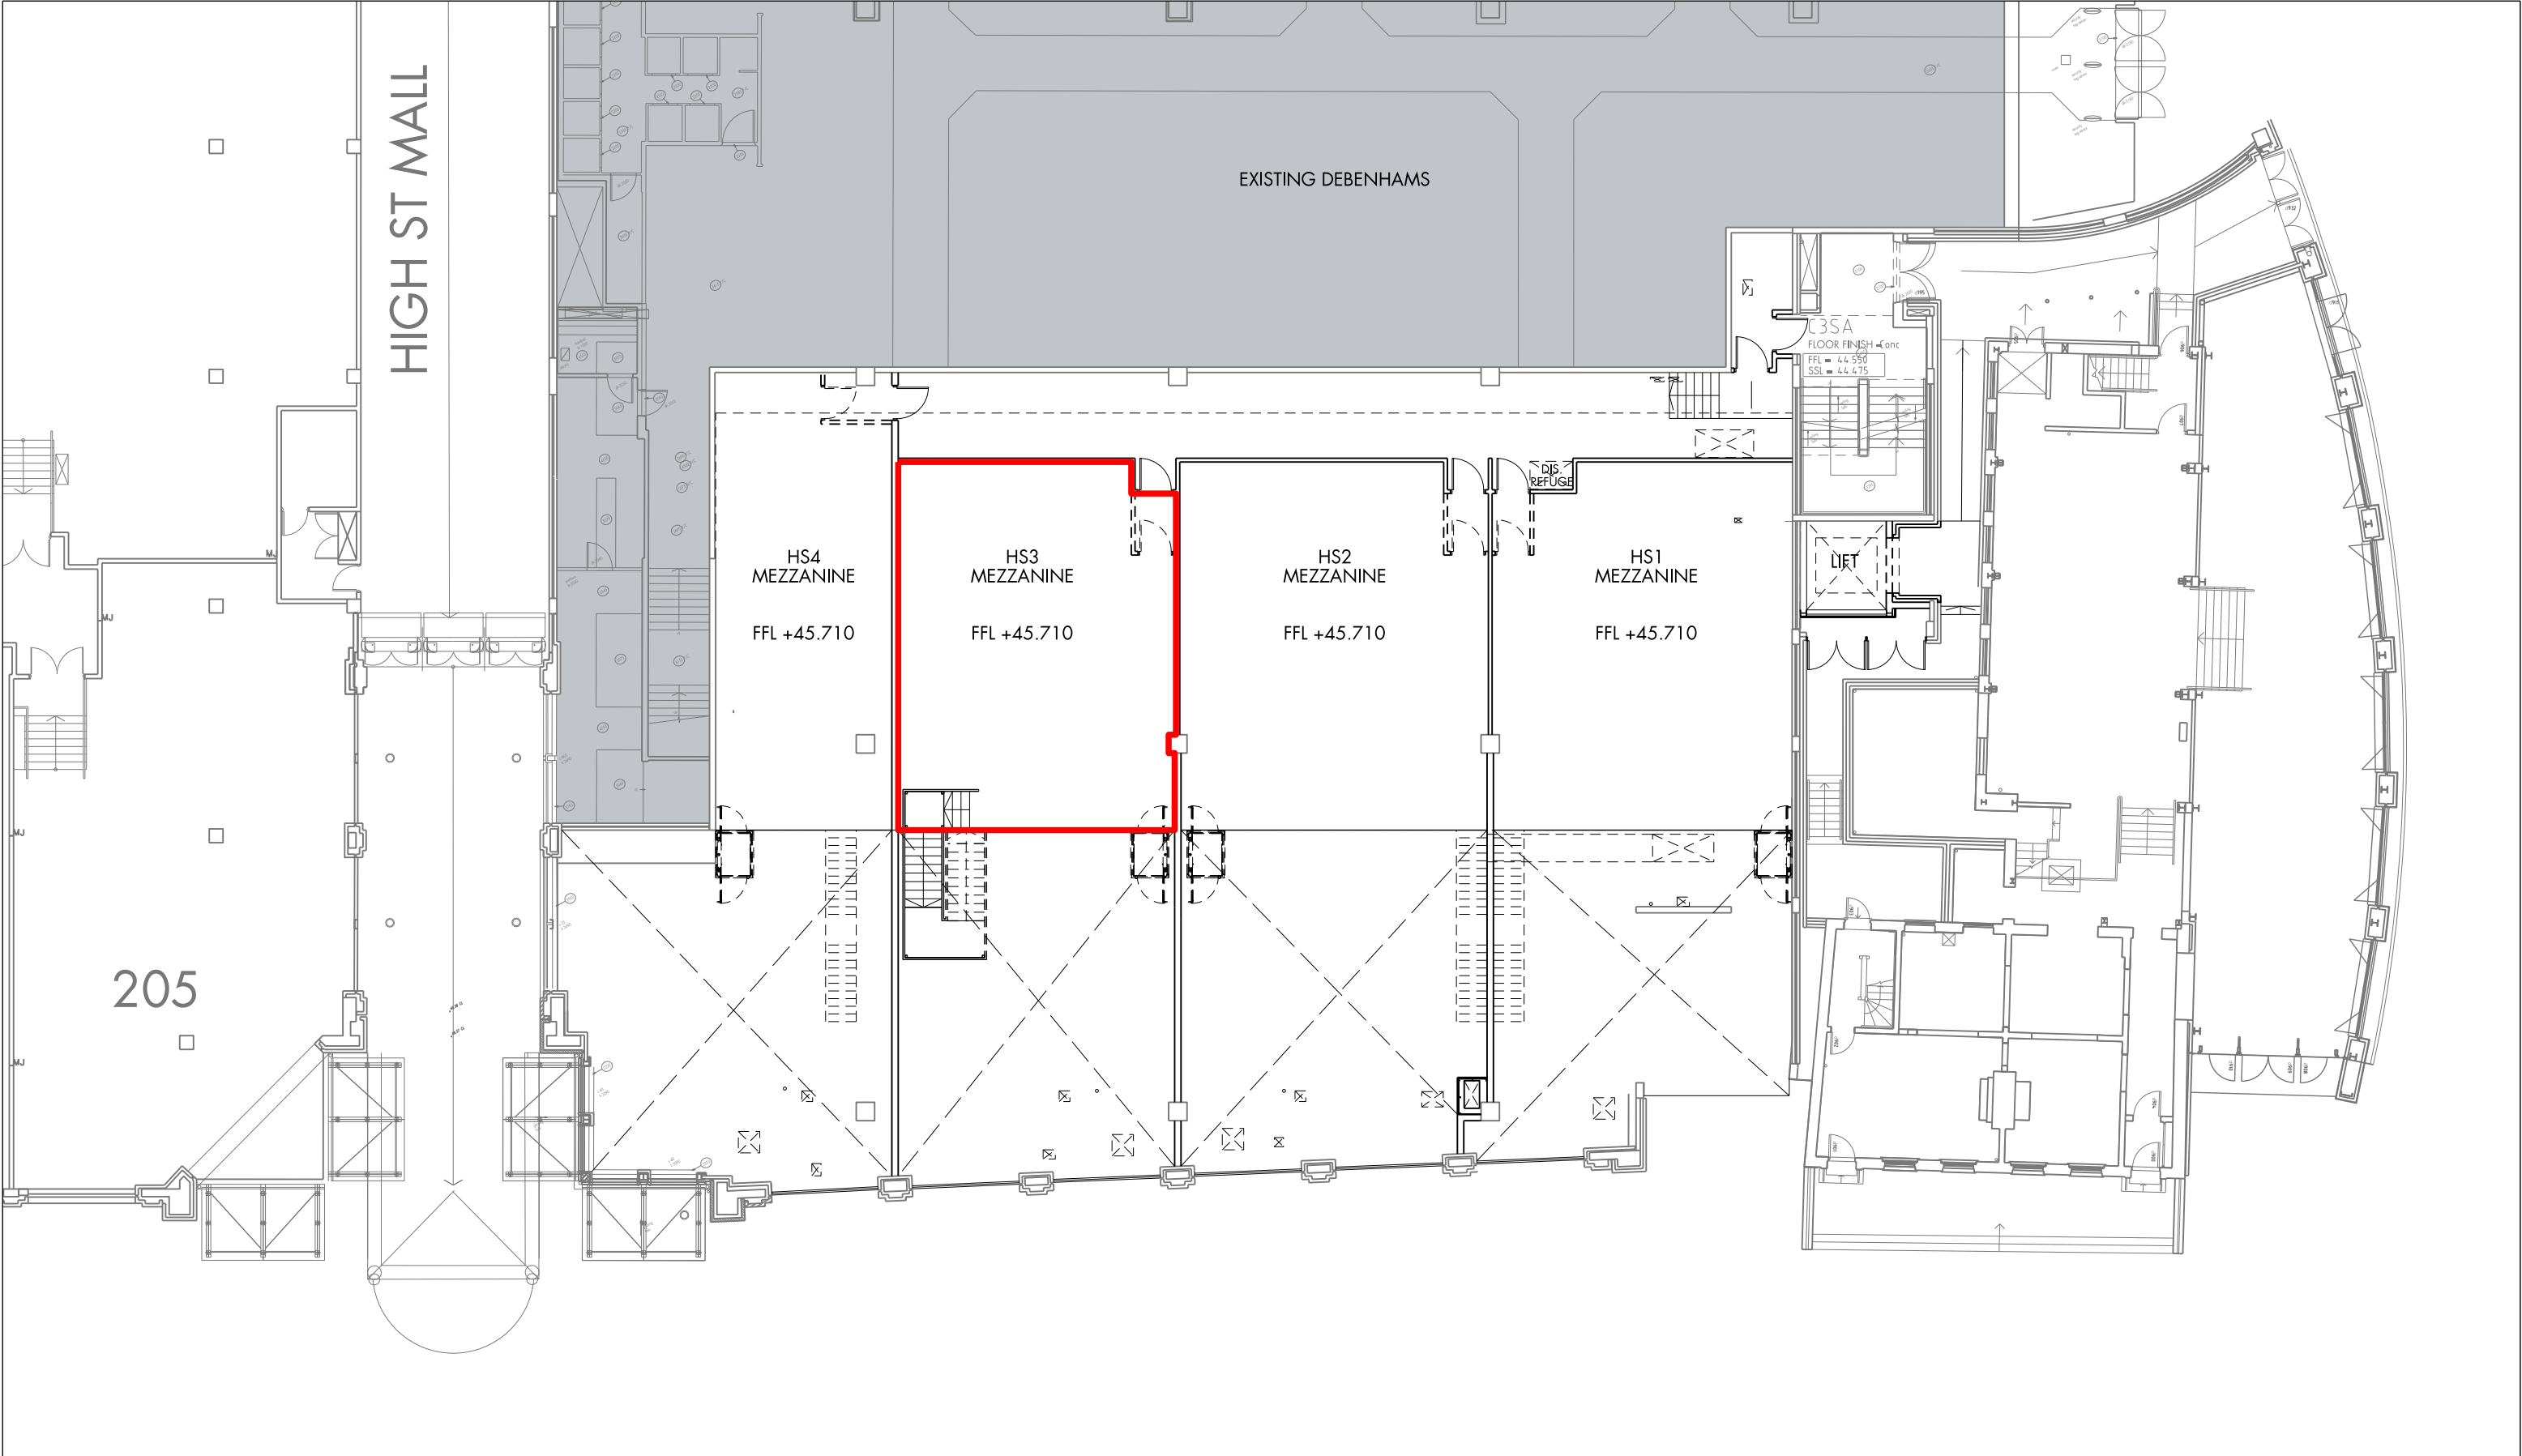

STDEET					SIGNIFICANT HEALTH AND SAFETY RISKS (UNUSUAL AND DIFFICULT TO MANAGE ONLY)	DO NOT SCALE OFF THIS DRAWING	Client INTU UXBRIDGE	LEGAL DRAWING				leslie jones architecture	
Rev	Date	By	Comments	Checked				Drawing Title					
P01	22.01.19	MA	FIRST ISSUE	XT				MEZZANINE LEVEL UNIT HS3					
P02	23.01.19	MA	RED LINE AMENDED	XT									
								Scale @ A3	Date	Drawn	Checked	121 Great Portland Street London W1W 6QL	Telephone 020 7255 1150 Facsimile 020 7255 6700 E-mail admin@leslie-jones.co.uk
								1:200	JAN 2019	MA	XT		
								Job No.	Drawing No.	Revision			
								3 5 9 6	A L (0 1) 0 6 3 8	P 0 2			