


SITE PLAN (1:500)




17 Garvin Avenue | Beaconsfield | Bucks | HP9 1RD
info@ops-surveyors.co.uk
www.ops-surveyors.co.uk
Tel: 07881457903

Revision: 1.0


Sheet # 1 / 3

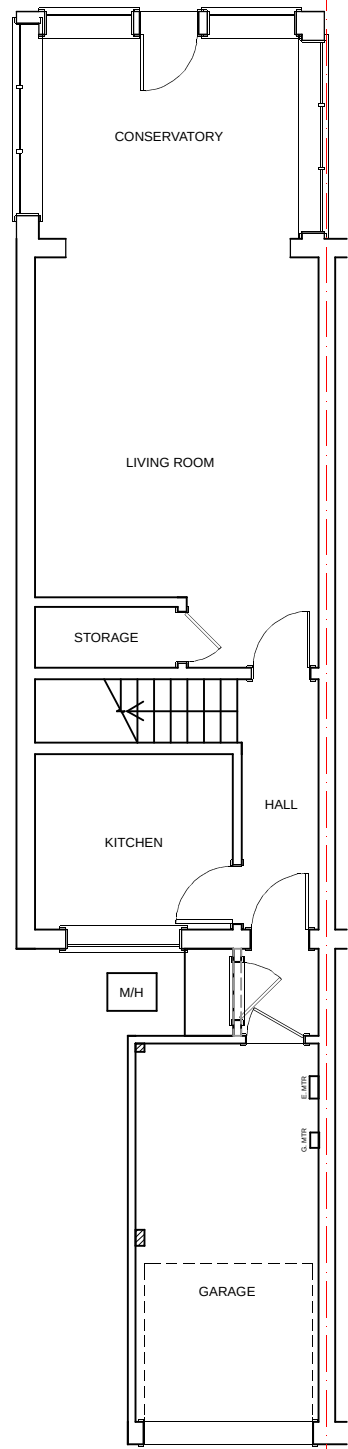


EXISTING G/F (1:100)

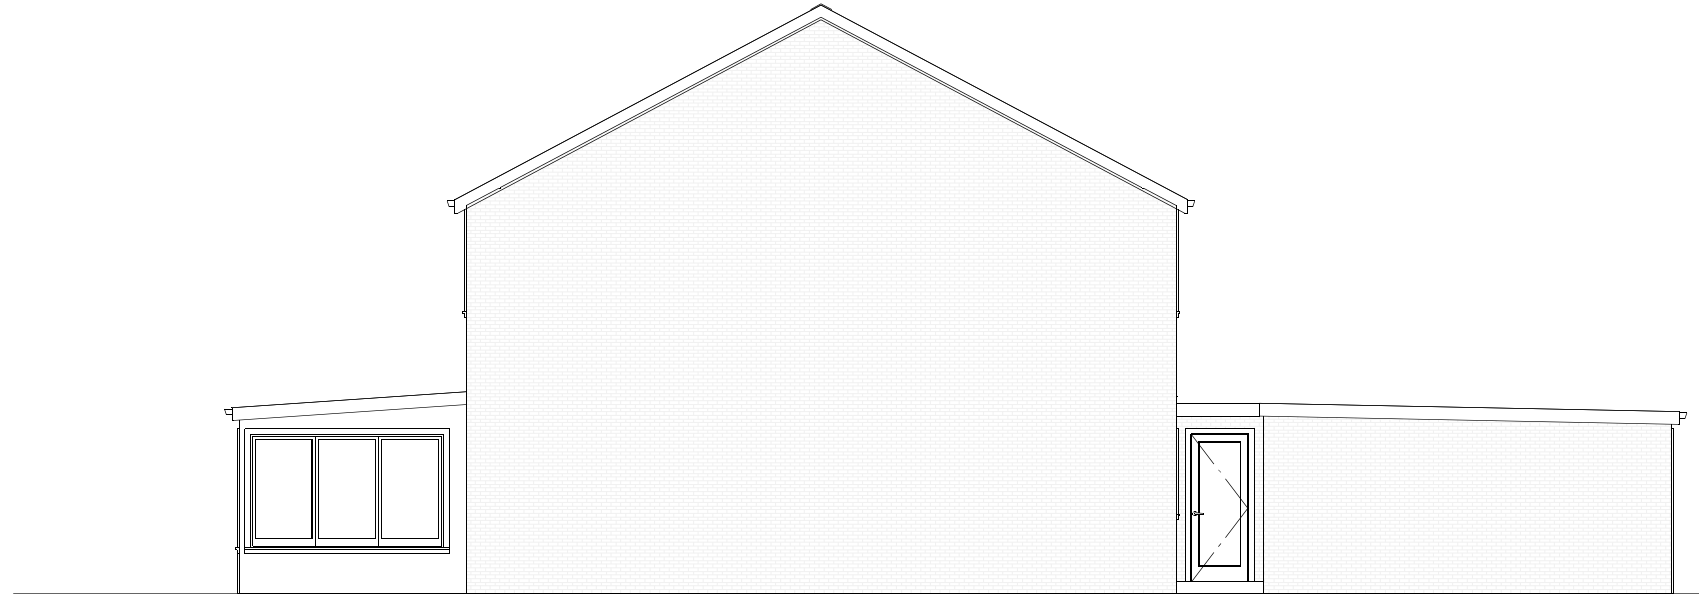


EXISTING SIDE (1:100)

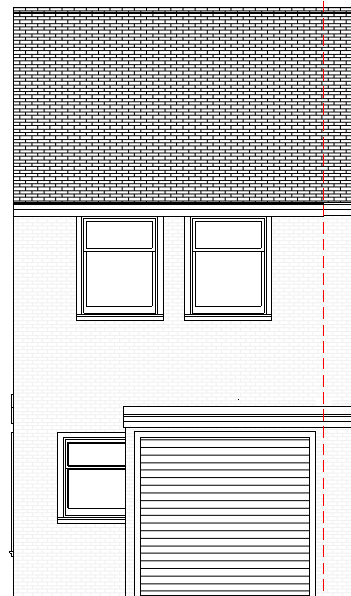


EXISTING FRONT (1:100)

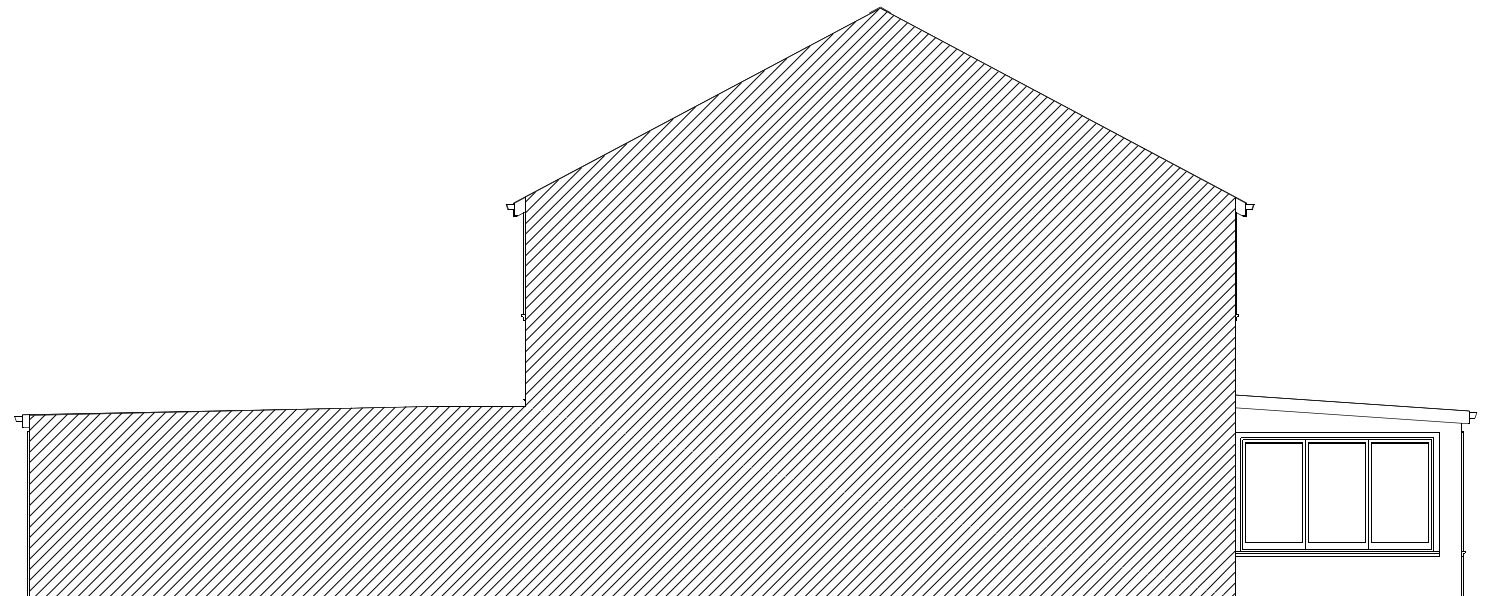


EXISTING SIDE (1:100)

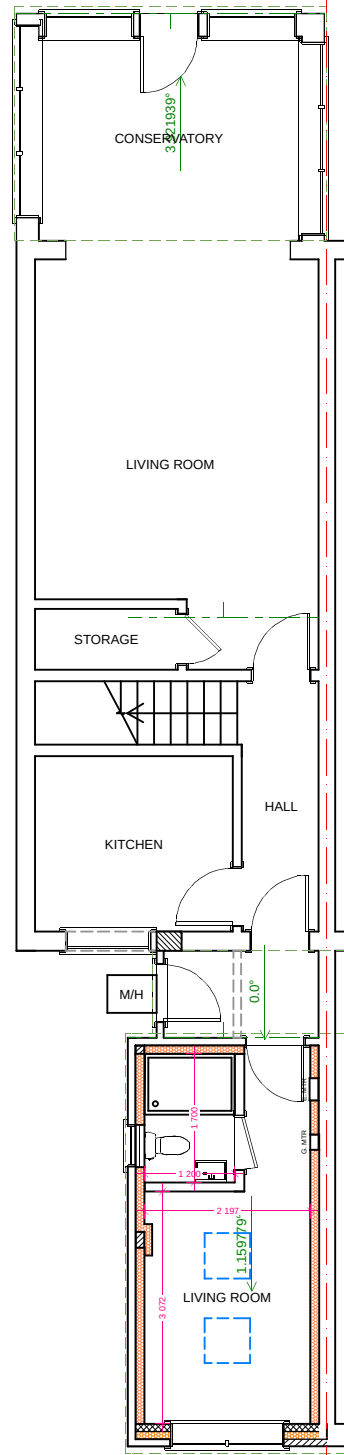


PROPOSED G/F (1:100)

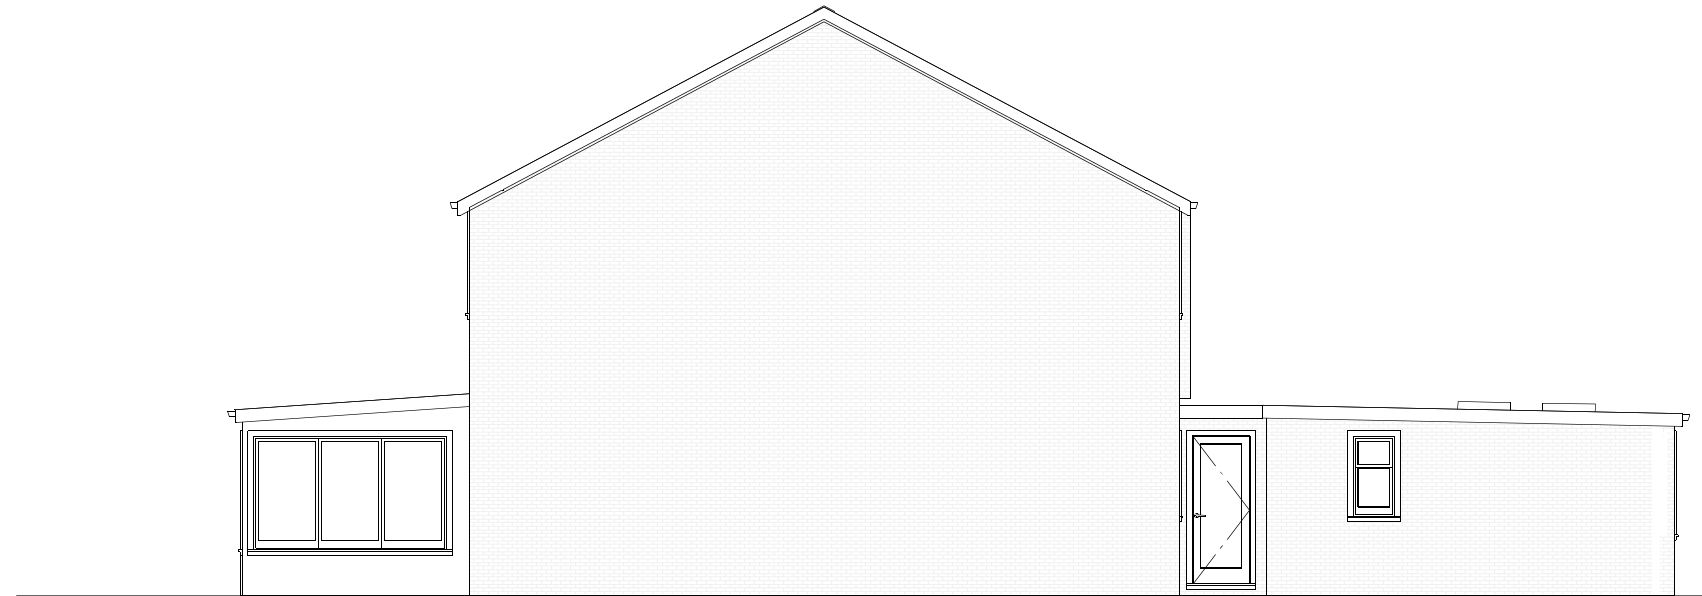

PROPOSED SIDE (1:100)

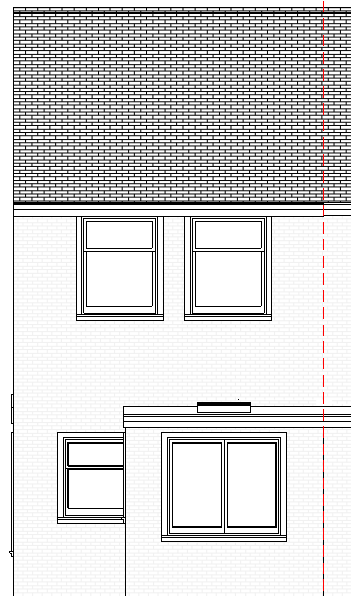

PROPOSED FRONT (1:100)

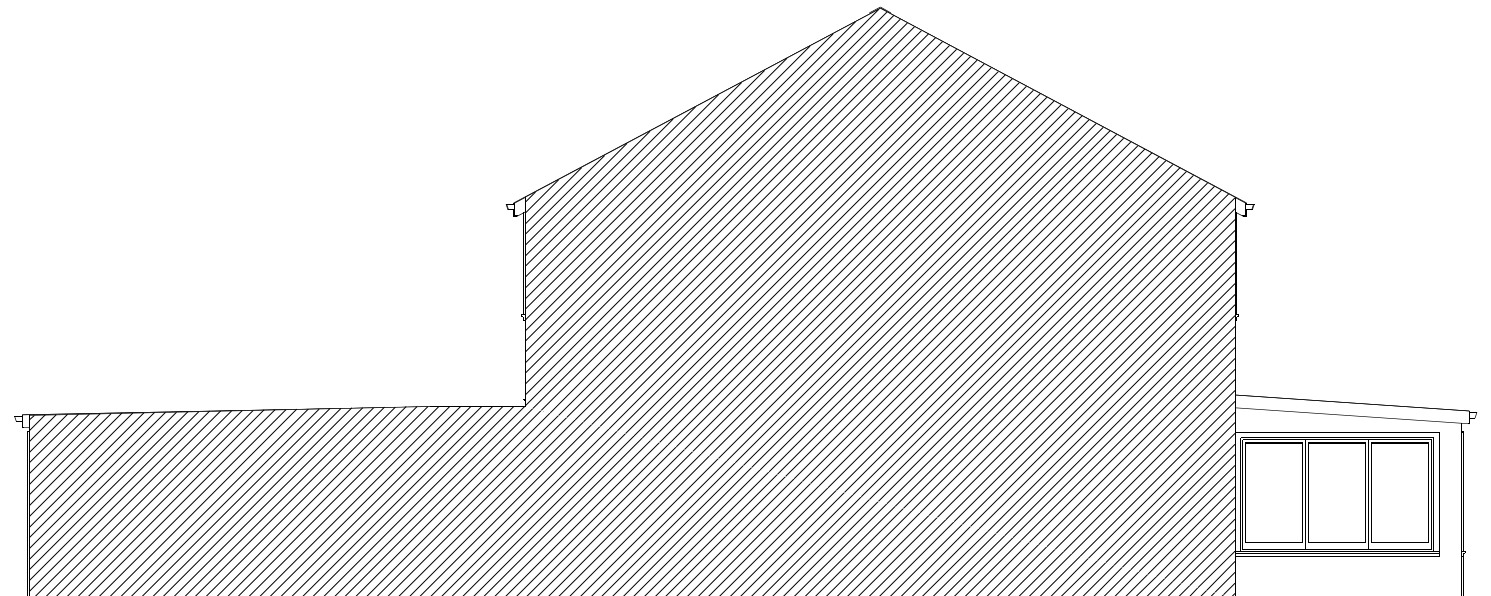

PROPOSED SIDE (1:100)