


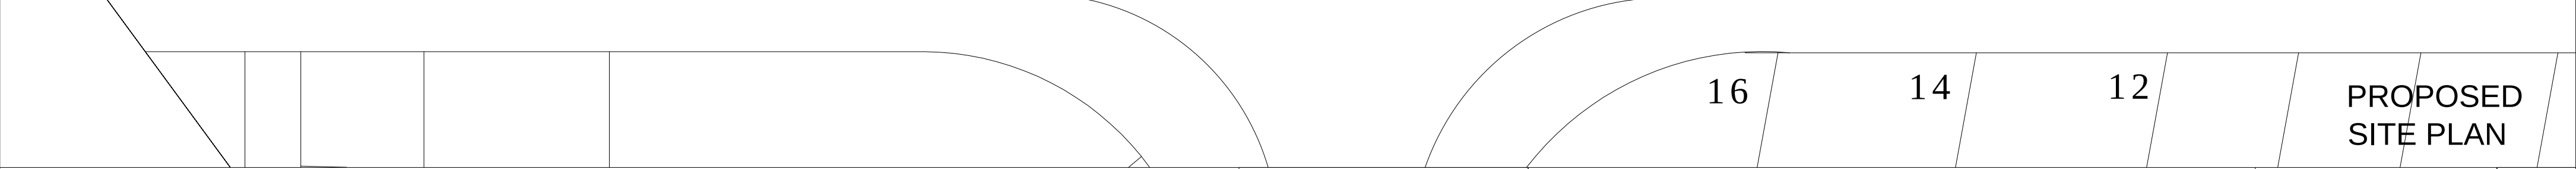

ADELPHI CRESENT



19 Adelphi Crescent, Hayes, UB4 8LZ

Scale Bar  
0 1 2 3 4 5 6 7 8 9 10 Metres  
1:200 @ A2



THE GILLETT MACLEOD PARTNERSHIP  
Chartered Architects & Town Planning Consultants  
1 High Road Old Eastcote Pinner Middlesex HA5 2EW tel. 0208 868 1333

Drg. No. 19/3264/203  
Scale 1:200  
Date 19/03/19  
Drawn by SB

| REVISION |       |
|----------|-------|
| ©        | drawn |