


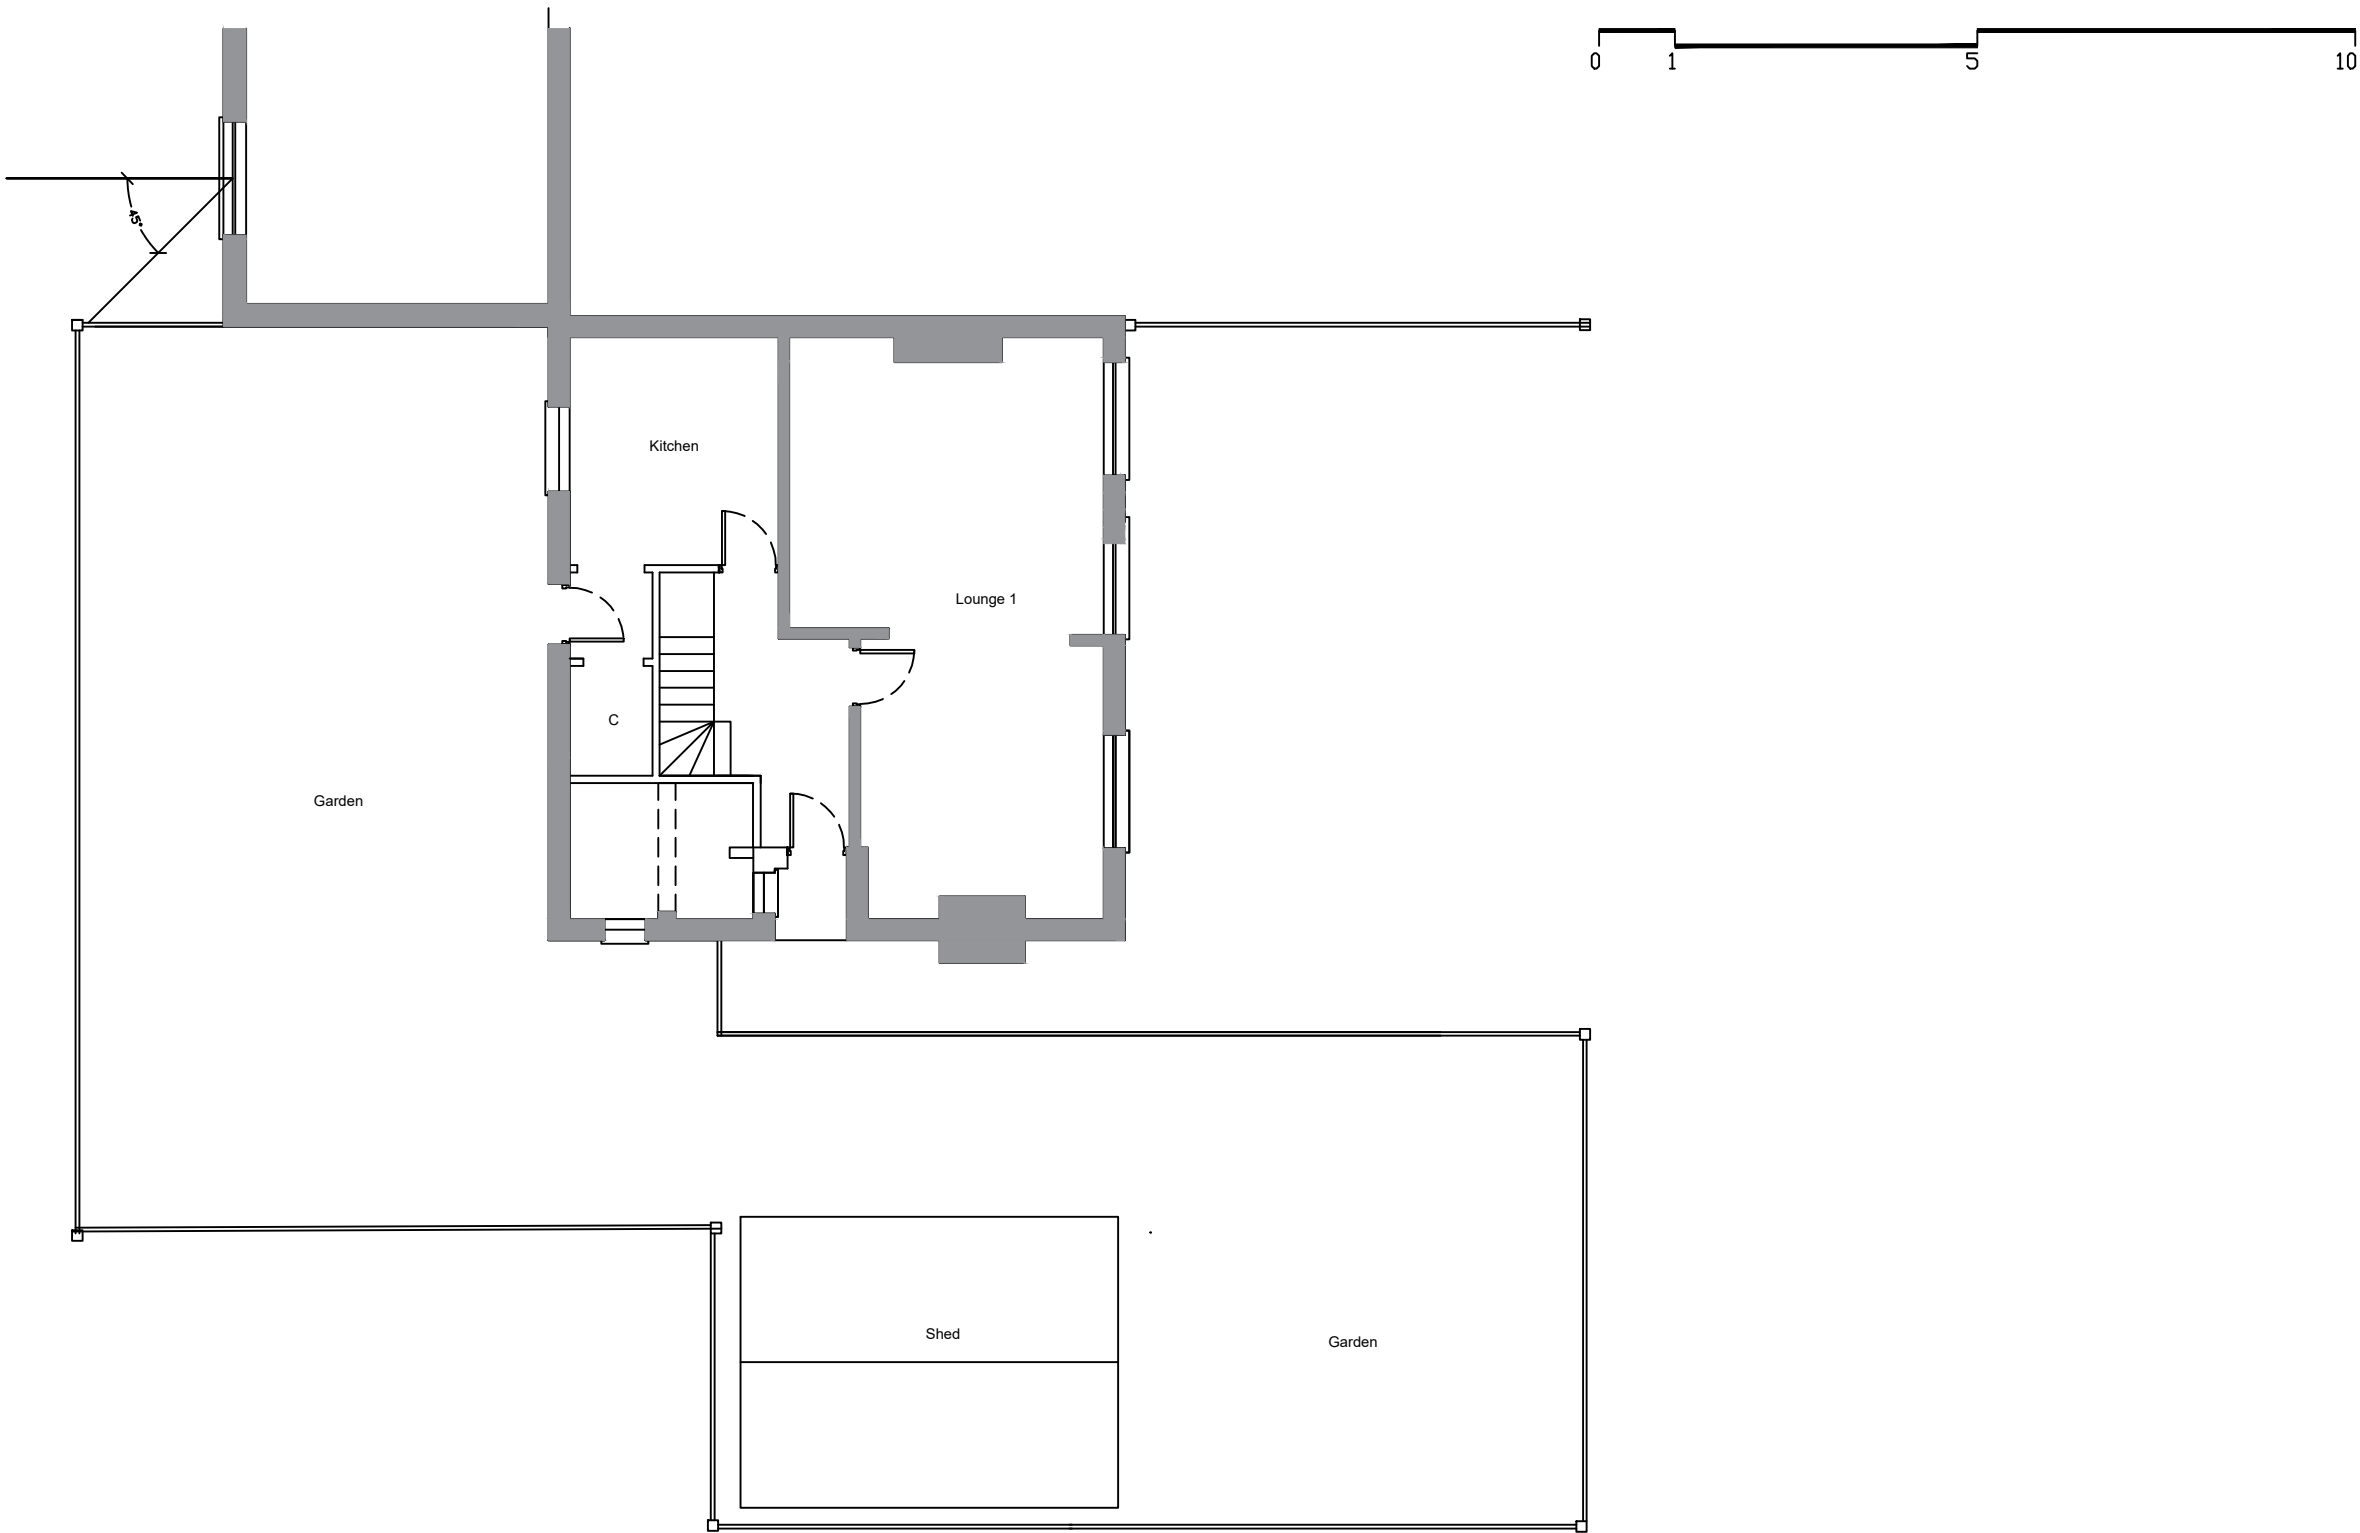

Existing Ground Floor

NGBARCHDESIGNERS Bring life to Space Architecture	Unit 2, 59 Anerley Road London SE19 2AS t: 0790383480 Website- Ngbarchdesigners.co.uk	project	drawing title	scale	date	drawn by	checked by
		8 Field Close	Existing Plan	1:100@A3	30/05/19	NGB	NGB
		Ruislip HA4 7LU	6m Extension	NTS @ A4			
		client	drawing status	job no.	drawing no.	revision	
		Mr & Mrs Stanbridge		001	FC-001		