Copyright: All rights reserved. This drawing must not be reproduced without permission. Only the original drawing should be relied upon. Contractors, subcontractors and suppliers must verify all dimensions on site before commencing any work or making any shop drawings. All shop drawings to be submitted to the architect / interior designer for comment prior to fabrication. This drawing is to be read in conjunction with the architect's / interior designer's specification, bills of quantities / schedules, structural, mechanical & electrical drawings and all discrepancies are to be reported to the architect / interior designer. Do not scale from this drawing. Dimensions are in millimetres unless otherwise stated.

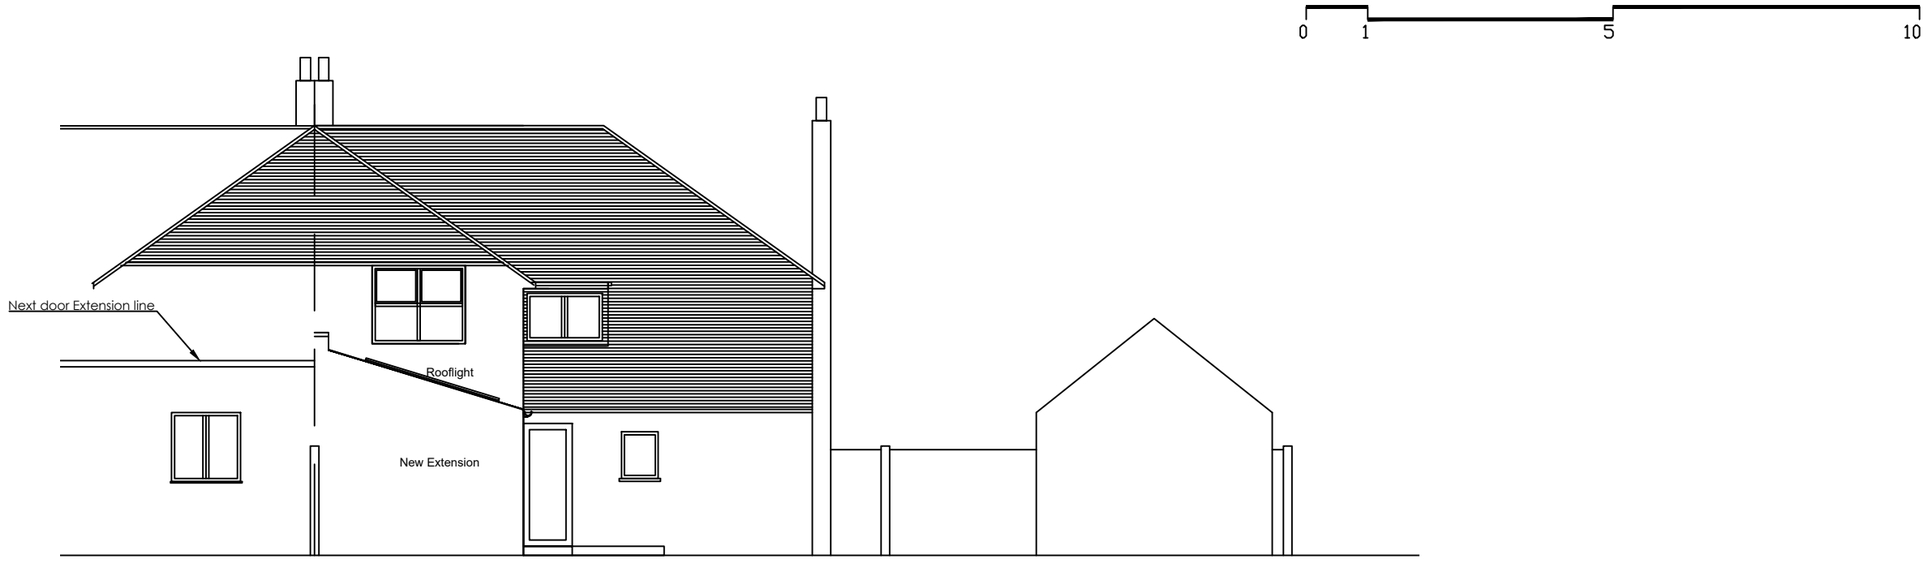


Proposed Rear Elevation

Proposed Side Elevation

Unit 2, 59 Anerley Road
London
SE19 2AS

t: 0790383480
Website- Ngbarchdesigners.co.uk

NGBARCHDESIGNERS
Bring life to Space
Architecture

| project | drawing title | scale | date | drawn by | checked by |
|---|---|---|---|---|---|
| 8 Field Close<br>Ruislip HA4 7LU | Proposed Elevations<br>6m Extension | 1:100@A3<br>NTS @ A4 | 30/05/19 | NGB | NGB |

| client | drawing status | job no. | drawing no. | revision |
|---|---|---|---|---|
| Mr & Mrs Stanbridge | | 001 | FC-004 | |