


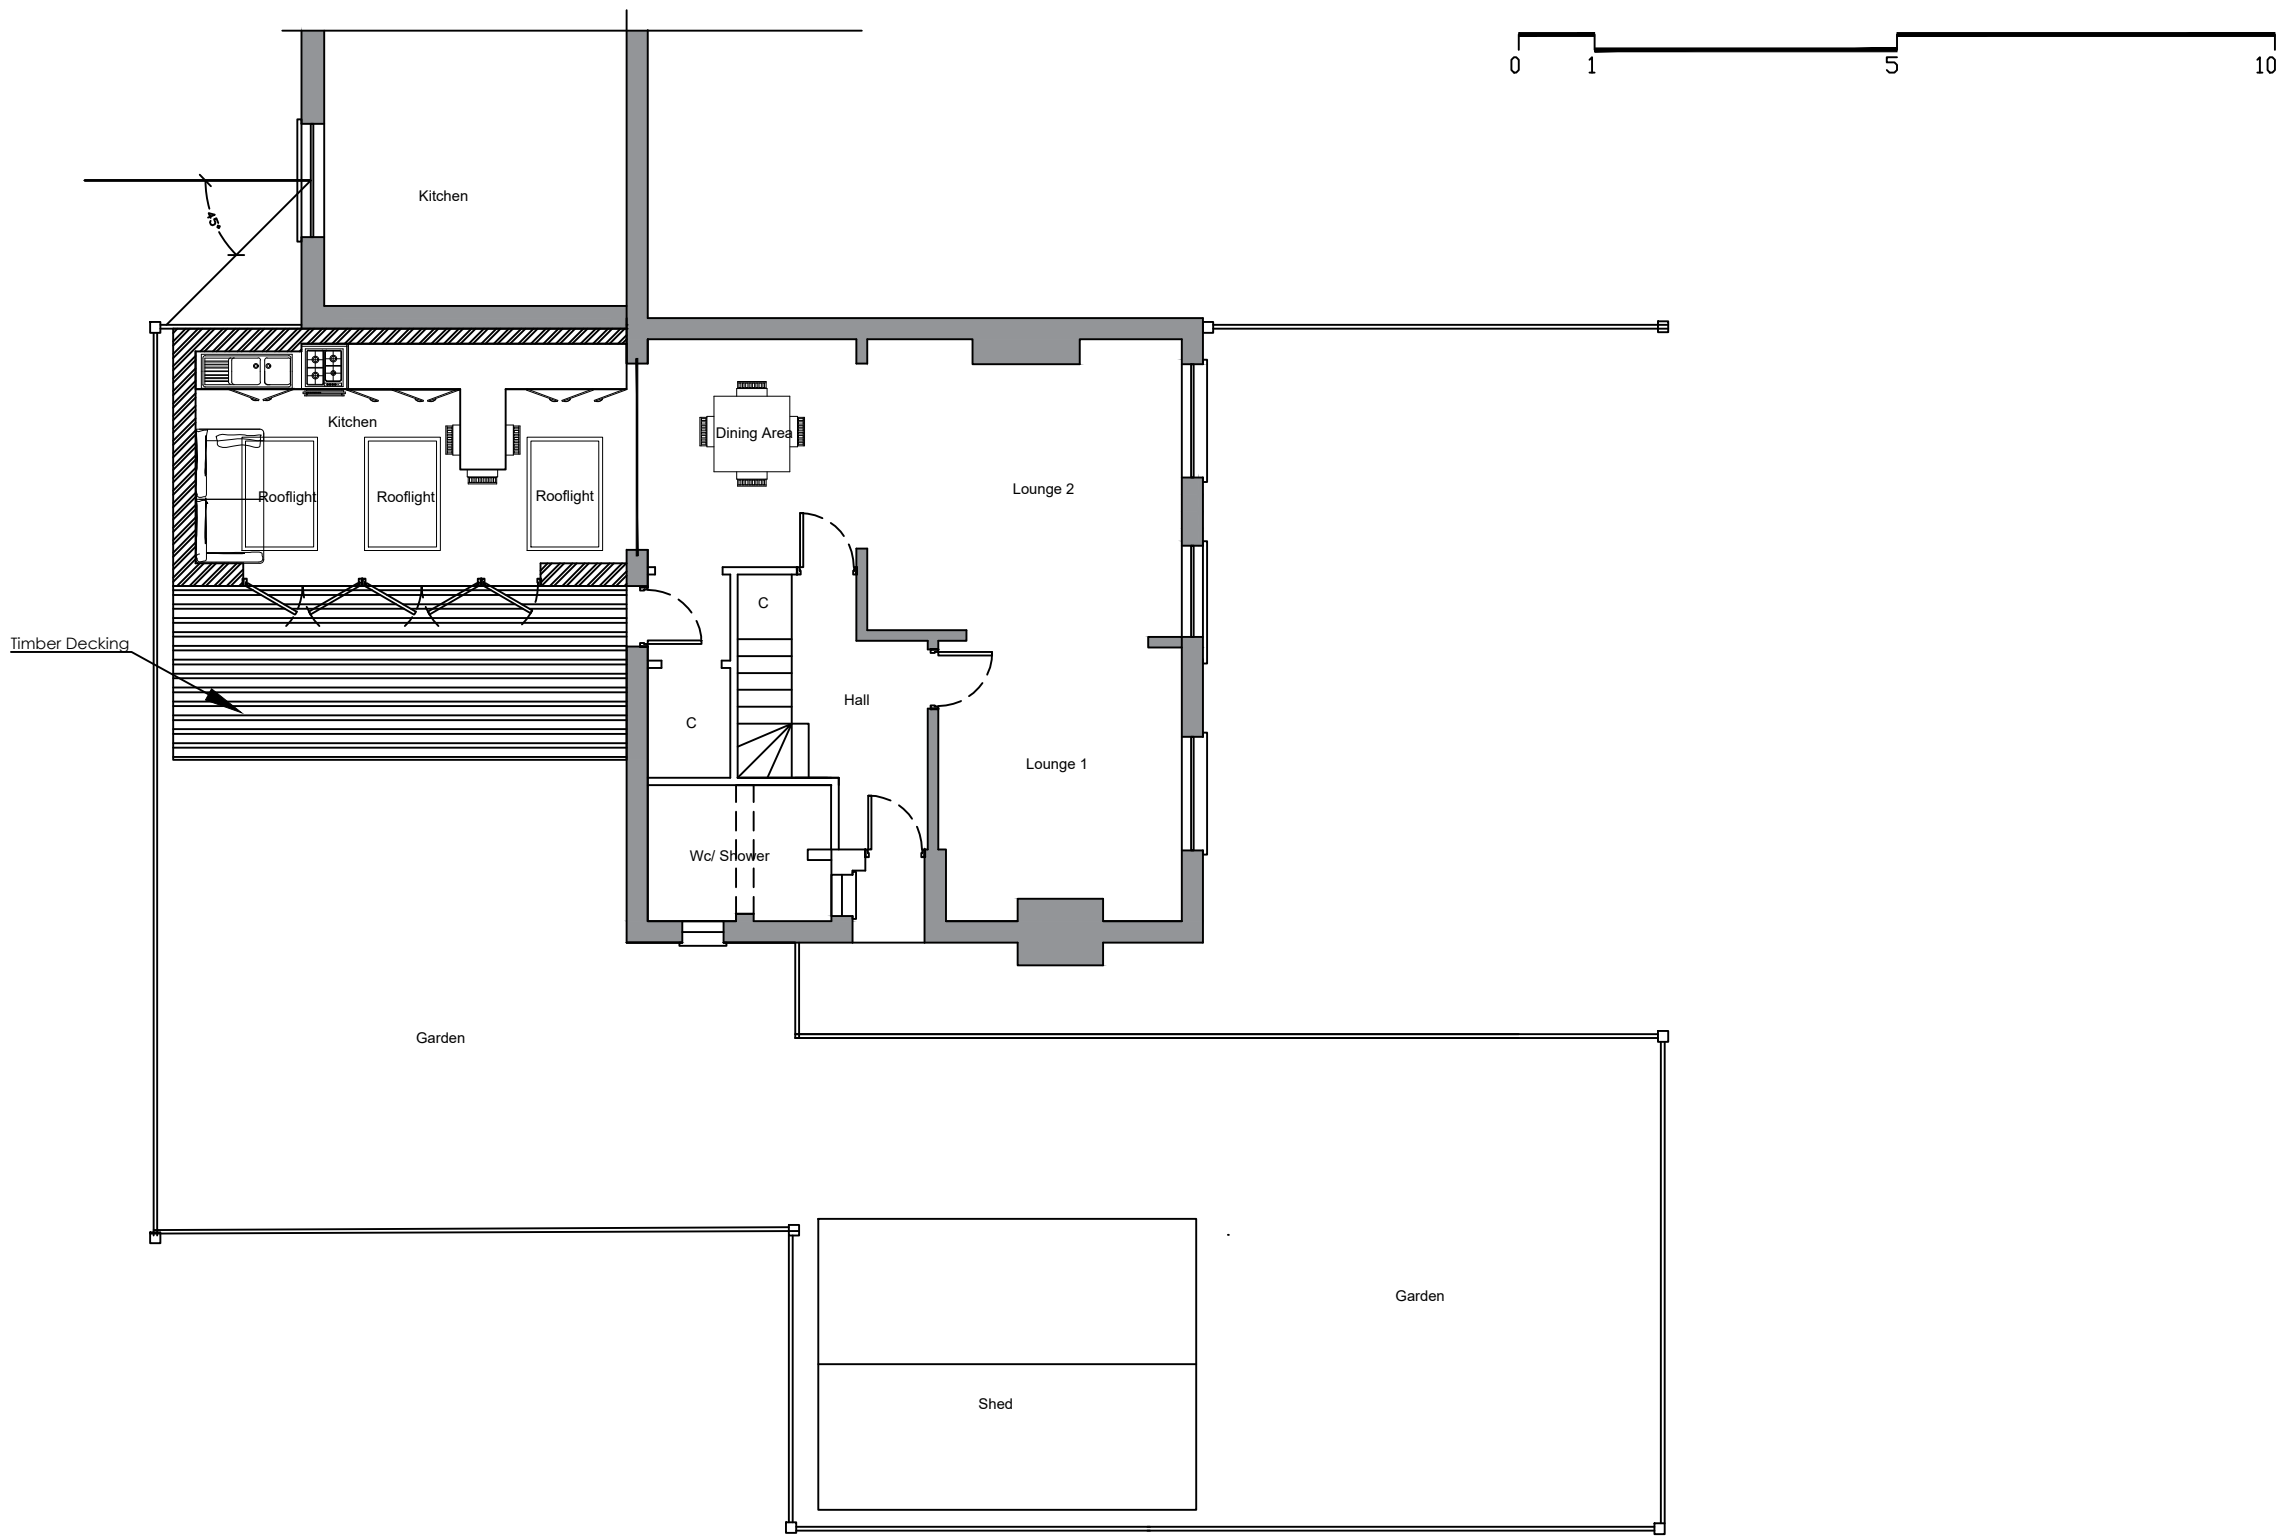

Proposed Ground Floor

Unit 2, 59 Anerley Road London SE19 2AS	t: 0790383480 Website- Ngbarchdesigners.co.uk	project	drawing title	scale	date	drawn by	checked by
		8 Field Close Ruislip HA4 7LU	Proposed Plan 6m Extension	1:100@A3 NTS @ A4	30/05/19	NGB	NGB
NGBARCHDESIGNERS Bring life to Space		client	drawing status	job no.	drawing no.	revision	
		Mr & Mrs Stanbridge		001	FC-003		

Architecture